



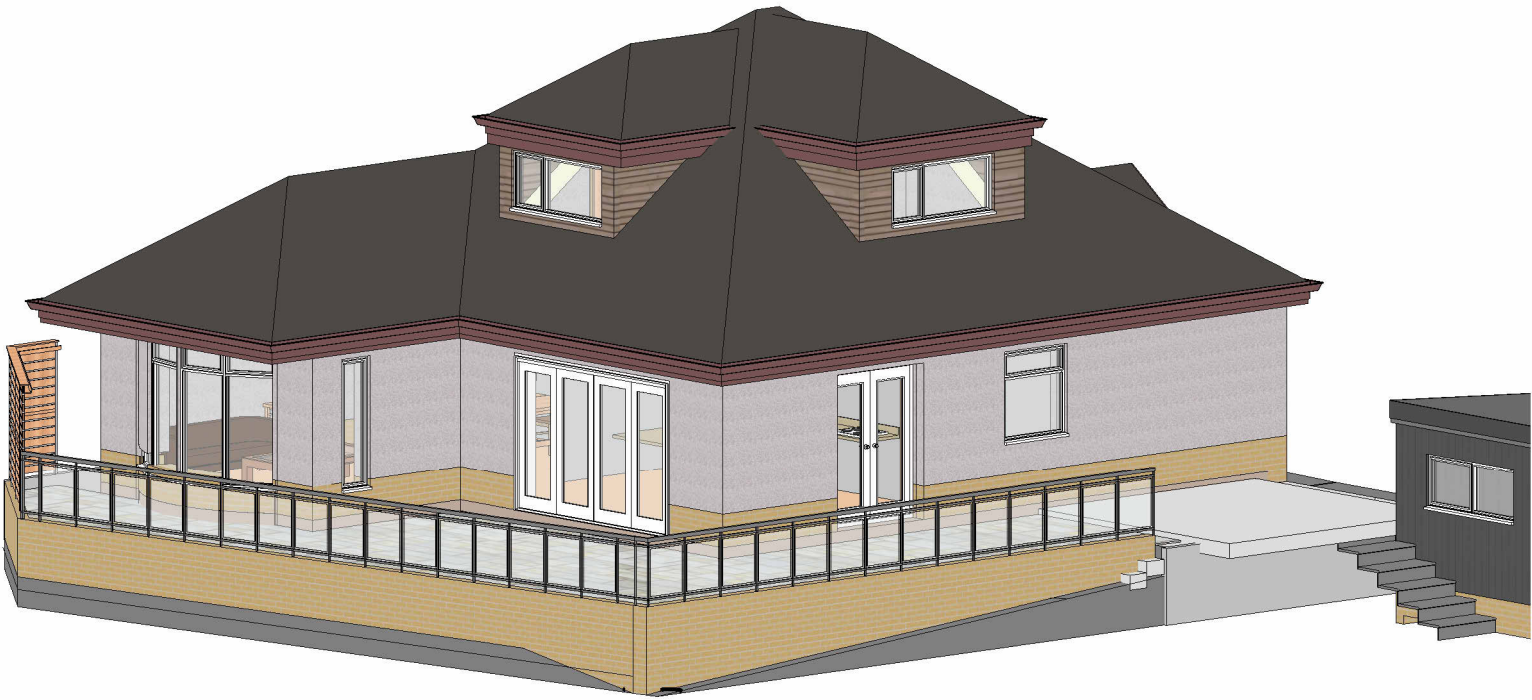

1 3D - Proposed (1)

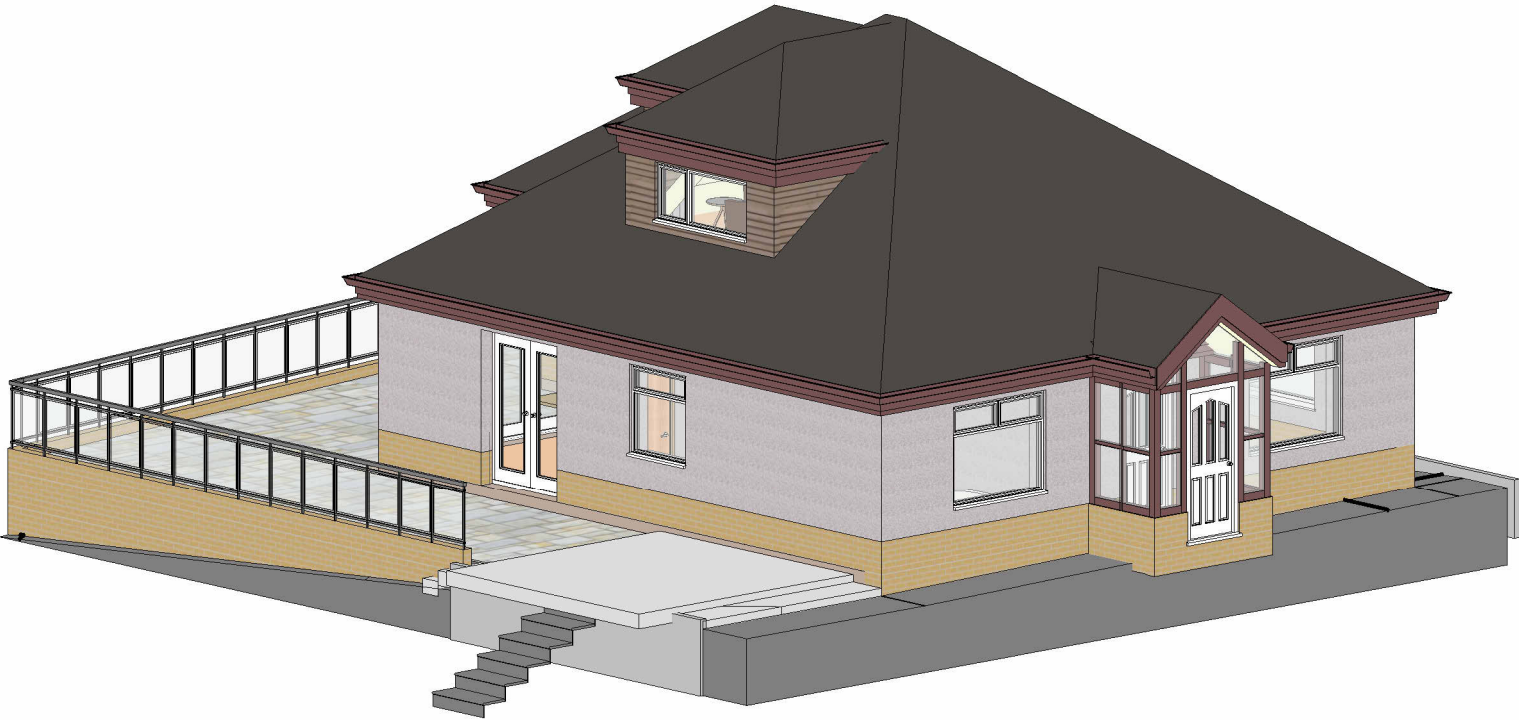

2 3D - Proposed (2)

|                       |                  |         |            |       |          |          |
|-----------------------|------------------|---------|------------|-------|----------|----------|
| PROJECT NAME:         | DRAWING TITLE:   | DRAWING | PAPER SIZE | SCALE | REVISION | DATE     |
| Residential Extension | Proposed 3D View | 901     | A4         |       | D        | 12/15/25 |