
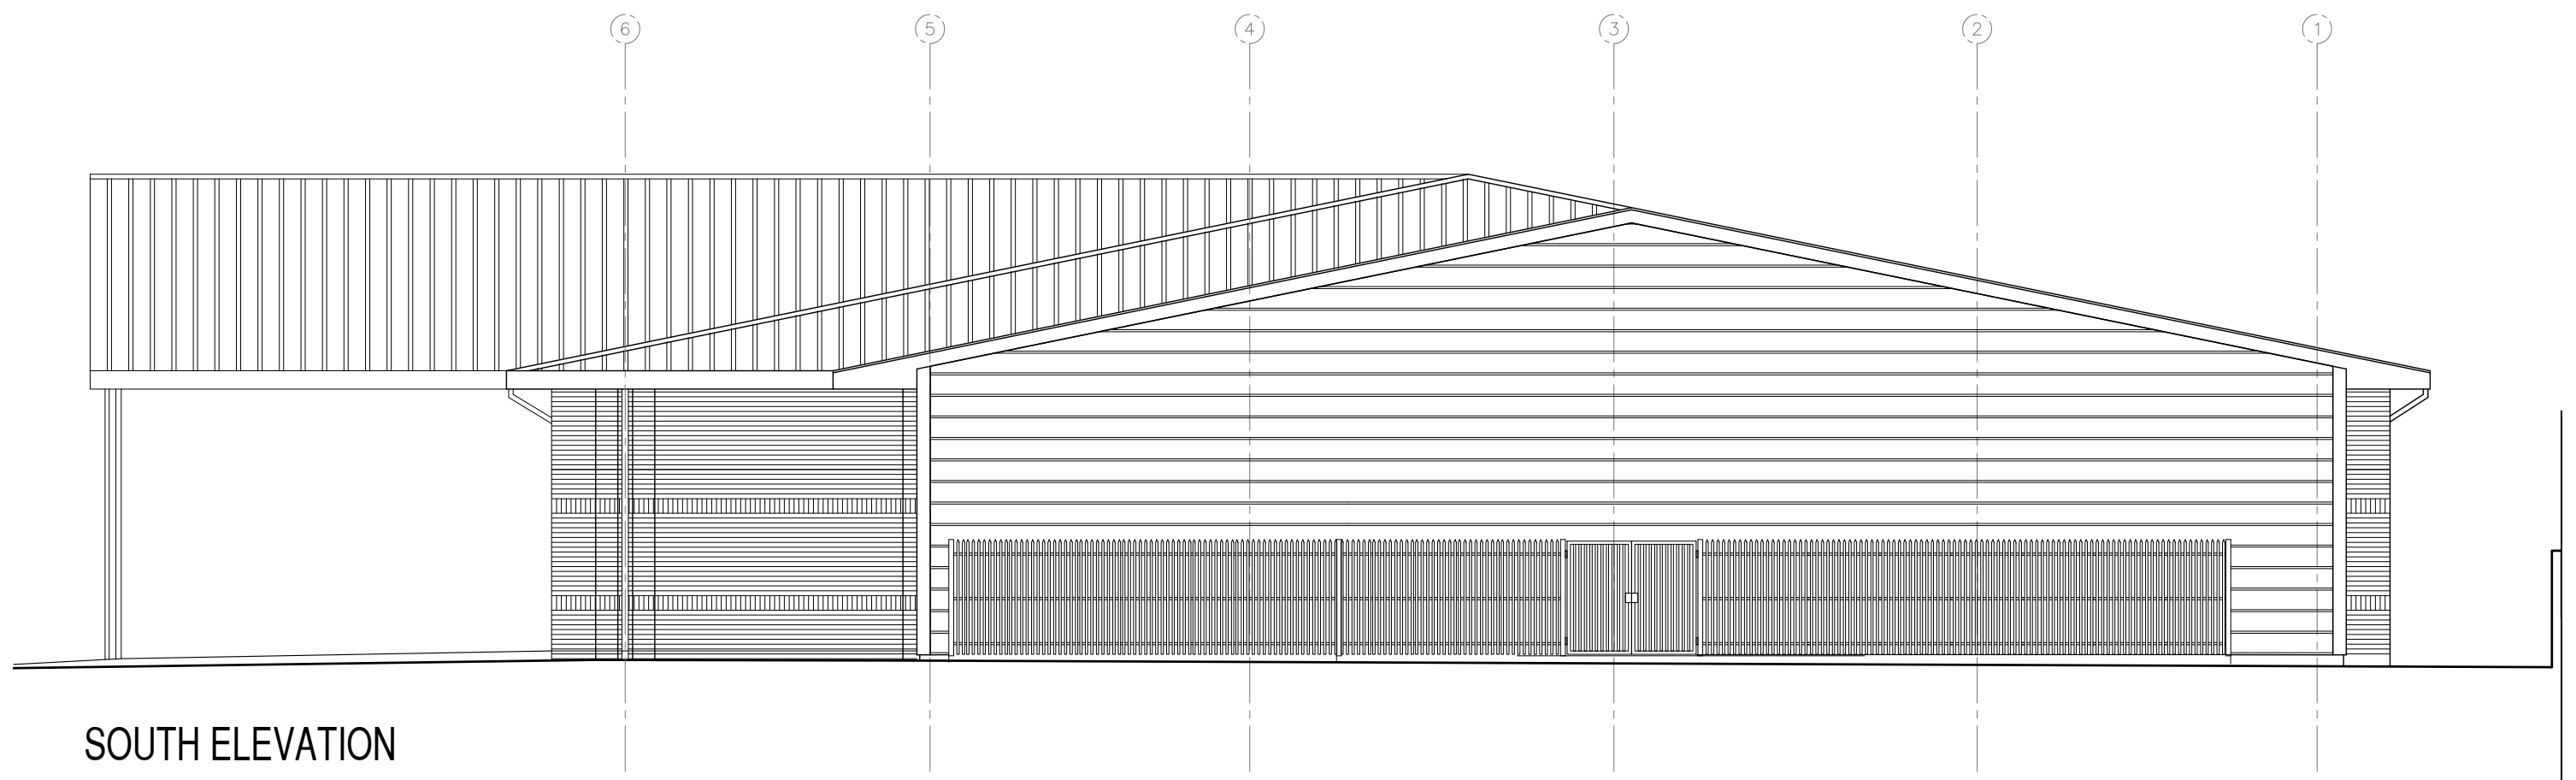
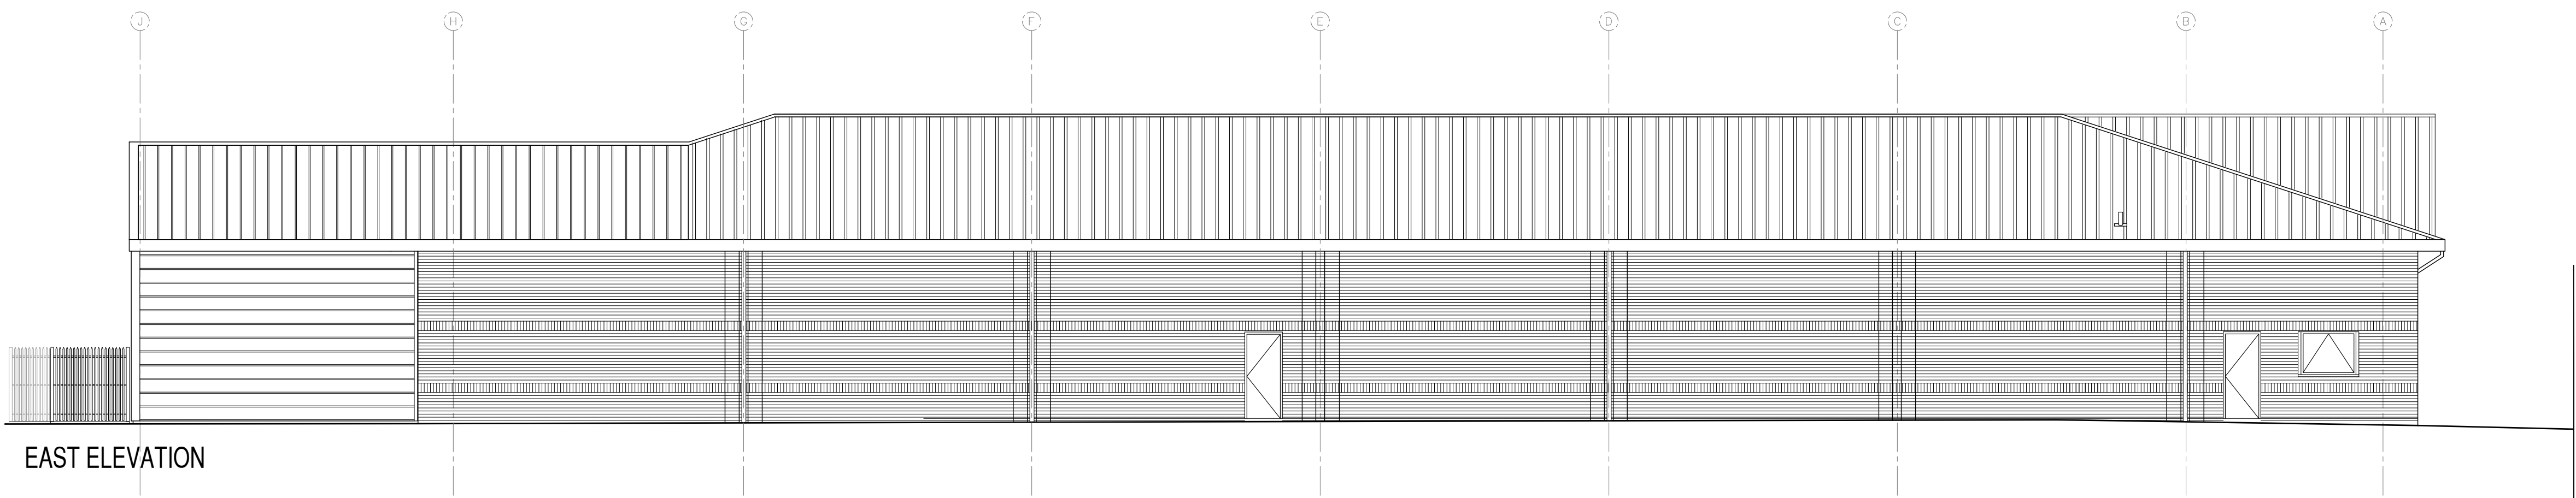
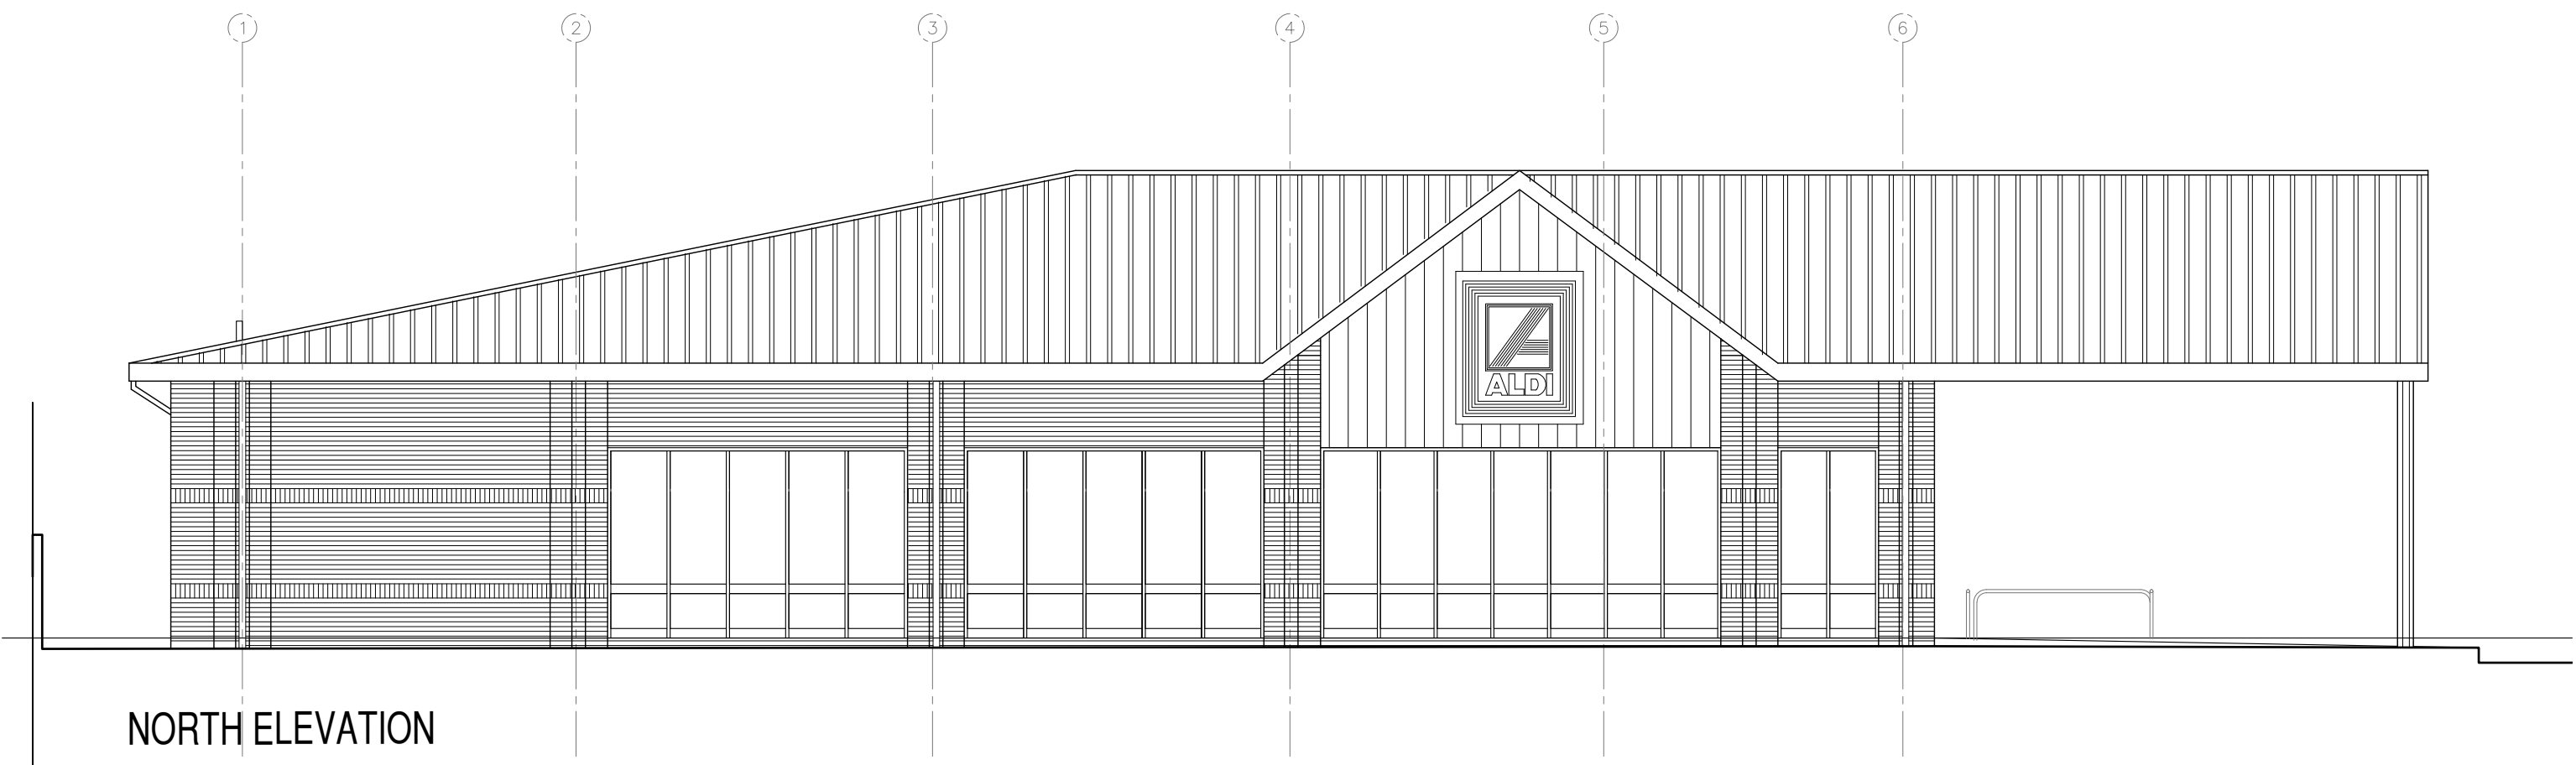


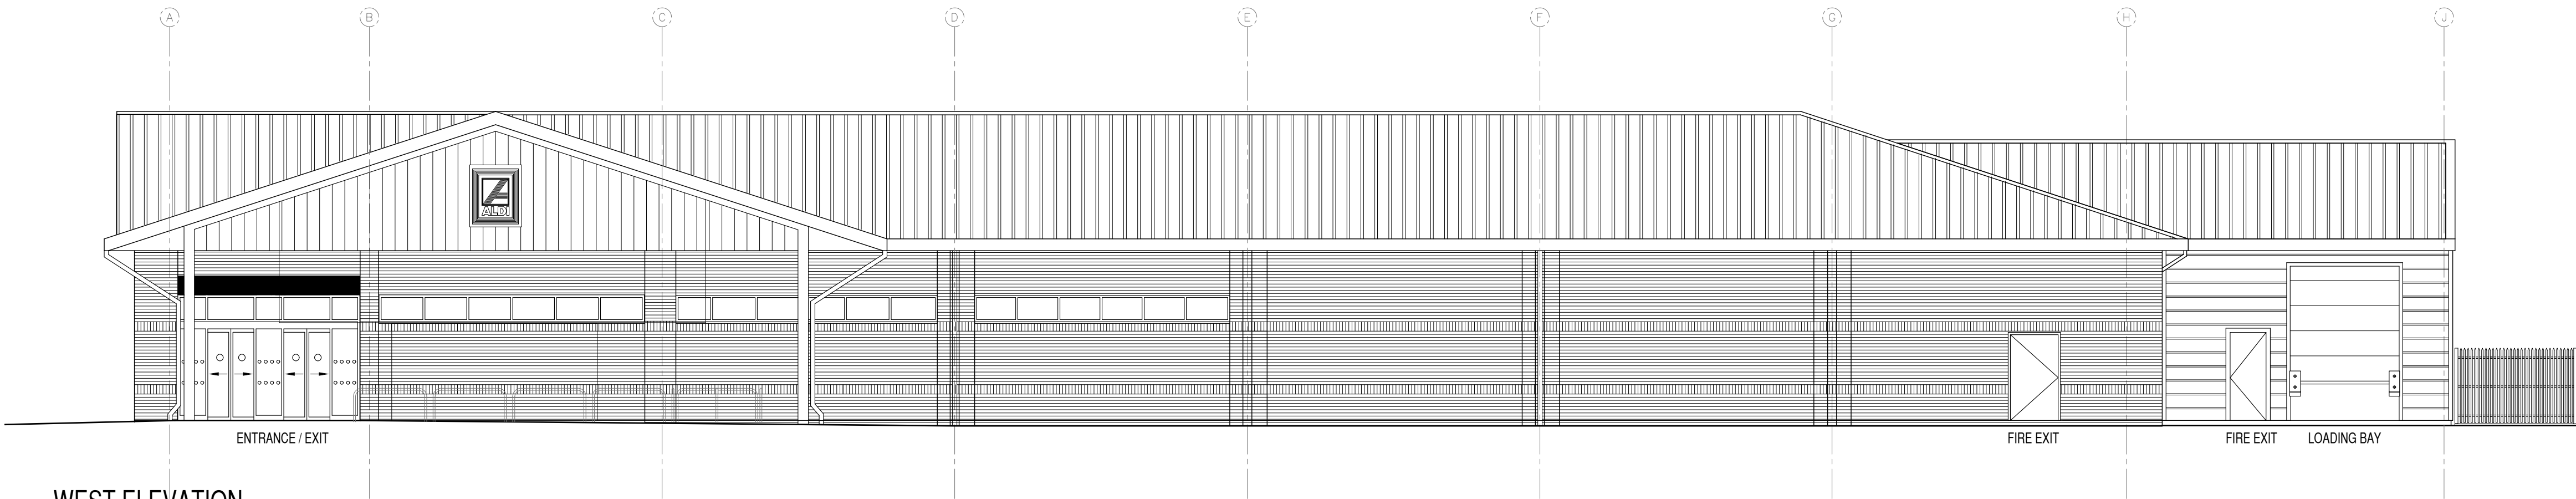

0m 1m 5m 10m
1:100

home bargains
TOP BRANDS - BOTTOM PRICES

PLANNING

REV.	DATE	AMENDMENT



WPL Consulting LLP
1 Airport West Lancaster Way Leeds LS19 7ZA
Tel: 0113 202 9444 Fax: 0113 202 9333
E-mail: mail@wplconsulting.co.uk

PROJECT TITLE
RETAIL UNIT REDEVELOPMENT
FOMRER ALDI
COMMERCIAL ROAD
PORT TALBOT
SA13 1LG

DRAWING TITLE
EXISTING ELEVATIONS

PROJECT No: 10390	DRAWING No: 103	REVISION:
SCALE: 1:100 @ A1	DATE: 30.10.25	DRAWN BY: TR
CHECKED BY:	DATE:	