SUBJECT TO UPDATED
DETAILED SITE SURVEY

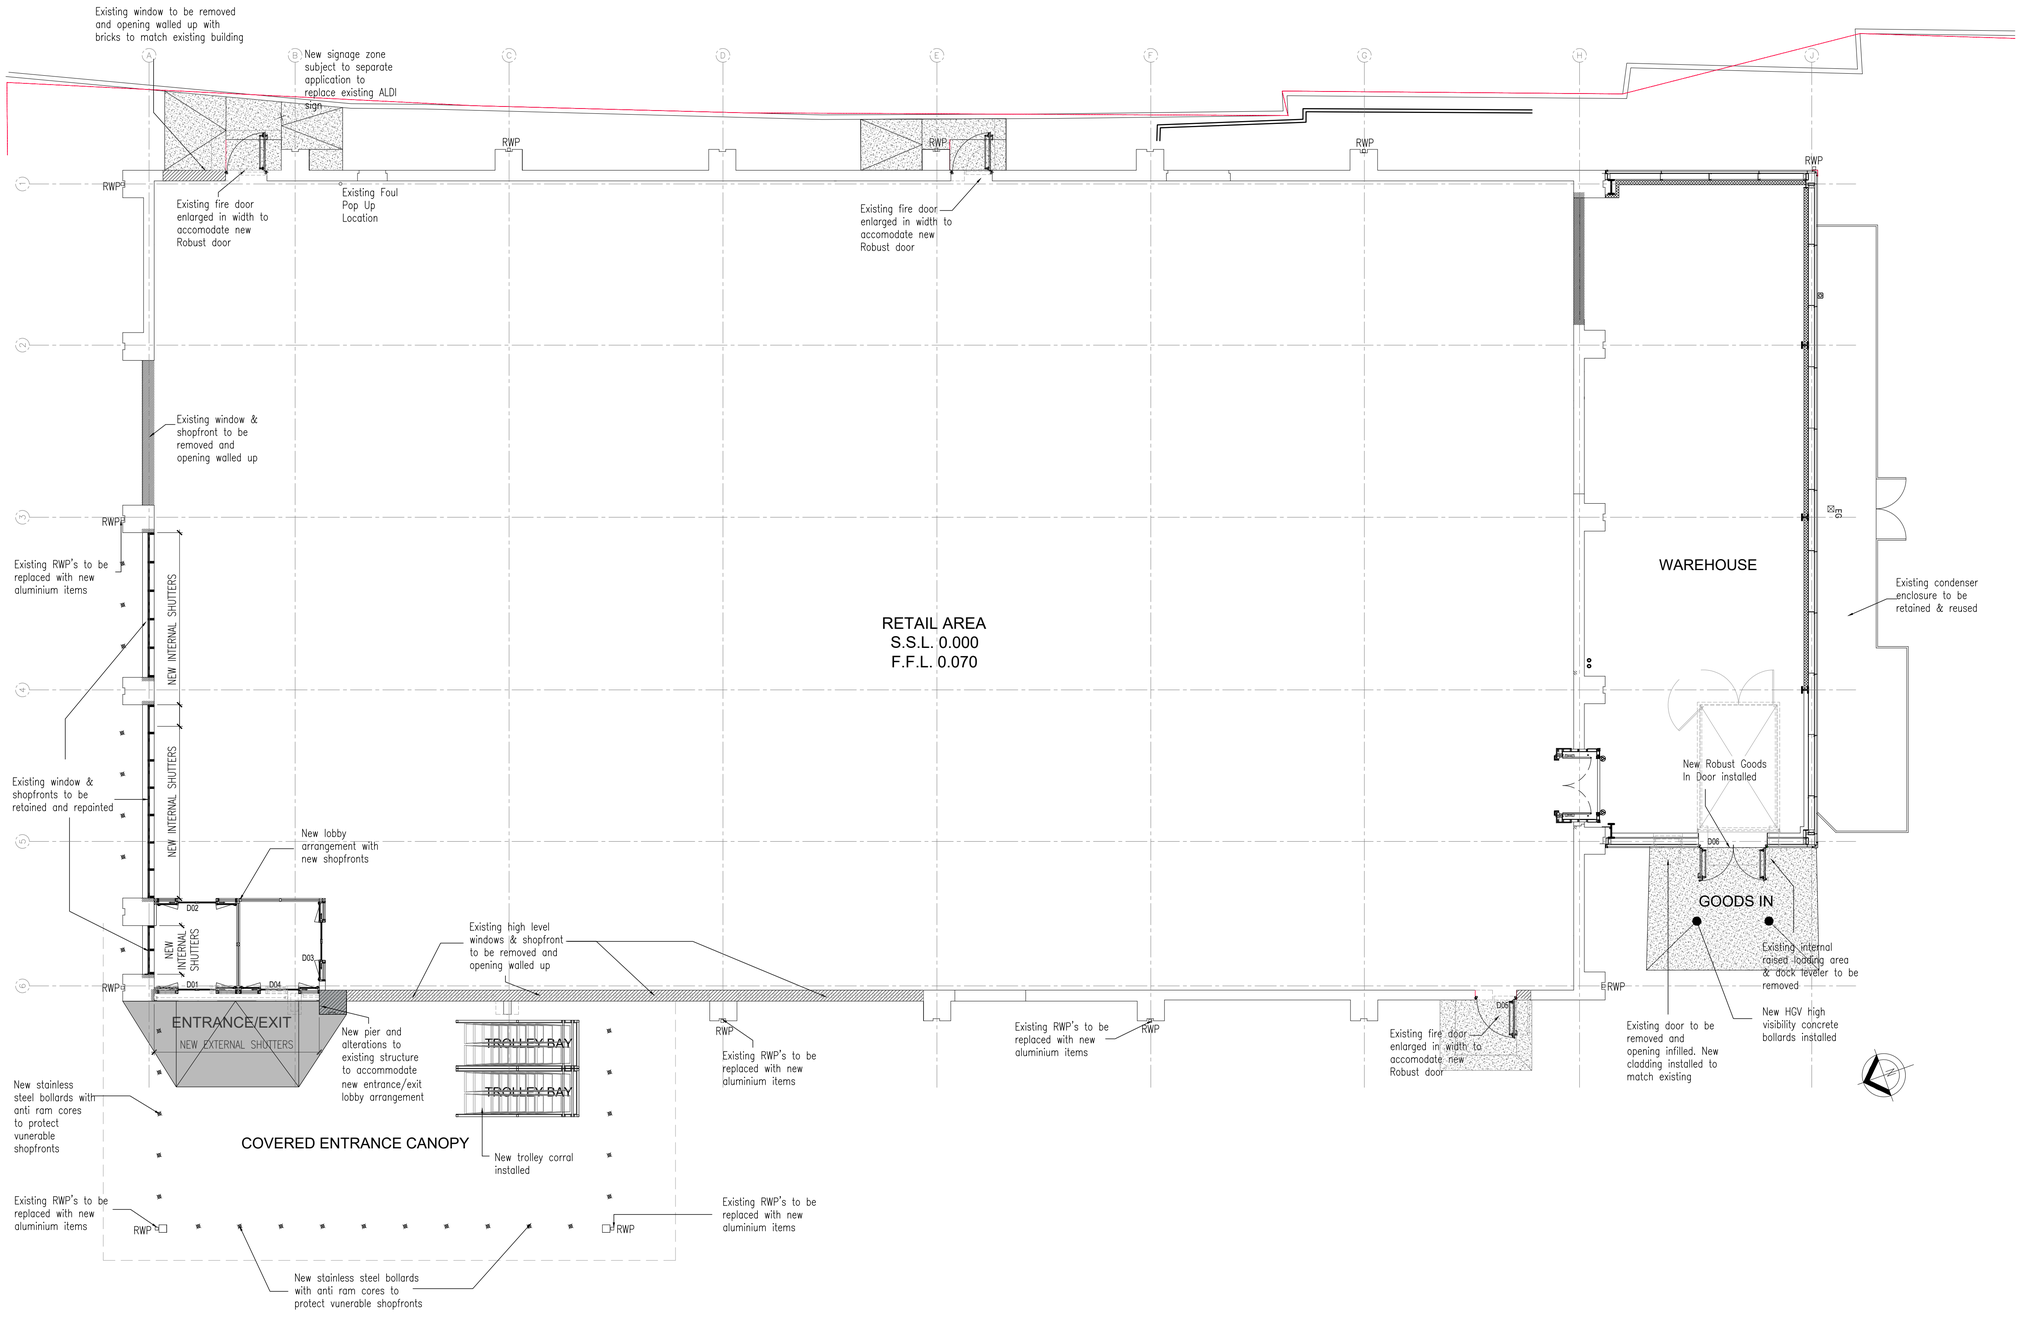

0m 1m 5m 10m
1:100

home bargains
TOP BRANDS - BOTTOM PRICES

PLANNING

REV.	DATE	AMENDMENT
	04.12.25	Bollards shown around the canopy

WPL Consulting LLP
1 Airport West Lancaster Way Leeds LS19 7ZA
Tel: 0113 202 9444 Fax: 0113 202 9333
E-mail: mail@wplconsulting.co.uk

PROJECT TITLE
RETAIL UNIT REDEVELOPMENT
FOMRER ALDI
COMMERCIAL ROAD
PORT TALBOT
SA13 1LG

DRAWING TITLE
PROPOSED BUILDING PLAN

PROJECT No:	DRAWING No:	REVISION:
10390	106	A
SCALE:	DATE:	DRAWN BY:
1:100 @ A1	04.11.25	TR
CHECKED BY:		DATE: