
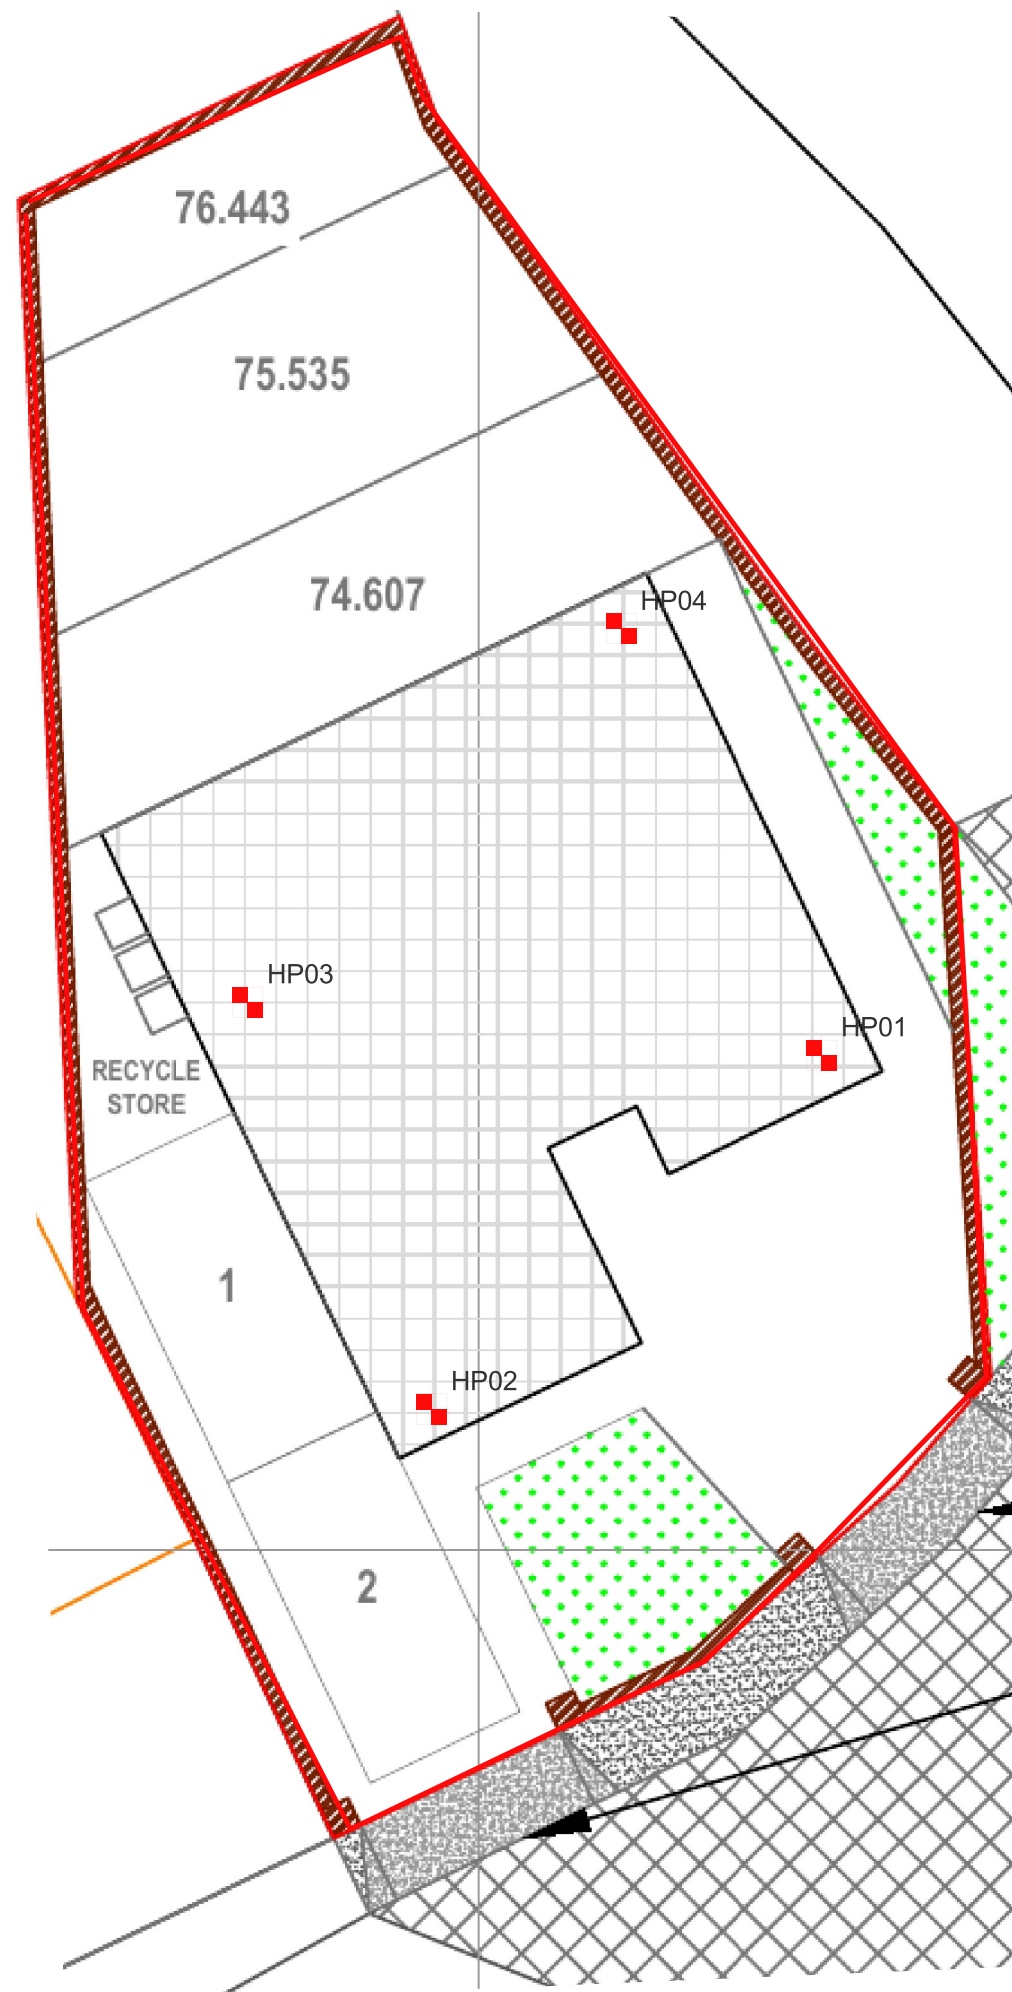


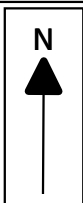

Legend

Site Information

— Site Boundary

Investigation Points

■ Hand Dug Pit Location

Plan showing proposed layout

SCALE: 1:100 (approx. @ A3)

PROJECT:
HEOL TABOR, CWMAFAN

FIGURE 1:
INVESTIGATION POINT PLAN

EARTH SCIENCE PARTNERSHIP

33 Cardiff Road, Taffs Well,
Cardiff CF15 7RB Tel: 029 2081 3385
enquiries@earthsciencepartnership.com