
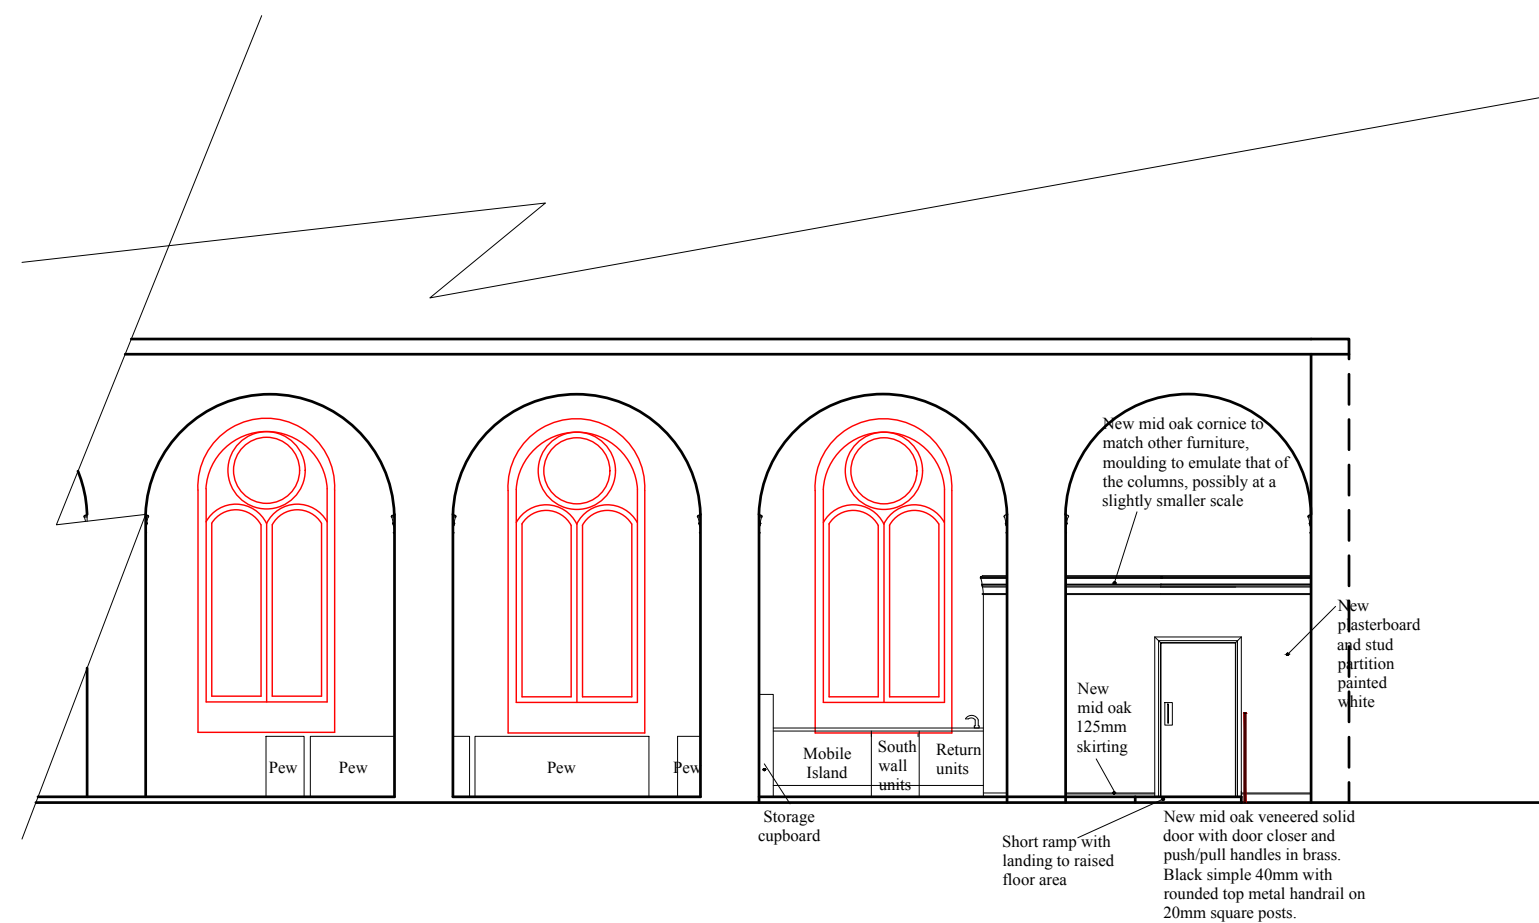
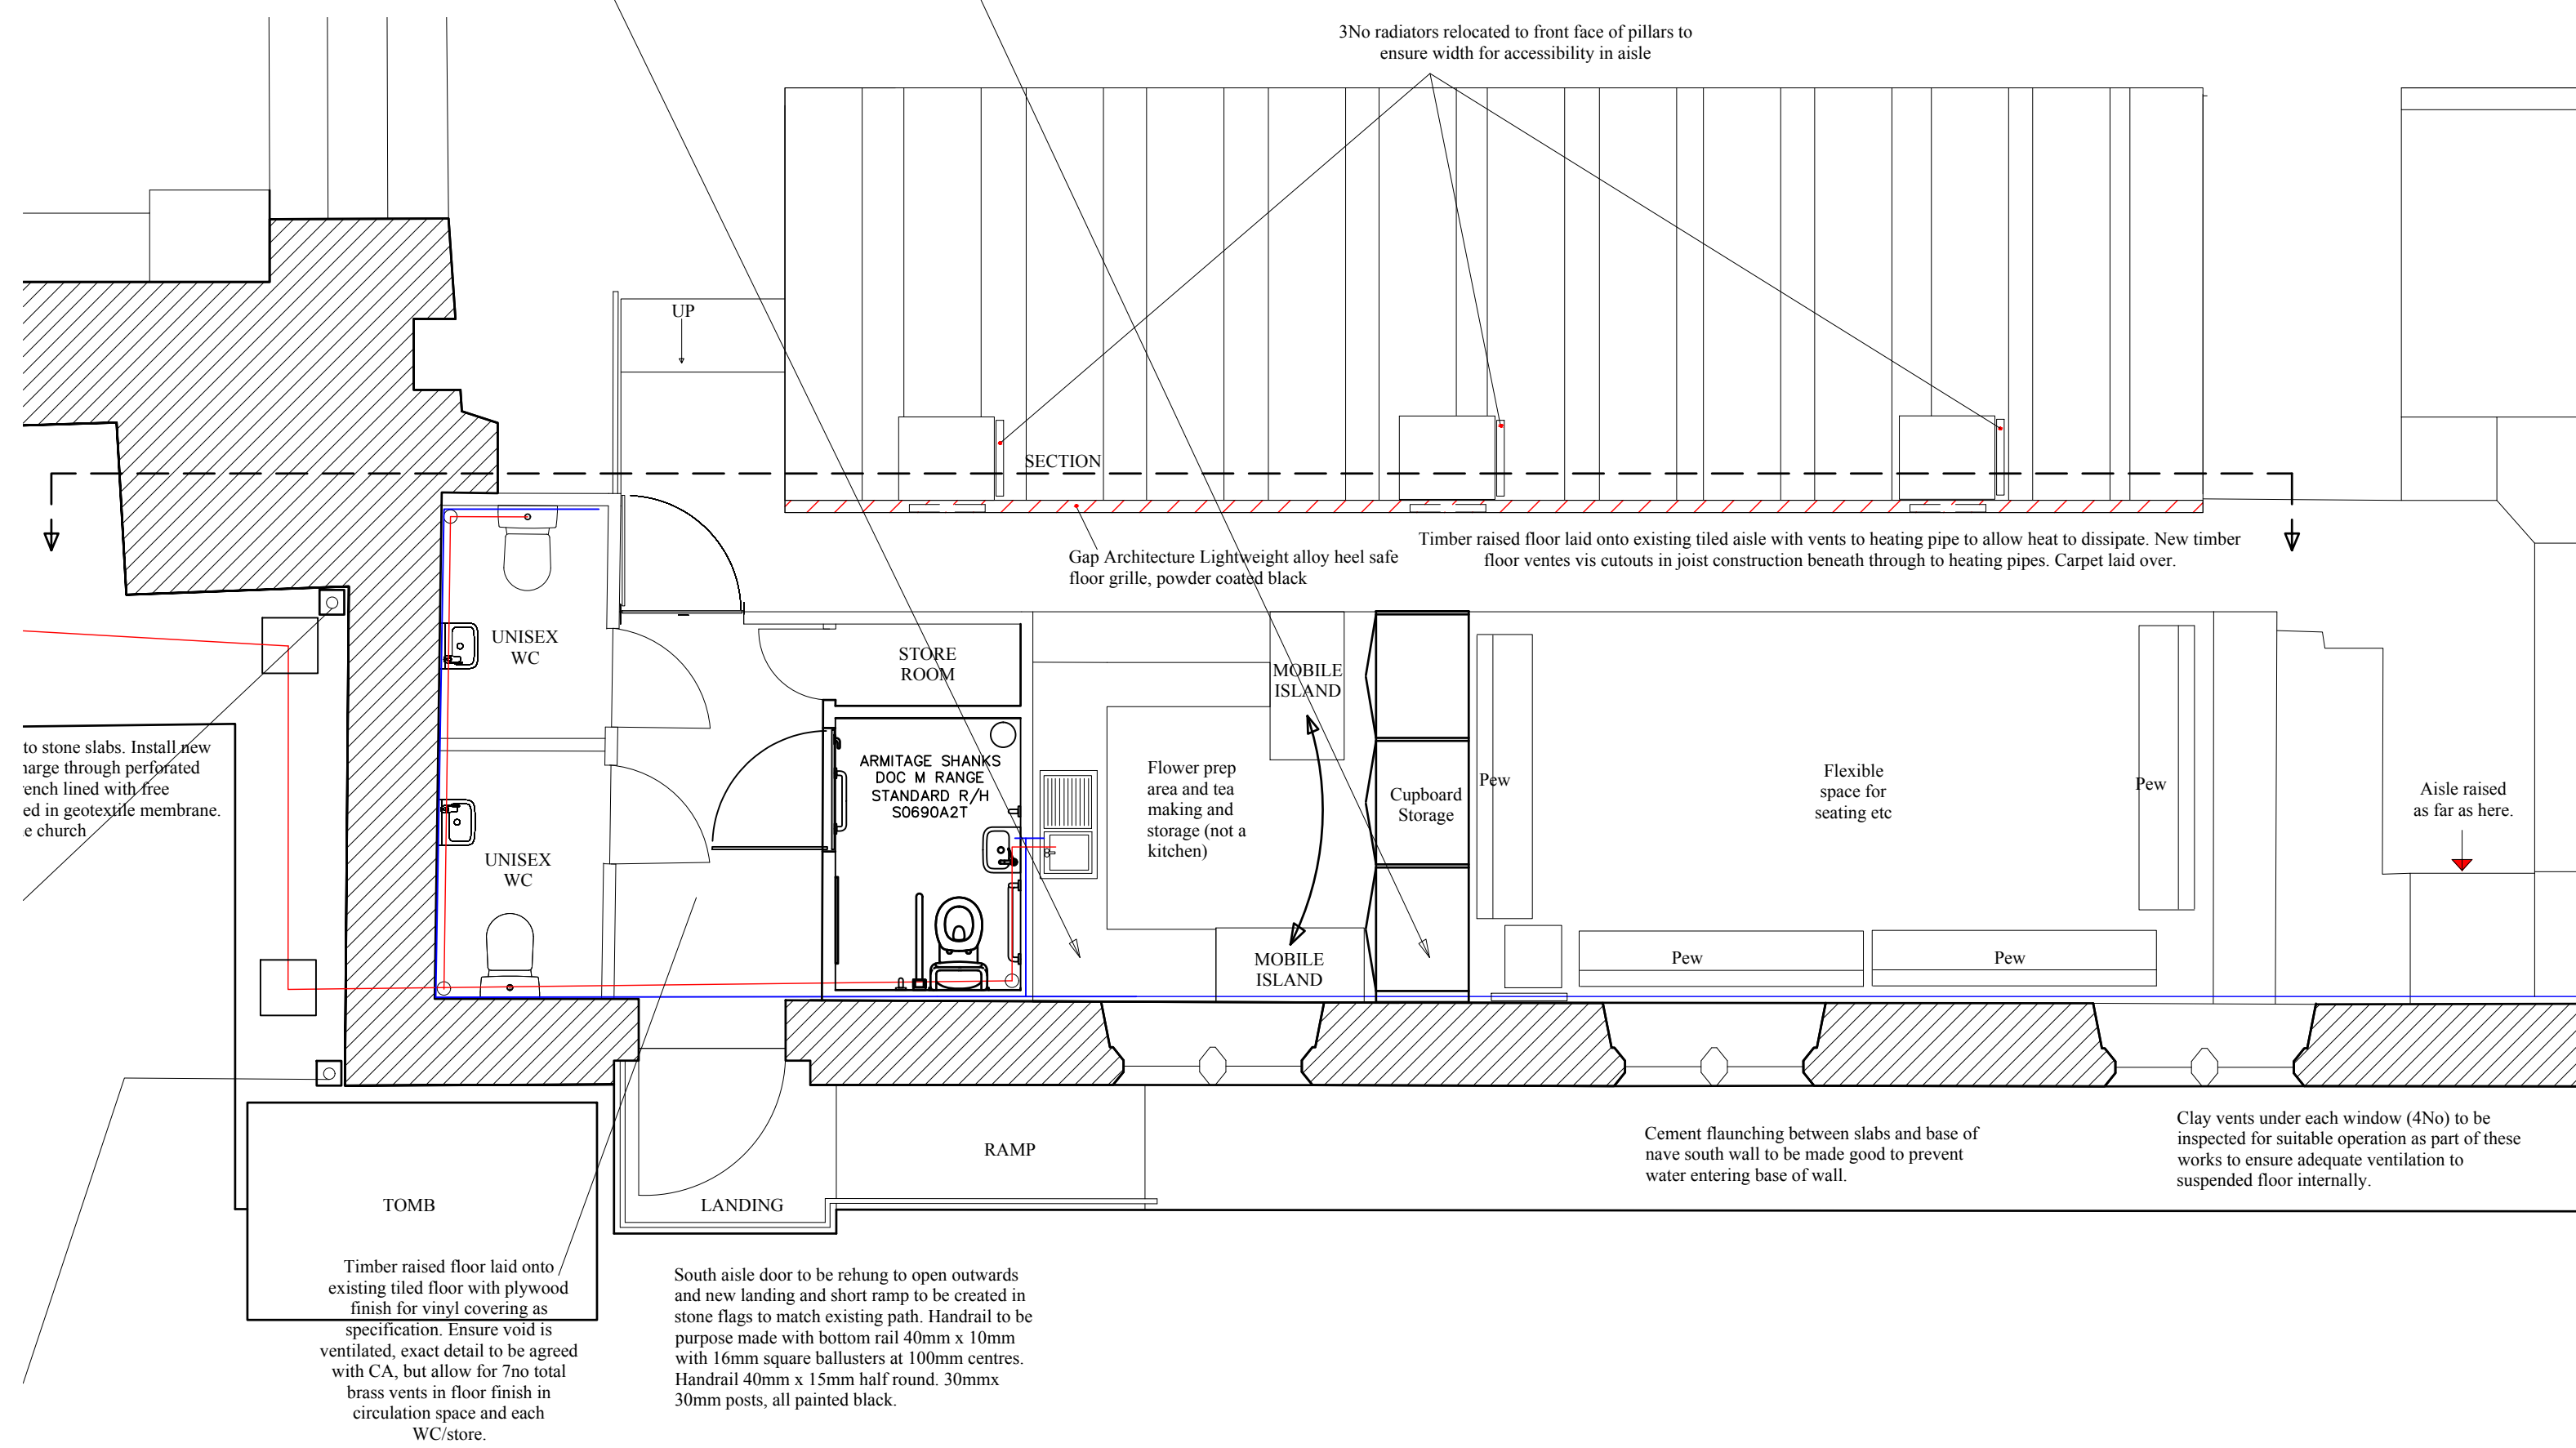
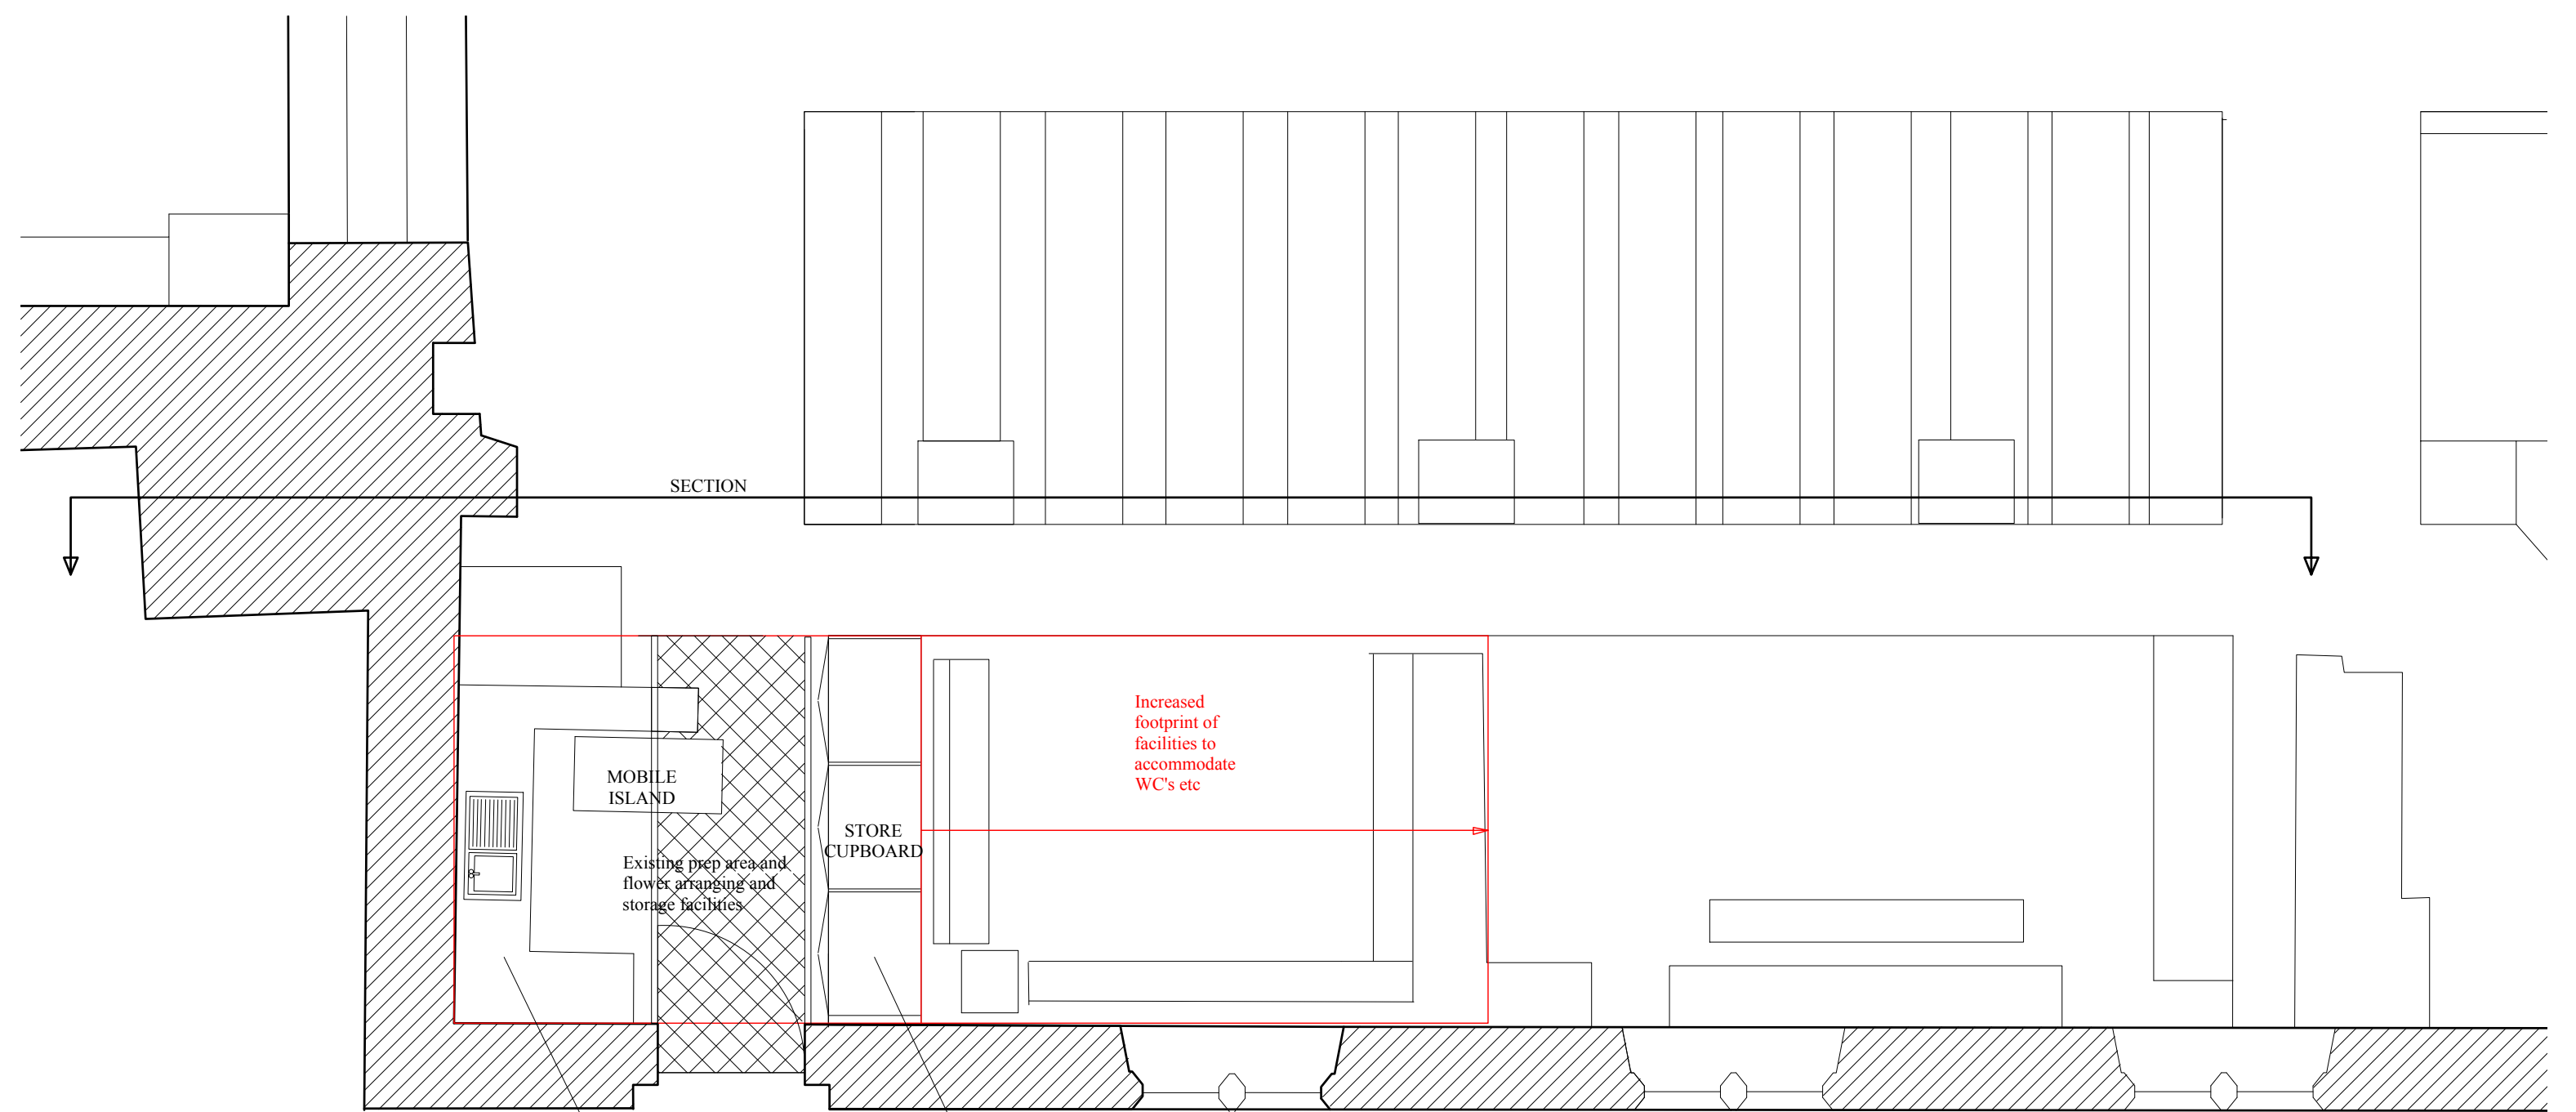
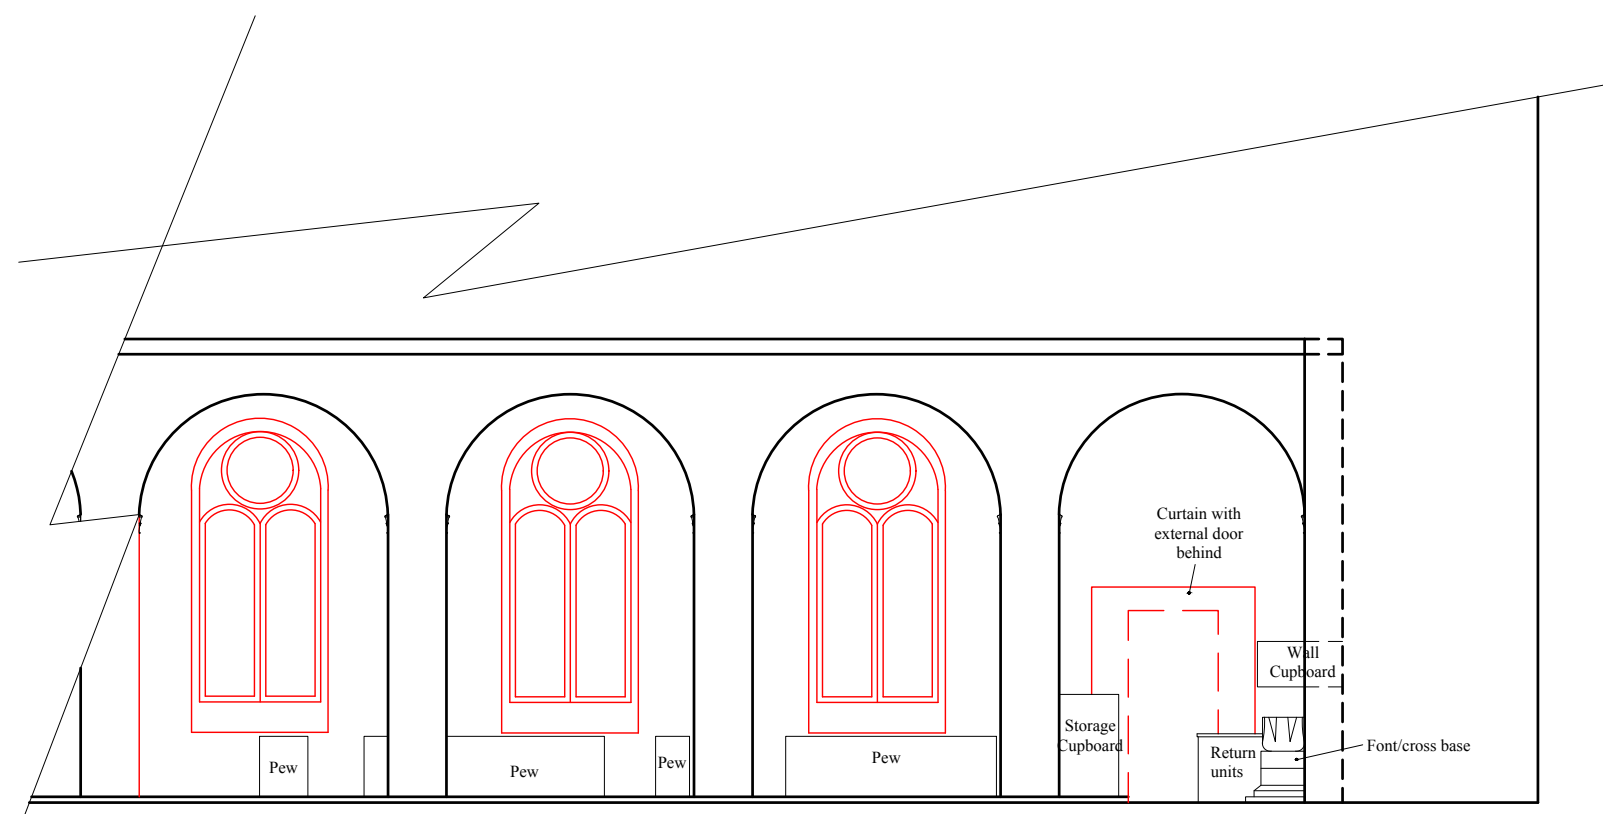
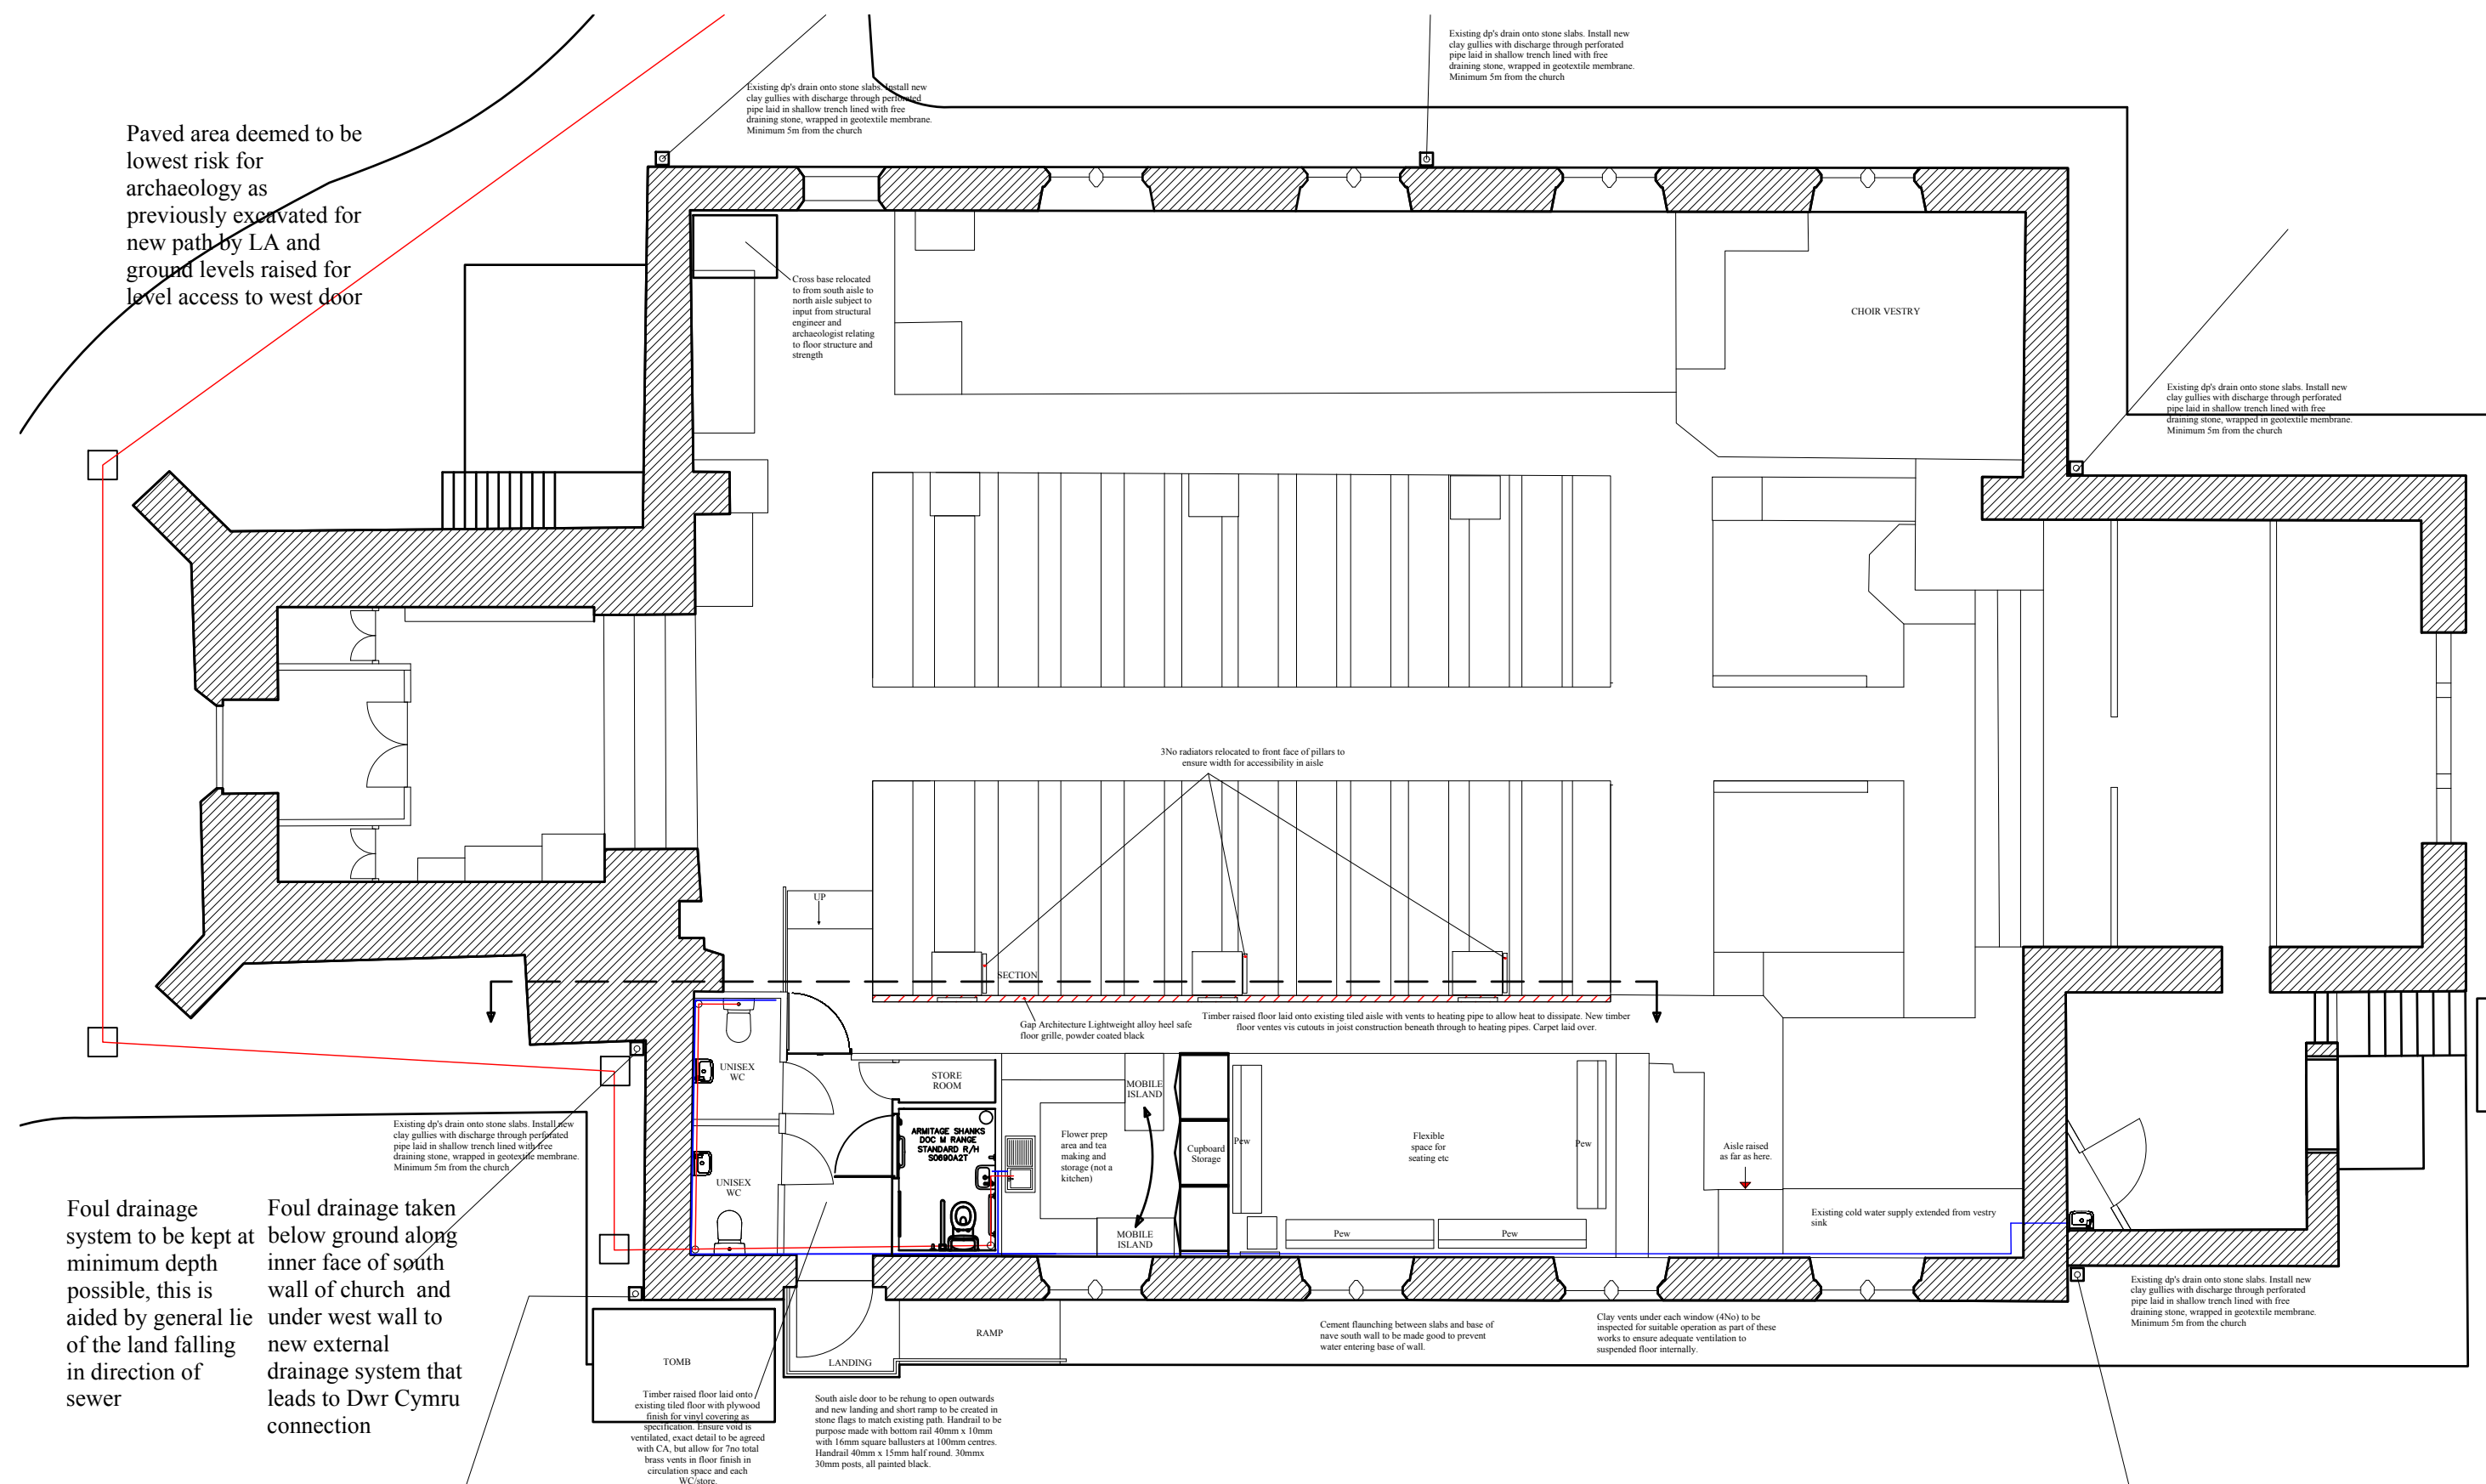
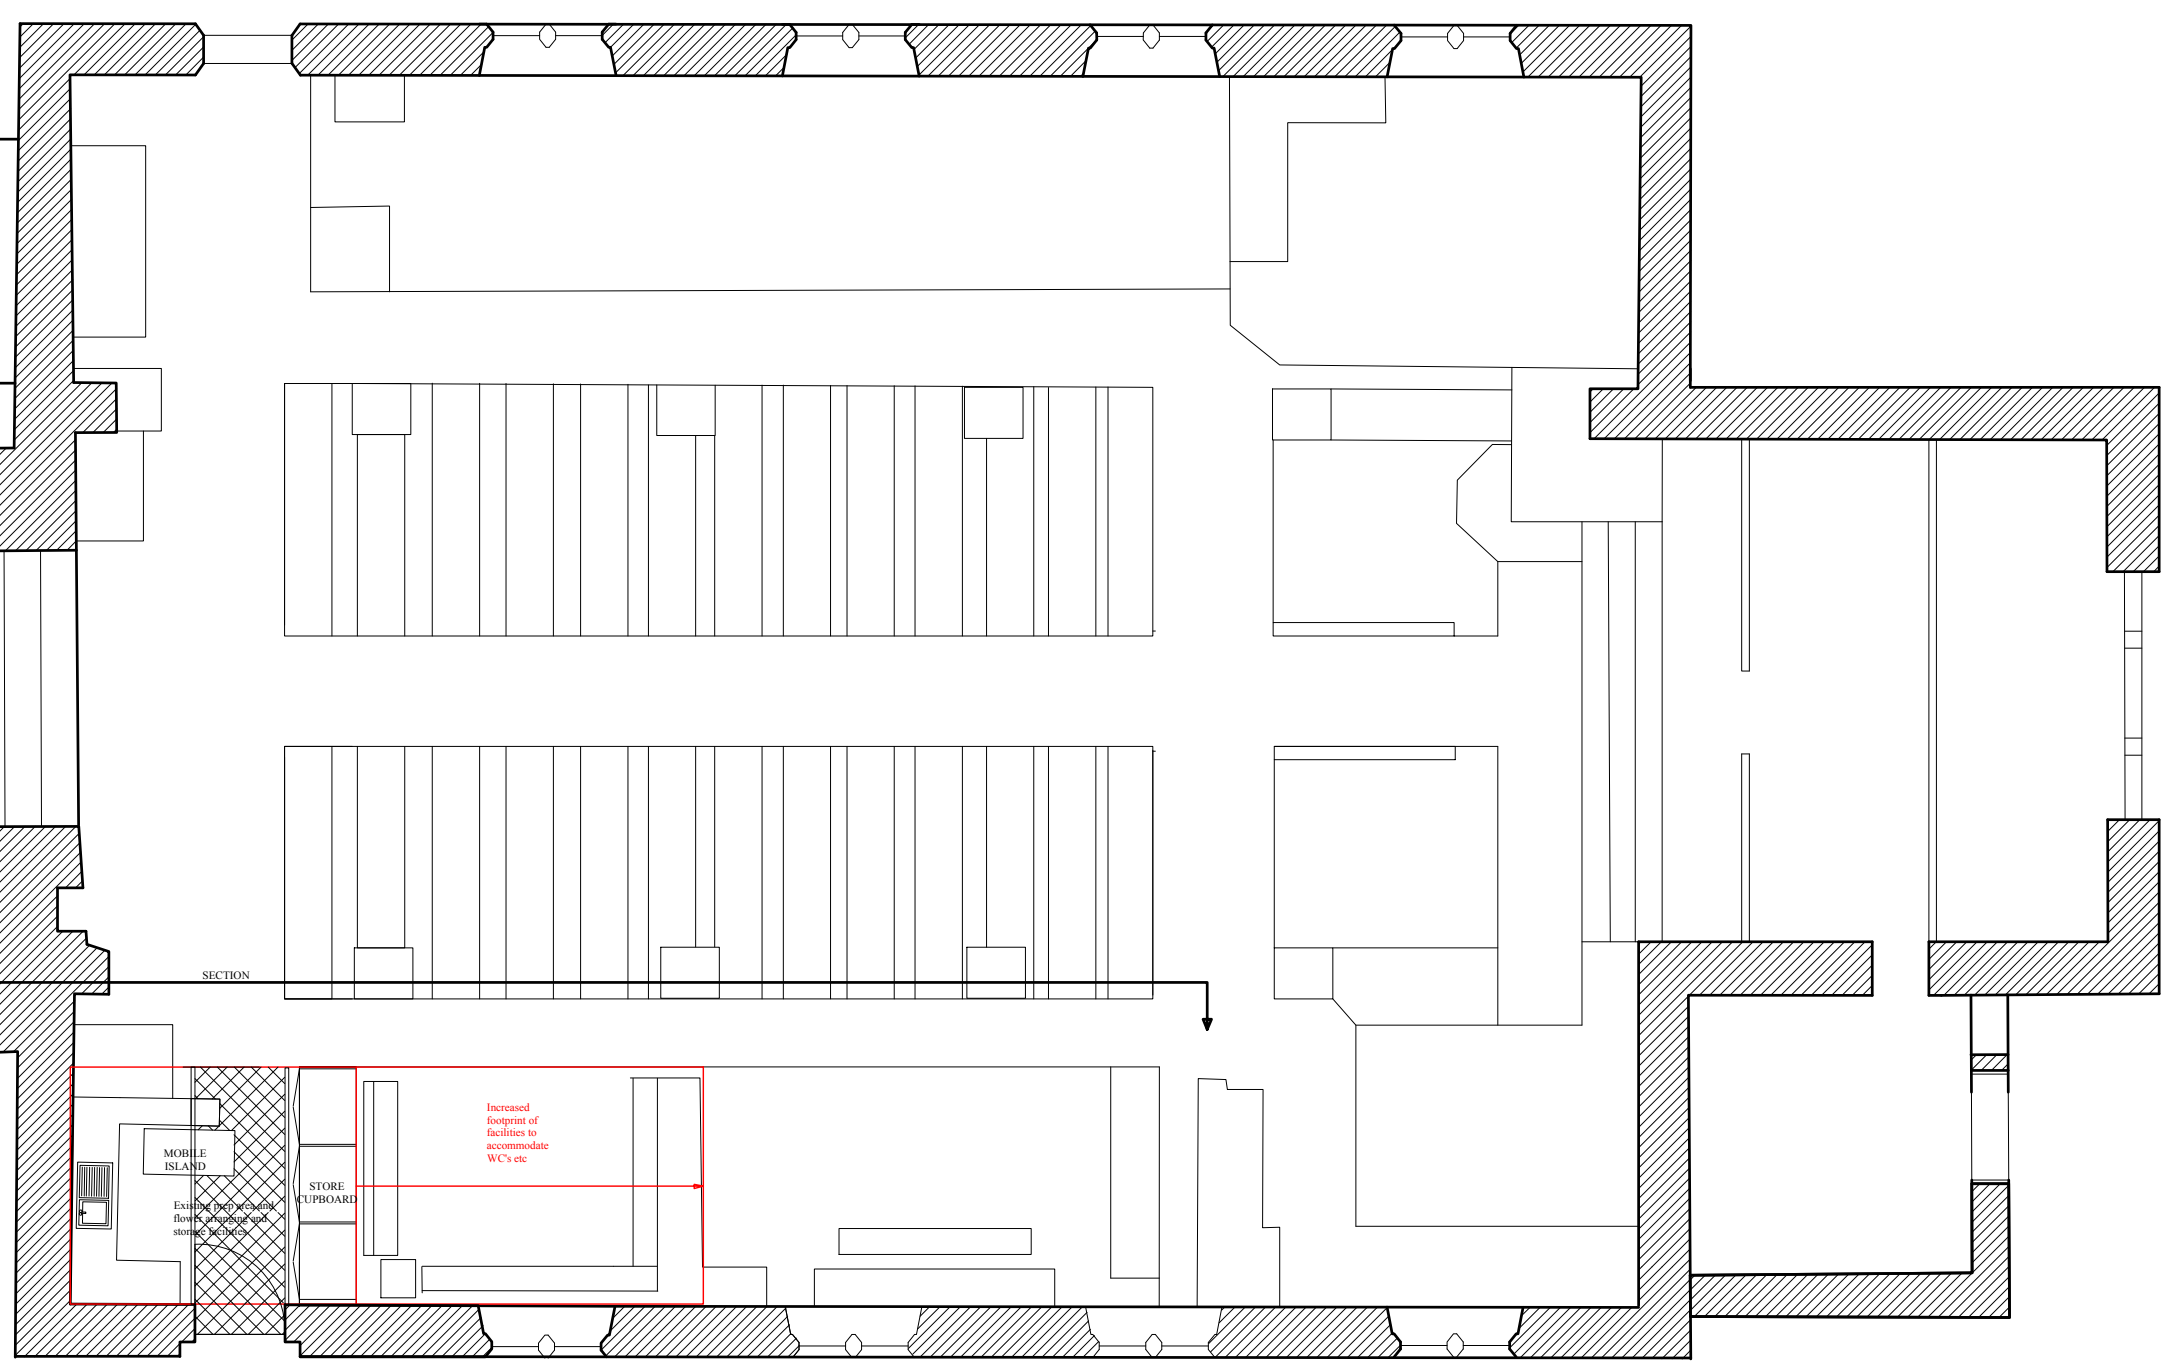


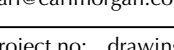

 Carl Morgan Building Surveyor	client: VICAR AND COMMITTEE OF ST THOMAS' NEATH
	project: ST THOMAS' NEATH - NEW DISABLED WC AND ASSOCIATED M&E SERVICES
BSc Building, MSc Conservation, MCIOB RICS - Certified Historic Building Professional carlmorgan.co.uk 07734 823803	drawing description: EXISTING AND PROPOSED PLANS AND SECTIONS
project no: drawing no: revision: 003 B	scale: date: 1:100/50 A1 JUNE 2025

REV A - WC Door reinstated, Aisle ramps provided
REV B - Changes after meeting with Cadw and feedback from DAC implemented