


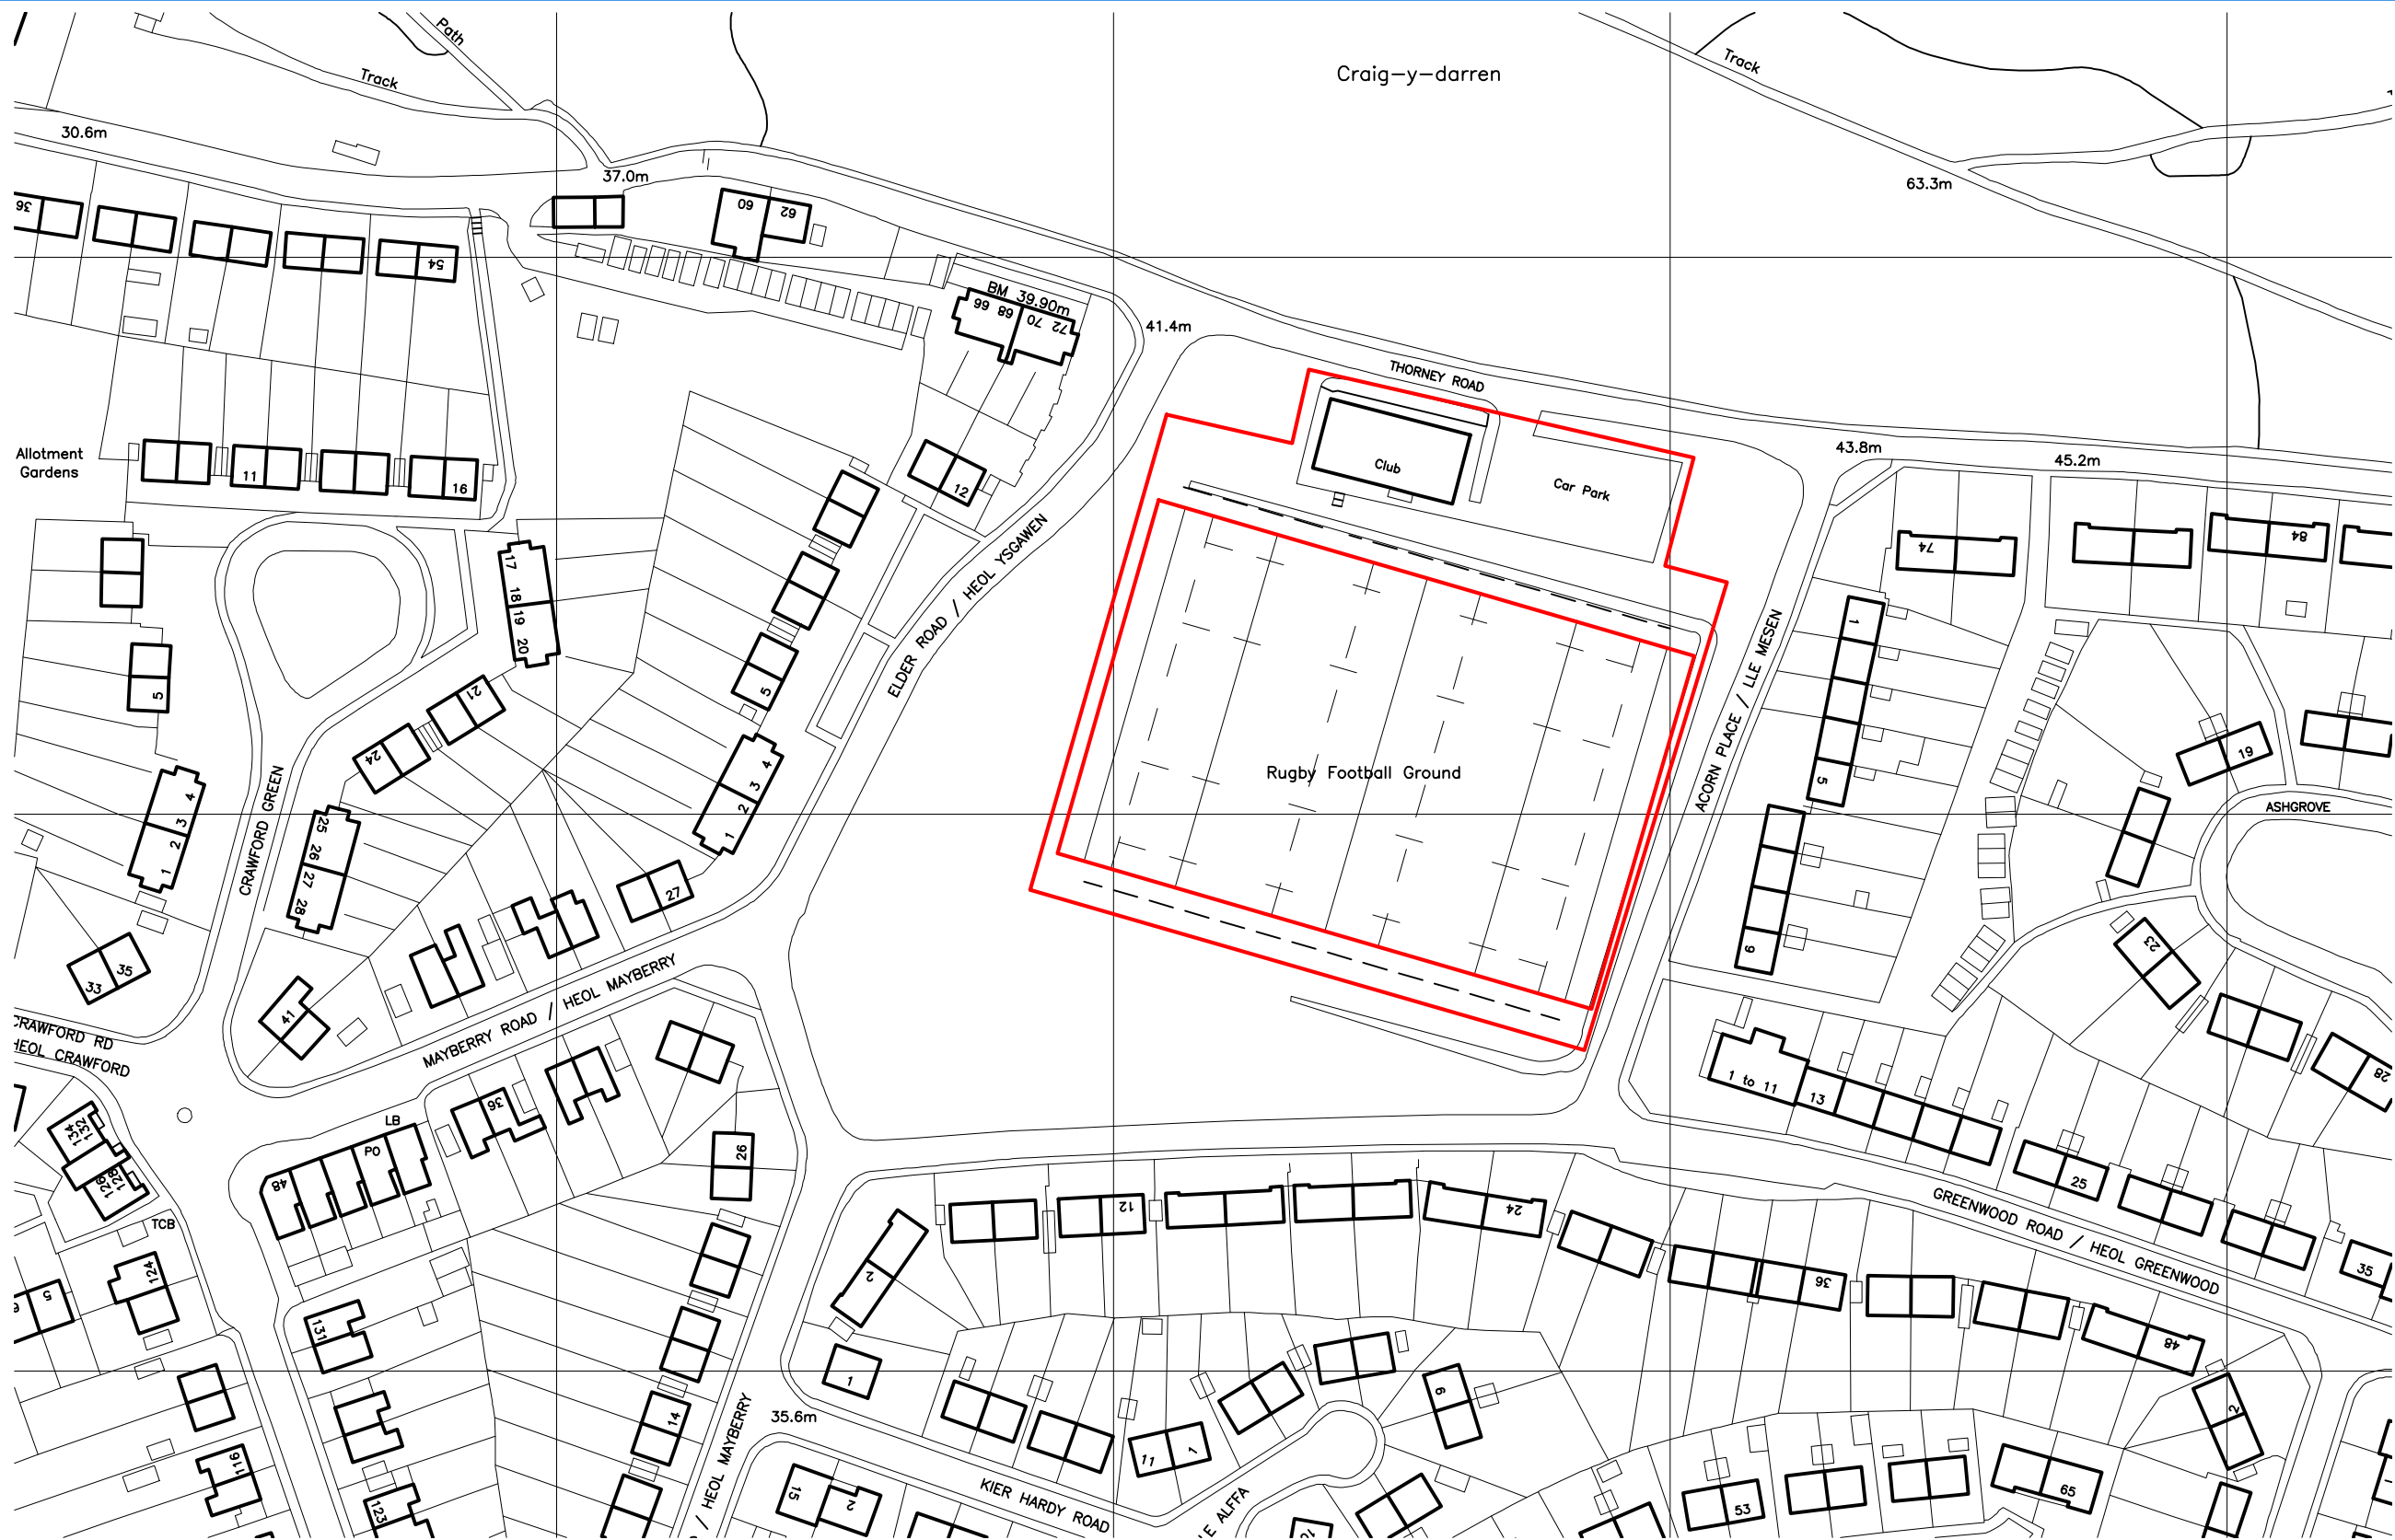

SITE LOCATION PLAN
SCALE 1:1250 @ A3

PERIMETER FENCE – BAGLAN RFC

THORNEY ROAD, BAGLAN, PORT TALBOT,
SA128LW
SITE LOCATION PLAN

APPLICANT: BRFC COMMITTEE

DWG: A01

A3 SHEET