
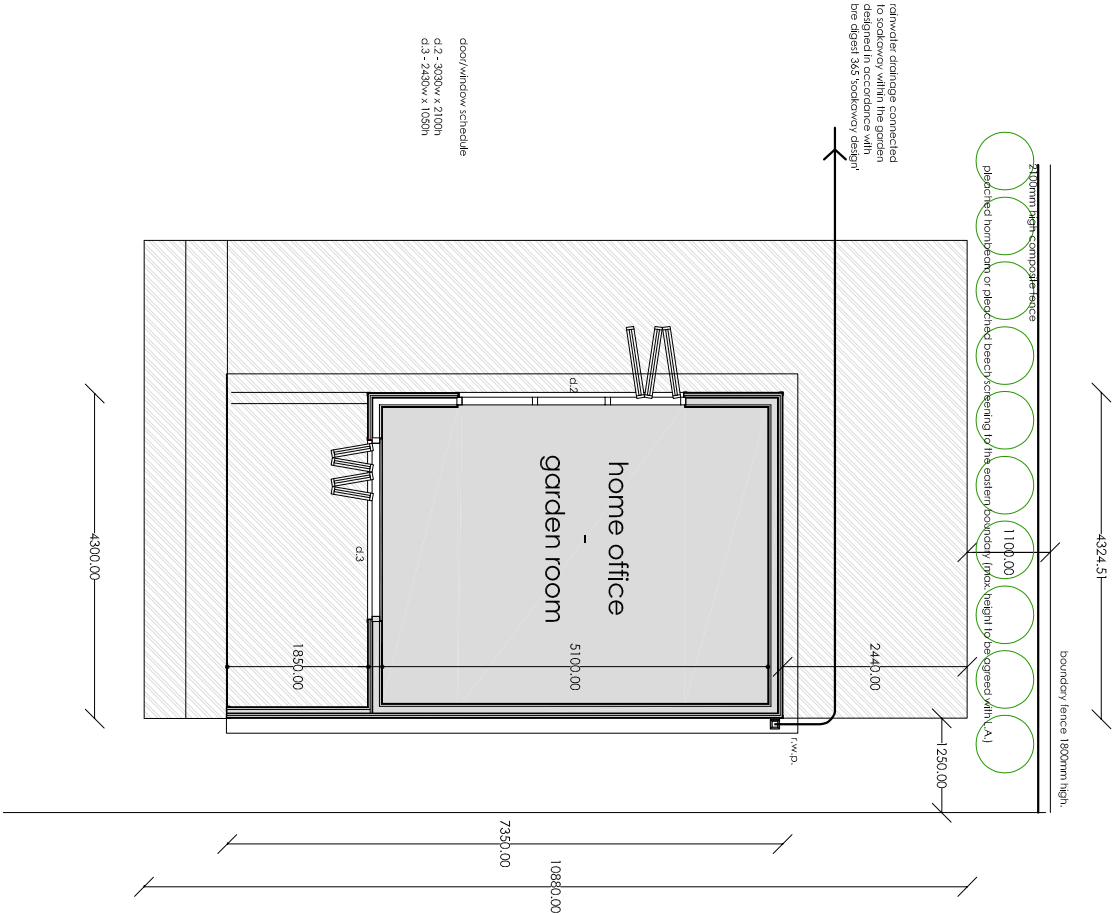


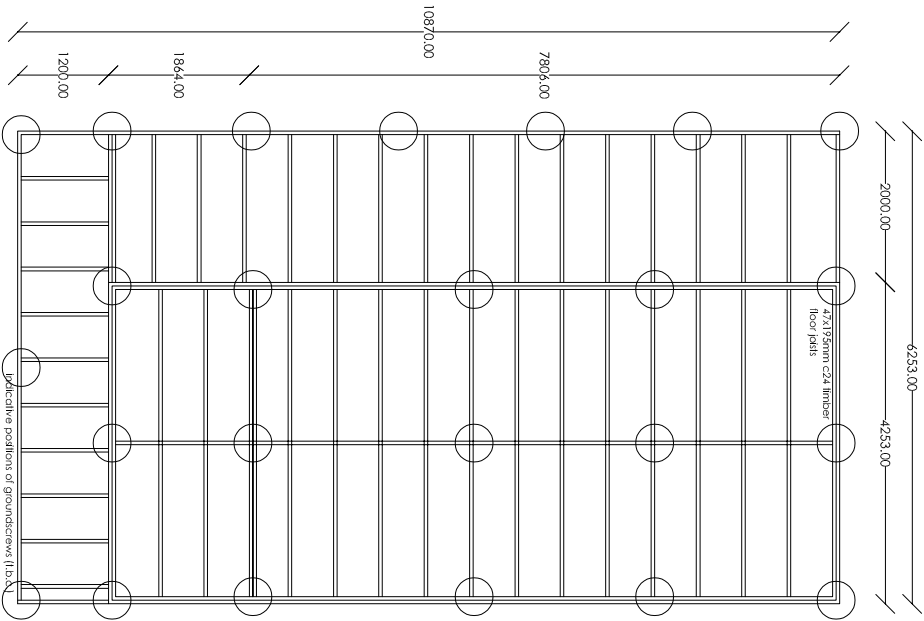

Status: PLANNING			
rev	date	description	
-	-		

This drawing is copyright and its use or reproduction without the permission of Spring Design Consultancy Limited. All rights are reserved until invoices are paid in full. No responsibility will be taken for any design used for construction prior to receipt of relevant approvals.

by	Client: Andrew Hall		
Drawn: BG	Project: Garden Room		
Checked: -	Title: Garden Room Plans		
Date: 15.03.23	Ref: -		
Scale: 1:100	Rev: -		