





View No. 01 North Eastern elevation - Front
1 : 50

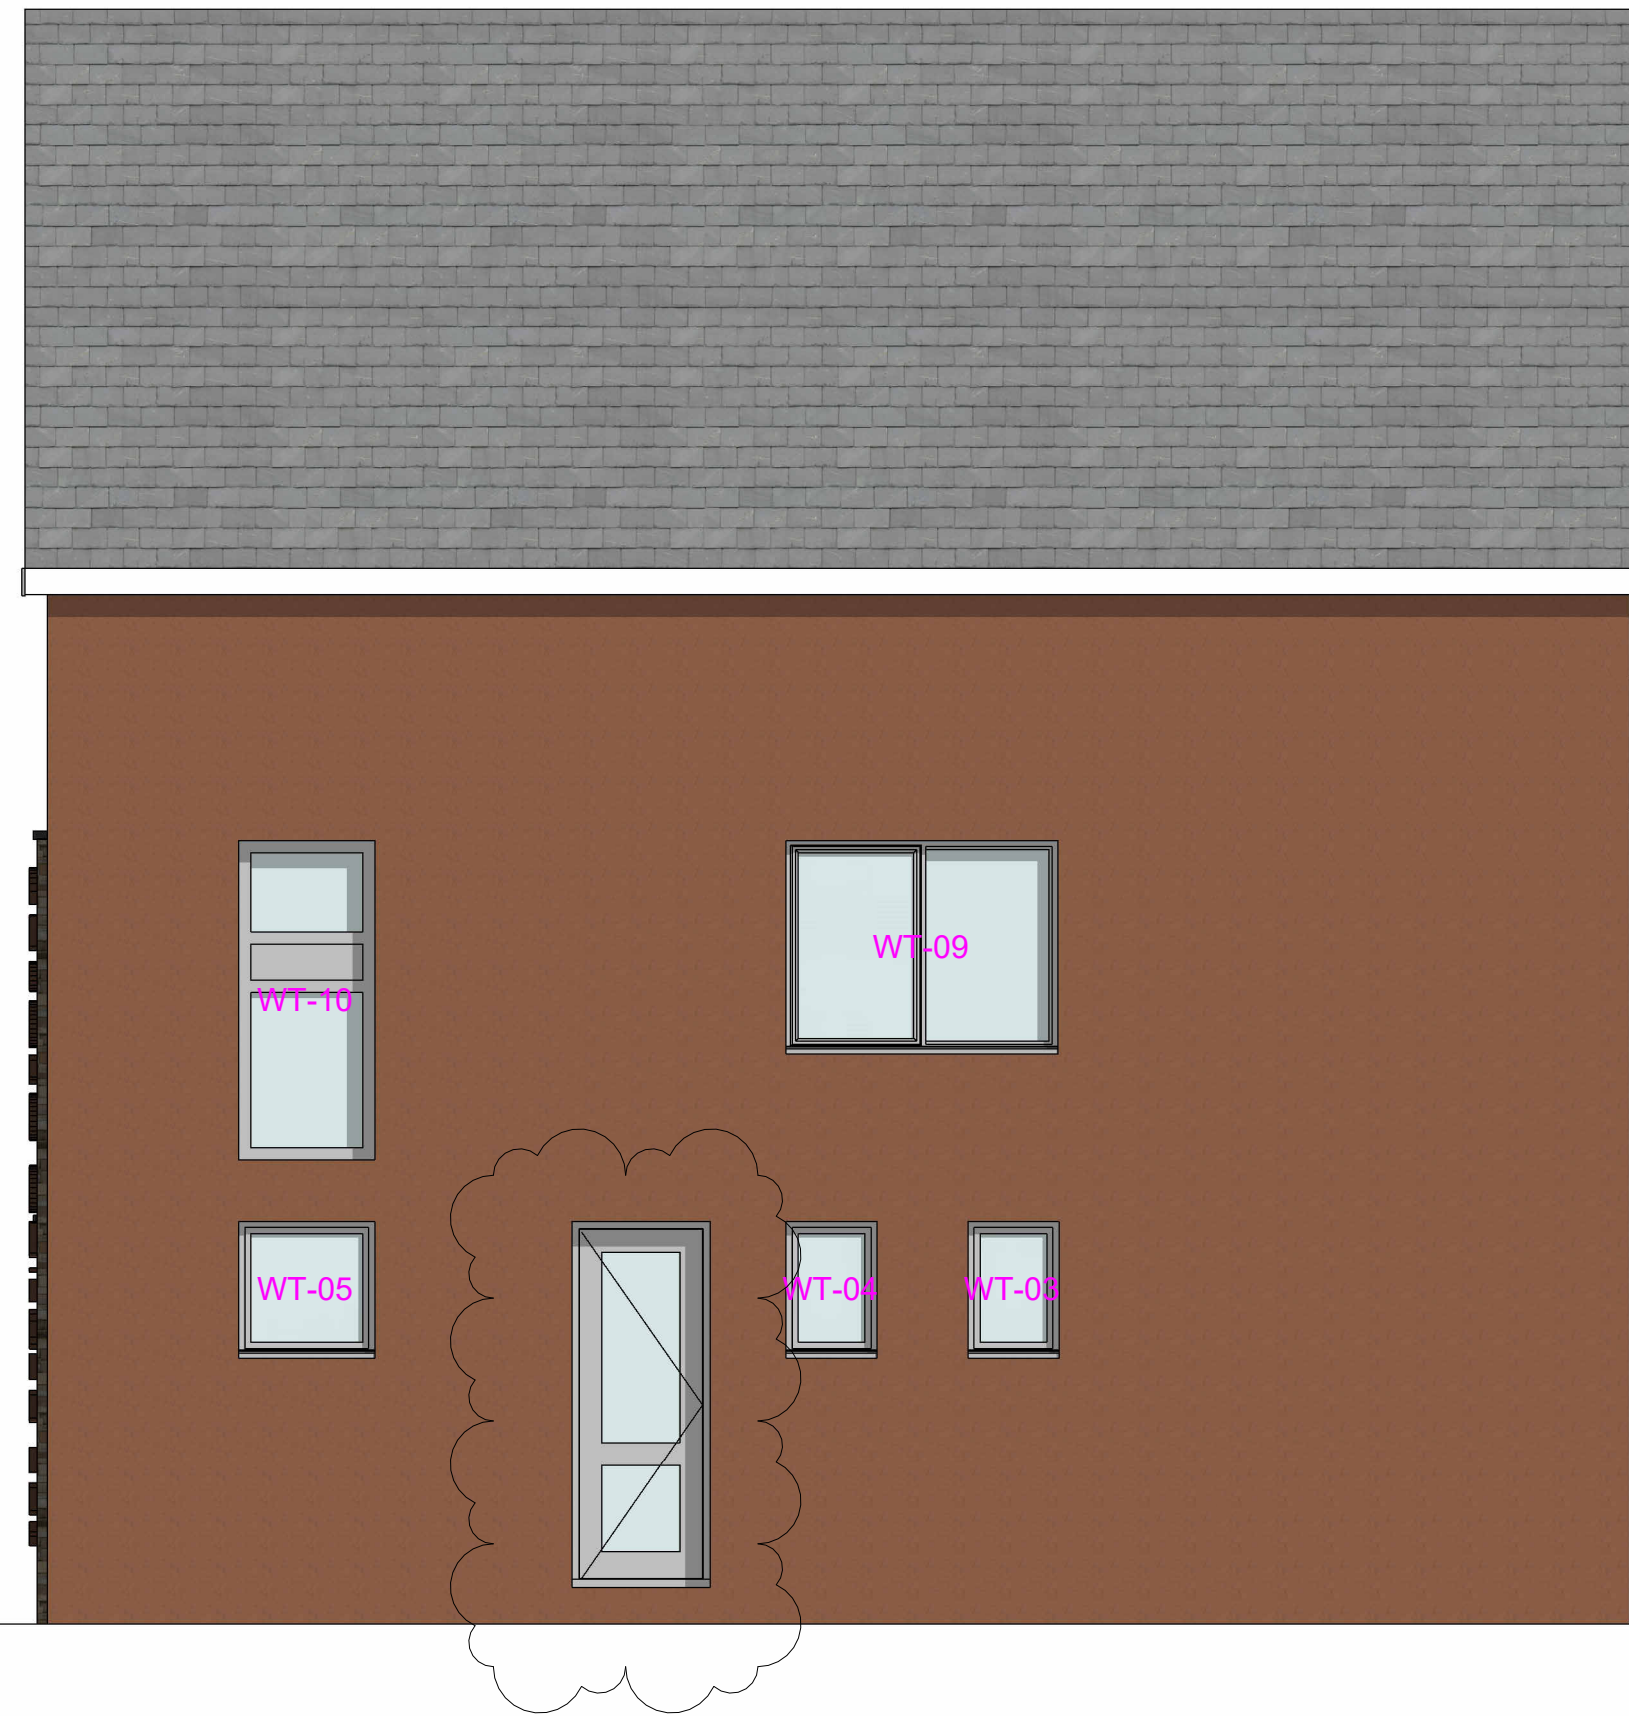


View No. 04 North Western elevation
1 : 50

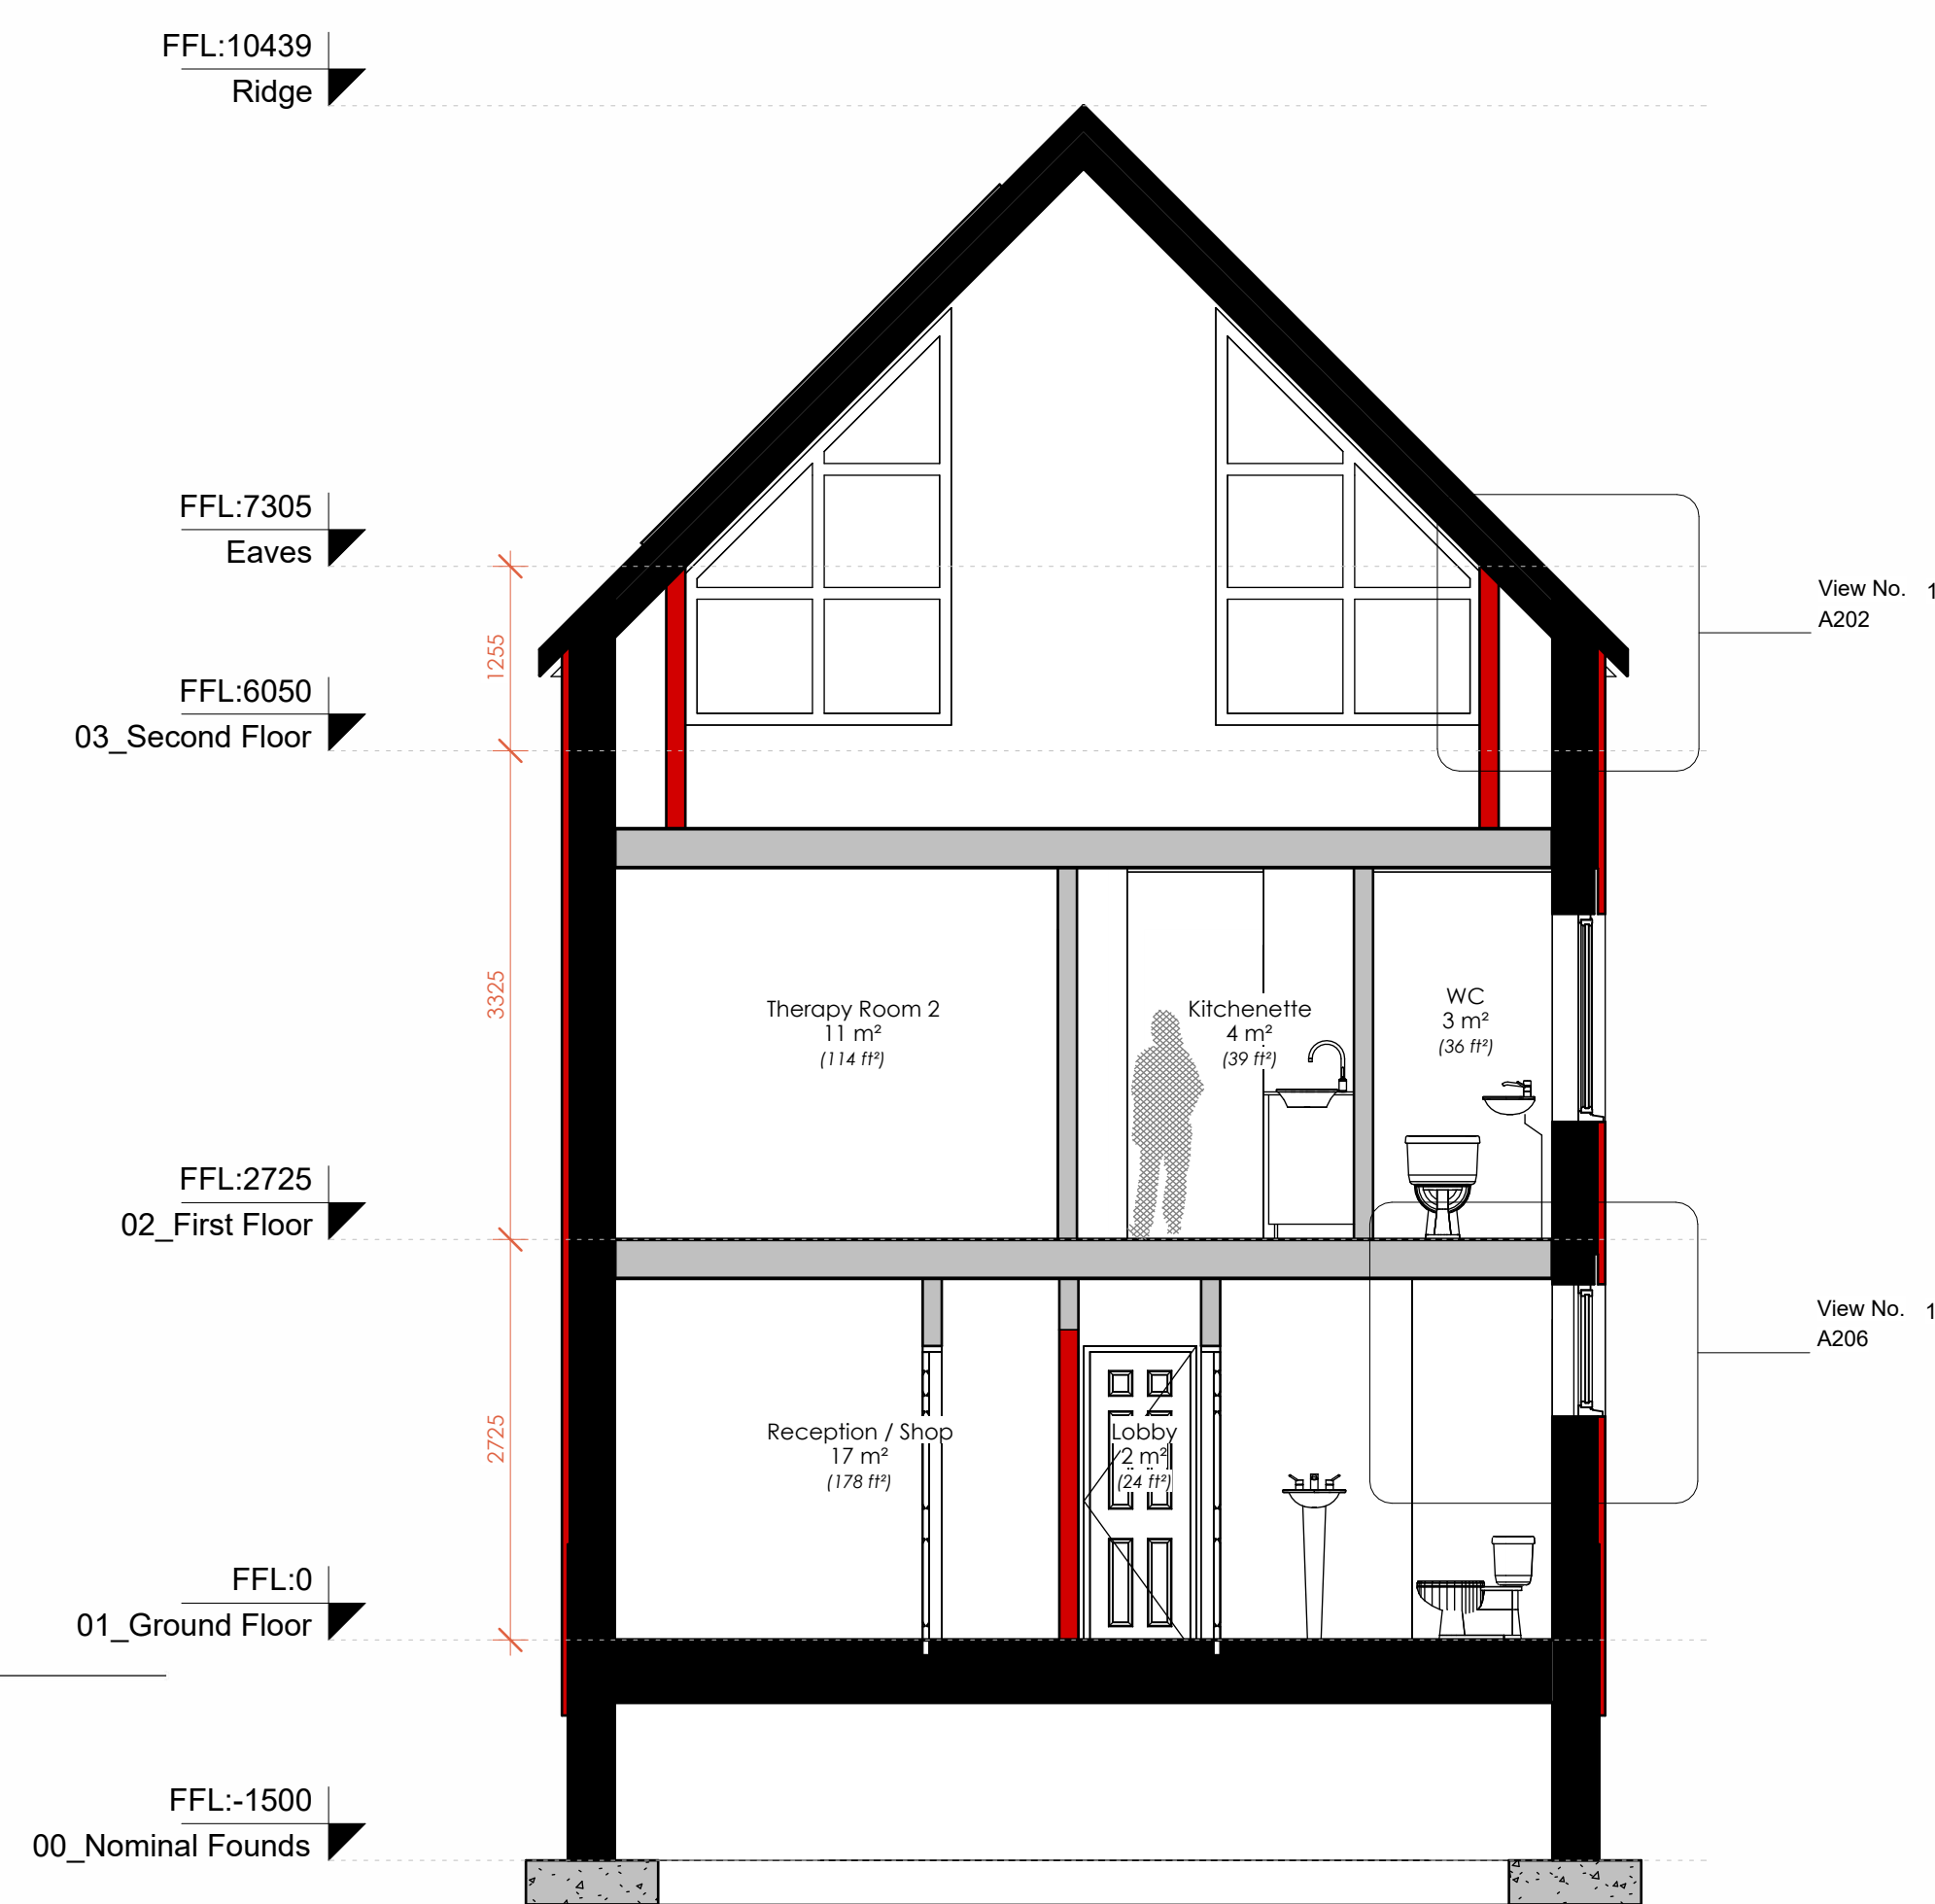

View No. 05 Proposed Section A-A
1 : 50



View No. 03 South Eastern elevation
1 : 50

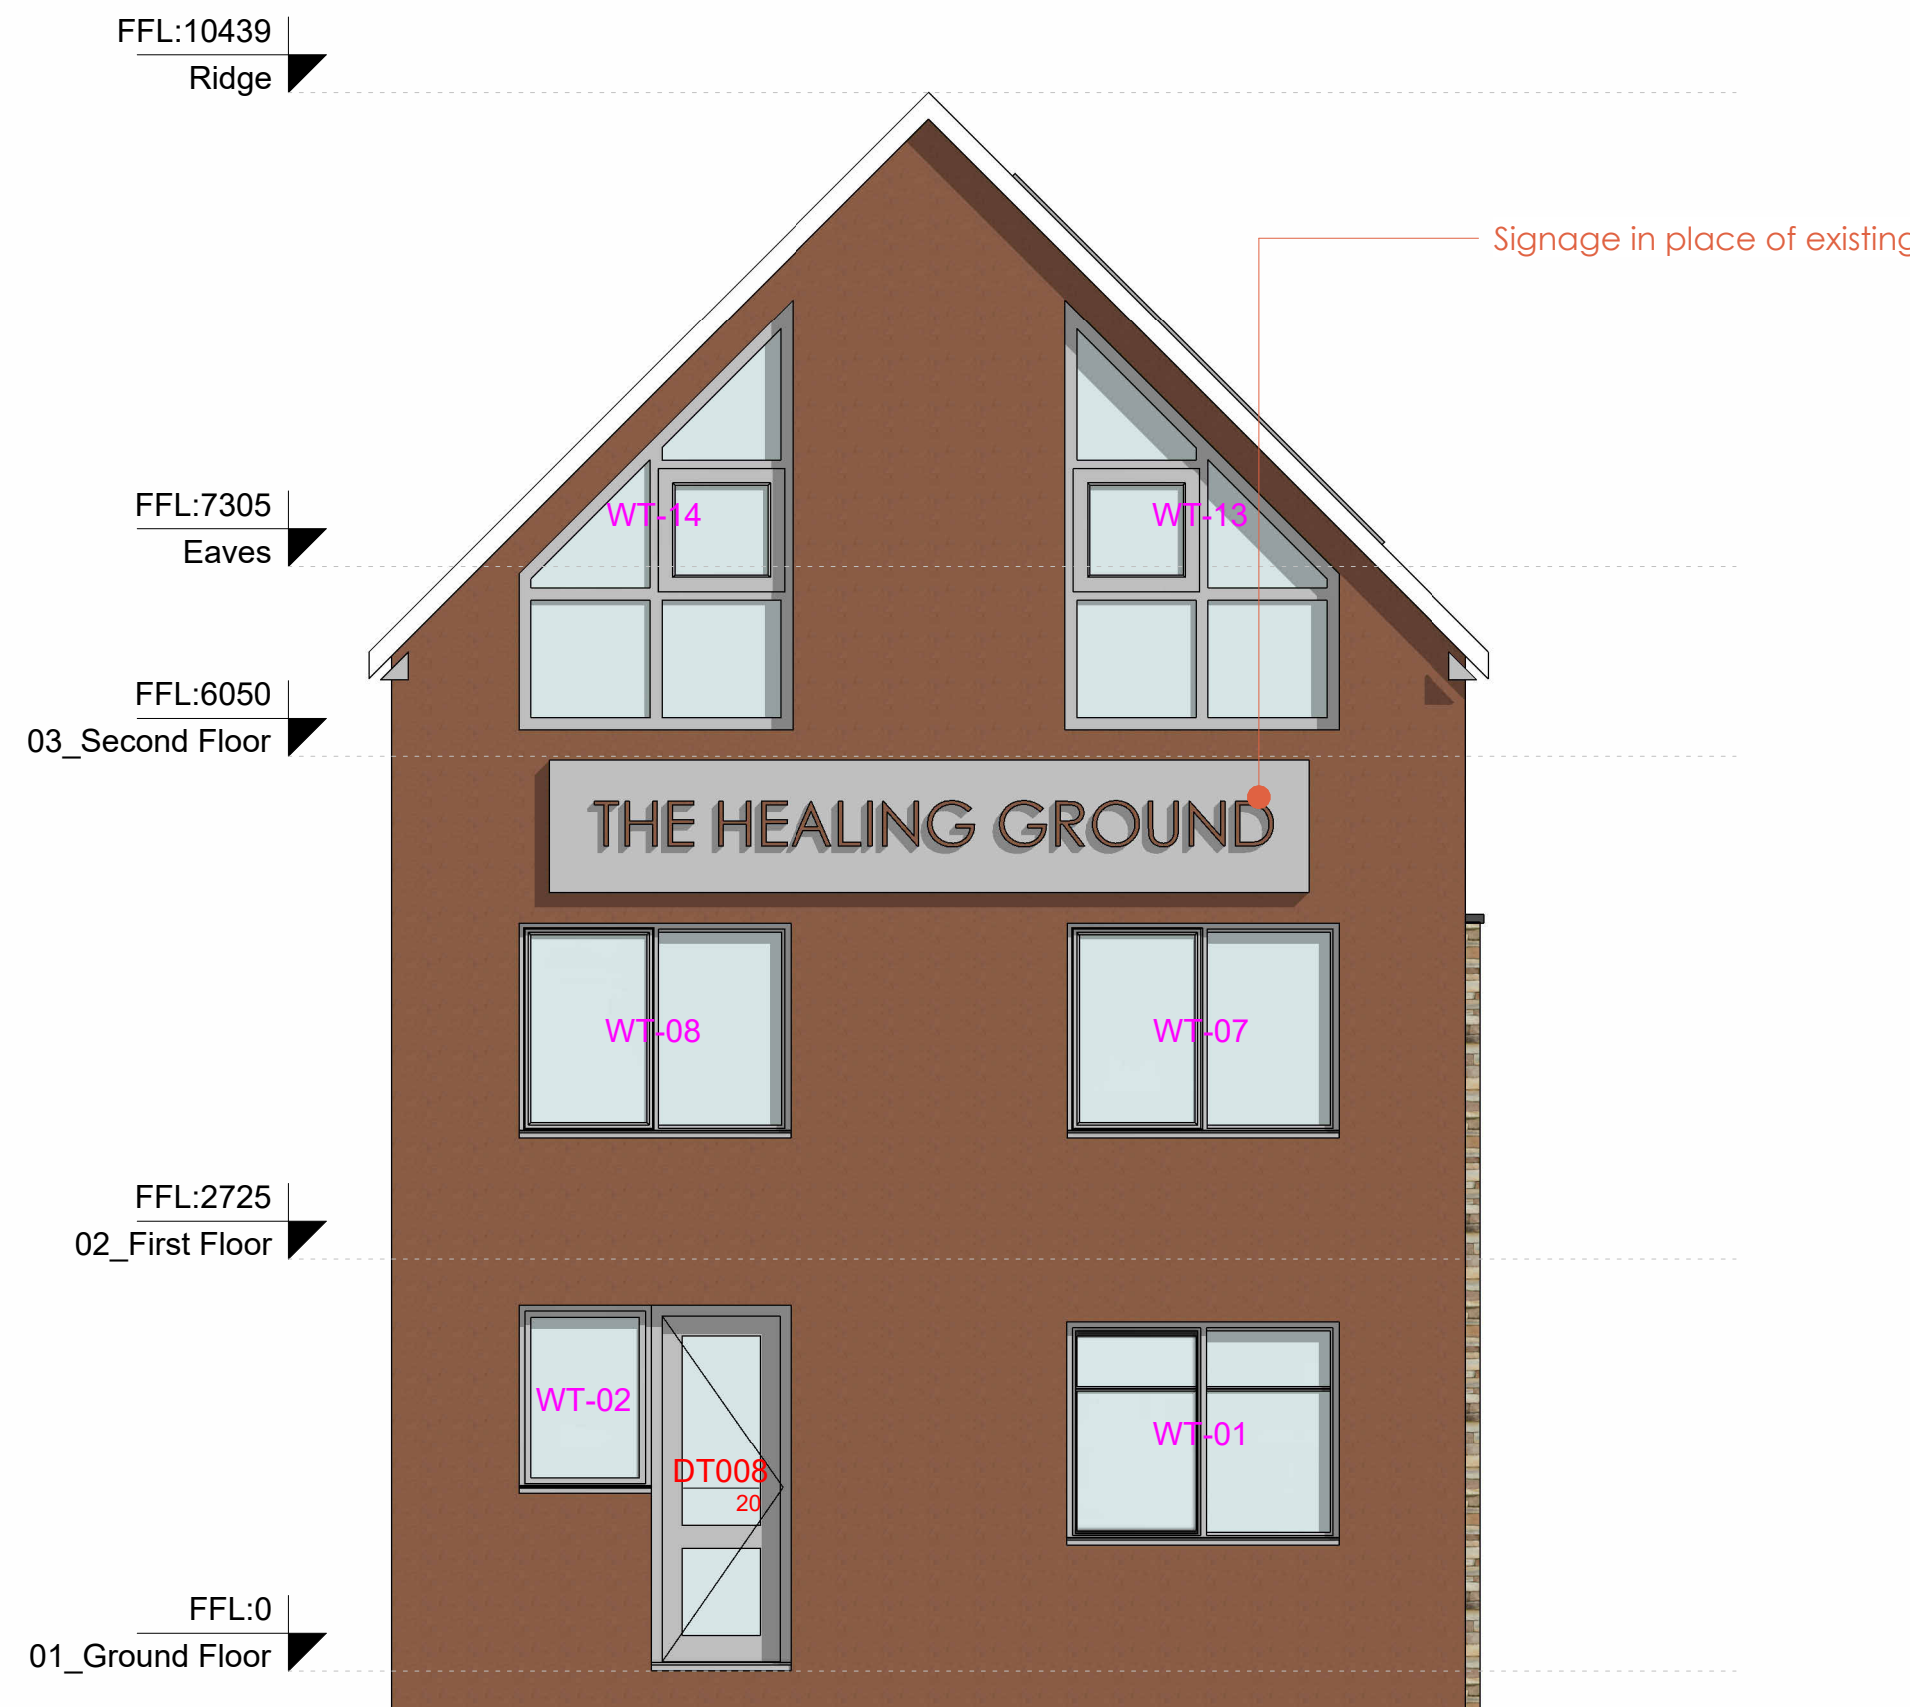

View No. 02 South Western elevation
1 : 50



A1

All dimensions are in millimeters unless otherwise stated. Do not scale from this drawing. Check dimensions on site, report any discrepancies immediately.
Drawings are copyright of Pensaerlaeth Williams Architecture Ltd. and must not be altered, reproduced, or passed on to any third party without prior consent.

Mr & Mrs Vickery

77 Herbert Street, Pontardawe, SA8 4ED

Williams
Architecture / Pensaerlaeth

Pensaerlaeth Williams Architecture Ltd.
Suite 11 Avon House, Dafen Trade Park,
Llanelli.
www.williamsarch.co.uk
01554 253 177 www.williamsarch.co.uk

Proposed elevations

Ref	PWA-466	Drawn:	L JW
Date:	11.02.26	Checked:	Checker
Status:	Planning	Plan	A104
Revision	A	Scale	1 : 50