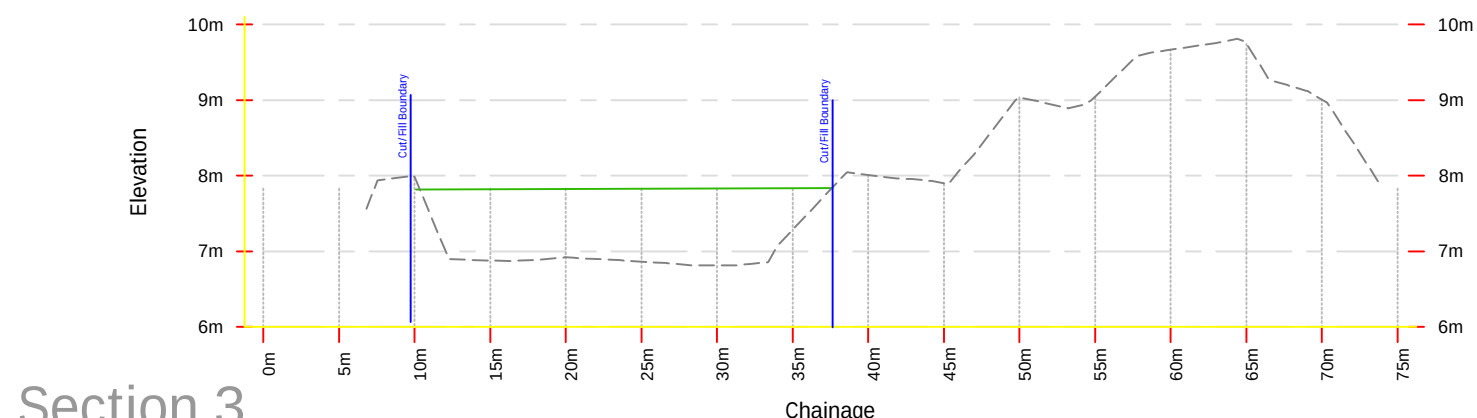
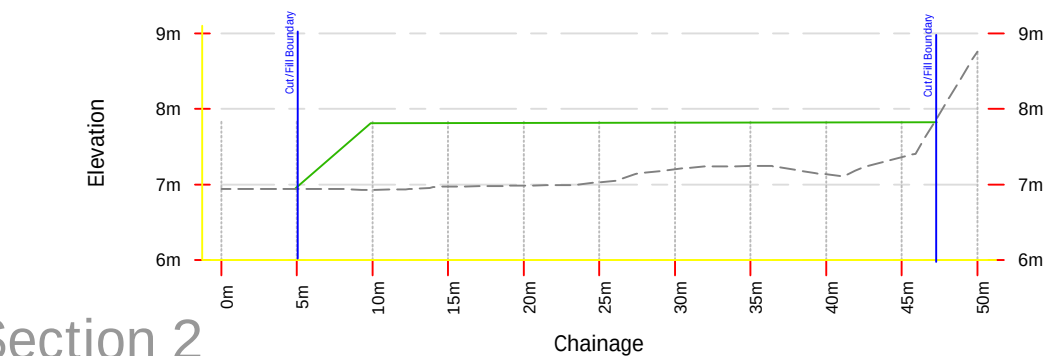
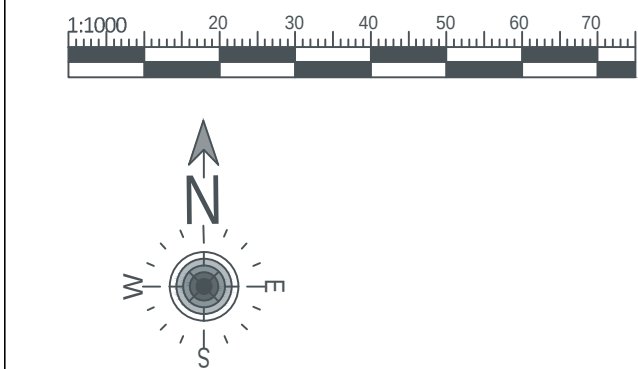


[illegible][illegible]

Plan View
1:1000

These drawings have been produced with reference to the CDM Regulations 2015. Please note that these are pre-construction phase drawings and should be subject to further design risk management as required in accordance with Regulation 9

This drawing is to be read in conjunction with all other relevant Engineering and Architect's details.

Design details presented herein are to be reviewed in conjunction with the wider site information and site constraints which may not be evident on drawing and must be requested if not already provided. This includes, but is not limited to, the following:

- Geotechnical and geo-environmental, groundwater levels, buried services, remnant structures, ecology, tree protection and topography.

The Engineer shall be notified immediately, in writing, should any errors or discrepancies be found prior to the commencement or completion of any works.

All work is to be carried out in accordance with current British Standards, Building Regulations and WH&S Standards.

The responsibility of the Engineer shall be to ensure that the works at all times in strict accordance with the requirements of the Health and Safety at Work Act 1974, and the CDM Regulations 2015. Compliance with the CDM Regulations will be required for all work for compliance, including full liaison with the CDM Co-ordinator, within the project.

Any existing details which are shown on this drawing are for guidance only and are to be checked on site by the engineer. Any variations are to be recorded and reported to the engineer immediately.

Where work commences contractor should consult the engineer in respect of any report regarding any potential issues. All necessary Health and Safety measures to be taken

Existing Ground Level

Proposed Ground Level



P2	13.04.22	Updated Cross sections	Bl
P1	31.03.22	Updated Cross sections	JP
REV	DATE	REVISION NOTE	BY

PJA  Seven House • High Street
Longbridge • Birmingham
B31 2UQ • Tel: 0121 475 0234

Birmingham • Bristol
Exeter • London • Reading
pja.co.uk

PROJECT Swansea University
Material Import
Levels

DRAWING TITLE

Swansea Bay
Reprofiling Sections

INFORMATION

PJA JOB No.	SUB-CODE	DRAWING NO.	REVISION
5746	- SK -	9003	- P2

Revision Letter : P - Prelim / A - Approval / T - Tender / C - Construction

SCALE	DRAWN	REVIEWED	DATE
A1@AsShown	JP	BI	01.03.22