


DO NOT SCALE FROM THIS DRAWING.
ALL DIMENSIONS TO BE CHECKED ON SITE.

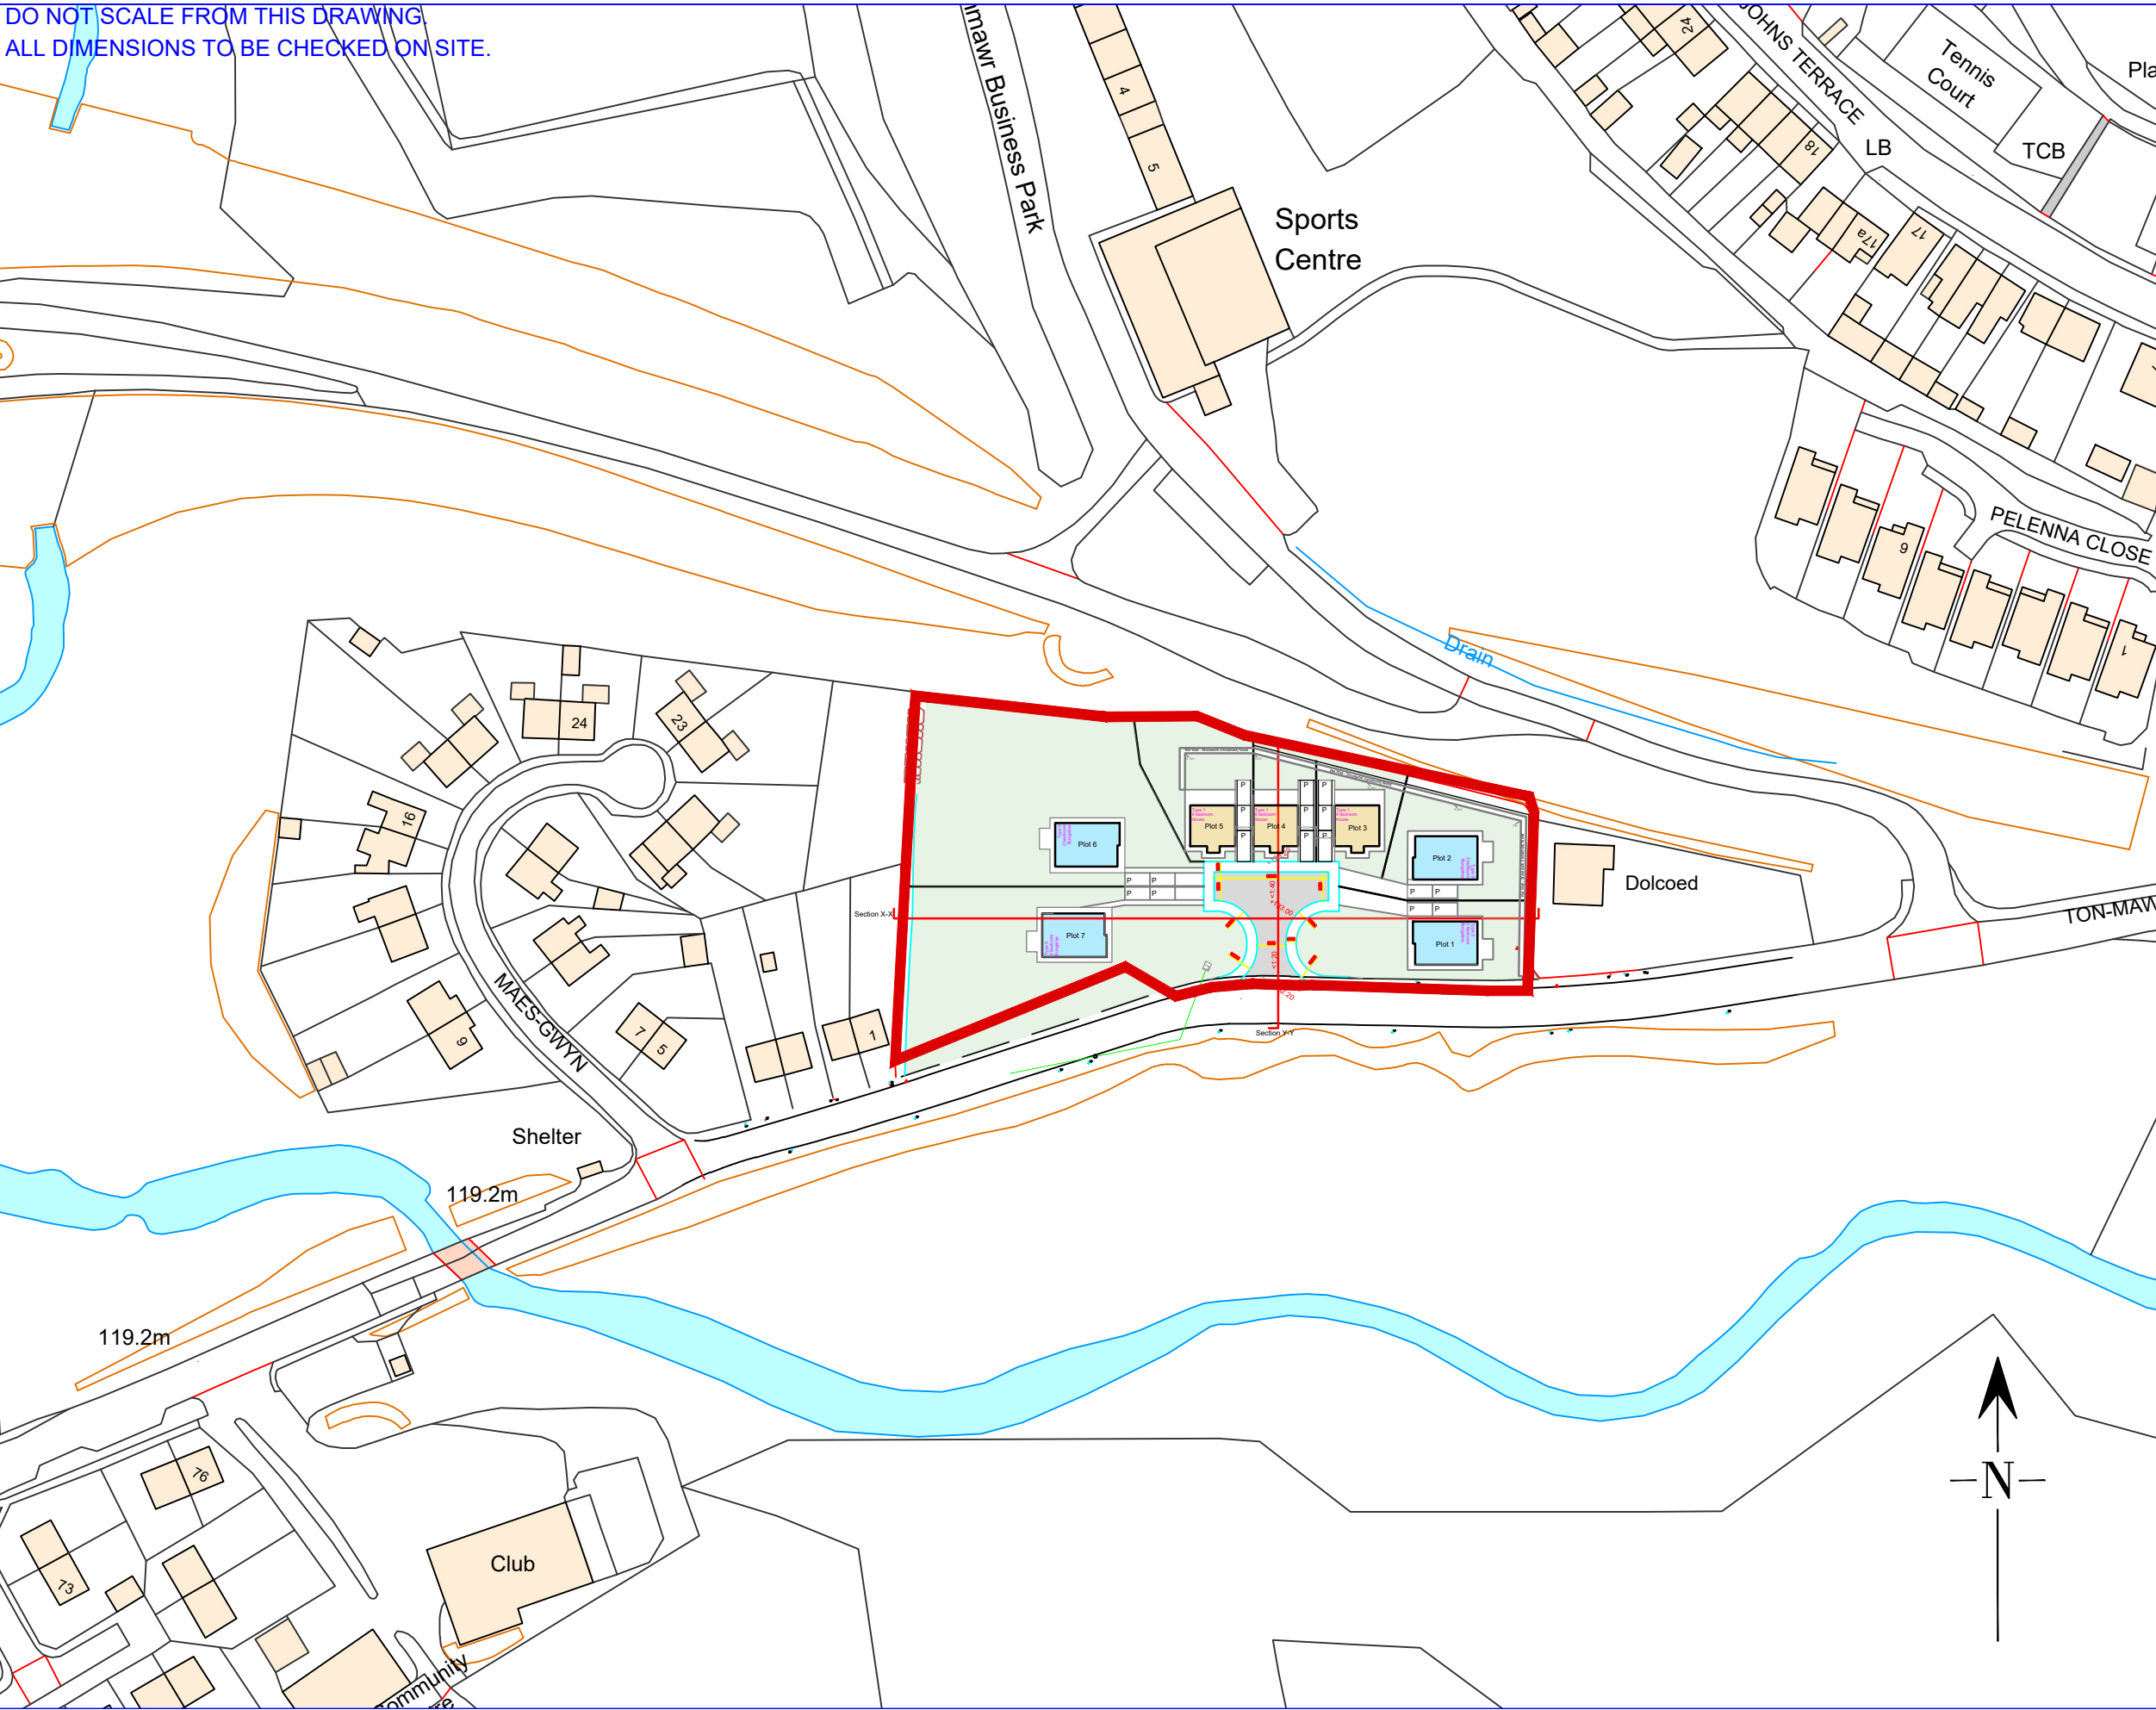

DR Design

Architectural Services

Davies Richards Design Ltd.
Llandeilo - [01558 823351](tel:01558823351)
Mumbles - [01792 347692](tel:01792347692)

E-MAIL - info@daviesrichardsdesign.com
WEB - www.daviesrichardsdesign.com

JOB TITLE :

*Mr. D. John.
Proposed redevelopment
at:
Tonmawr Primary School,
Tonmawr Road,
Port Talbot,
SA12 9UW.*

Do Not Scale From This Drawing

DRAWING TITLE :

Location Plan.

DRAWING STATUS :

Planning.

Original paper size - A3

SCALE :	
1:1250.	
DRAWN BY :	DATE :
G.R.R.	Feb. '22.
PLAN No	REVISION
1778-01	D