


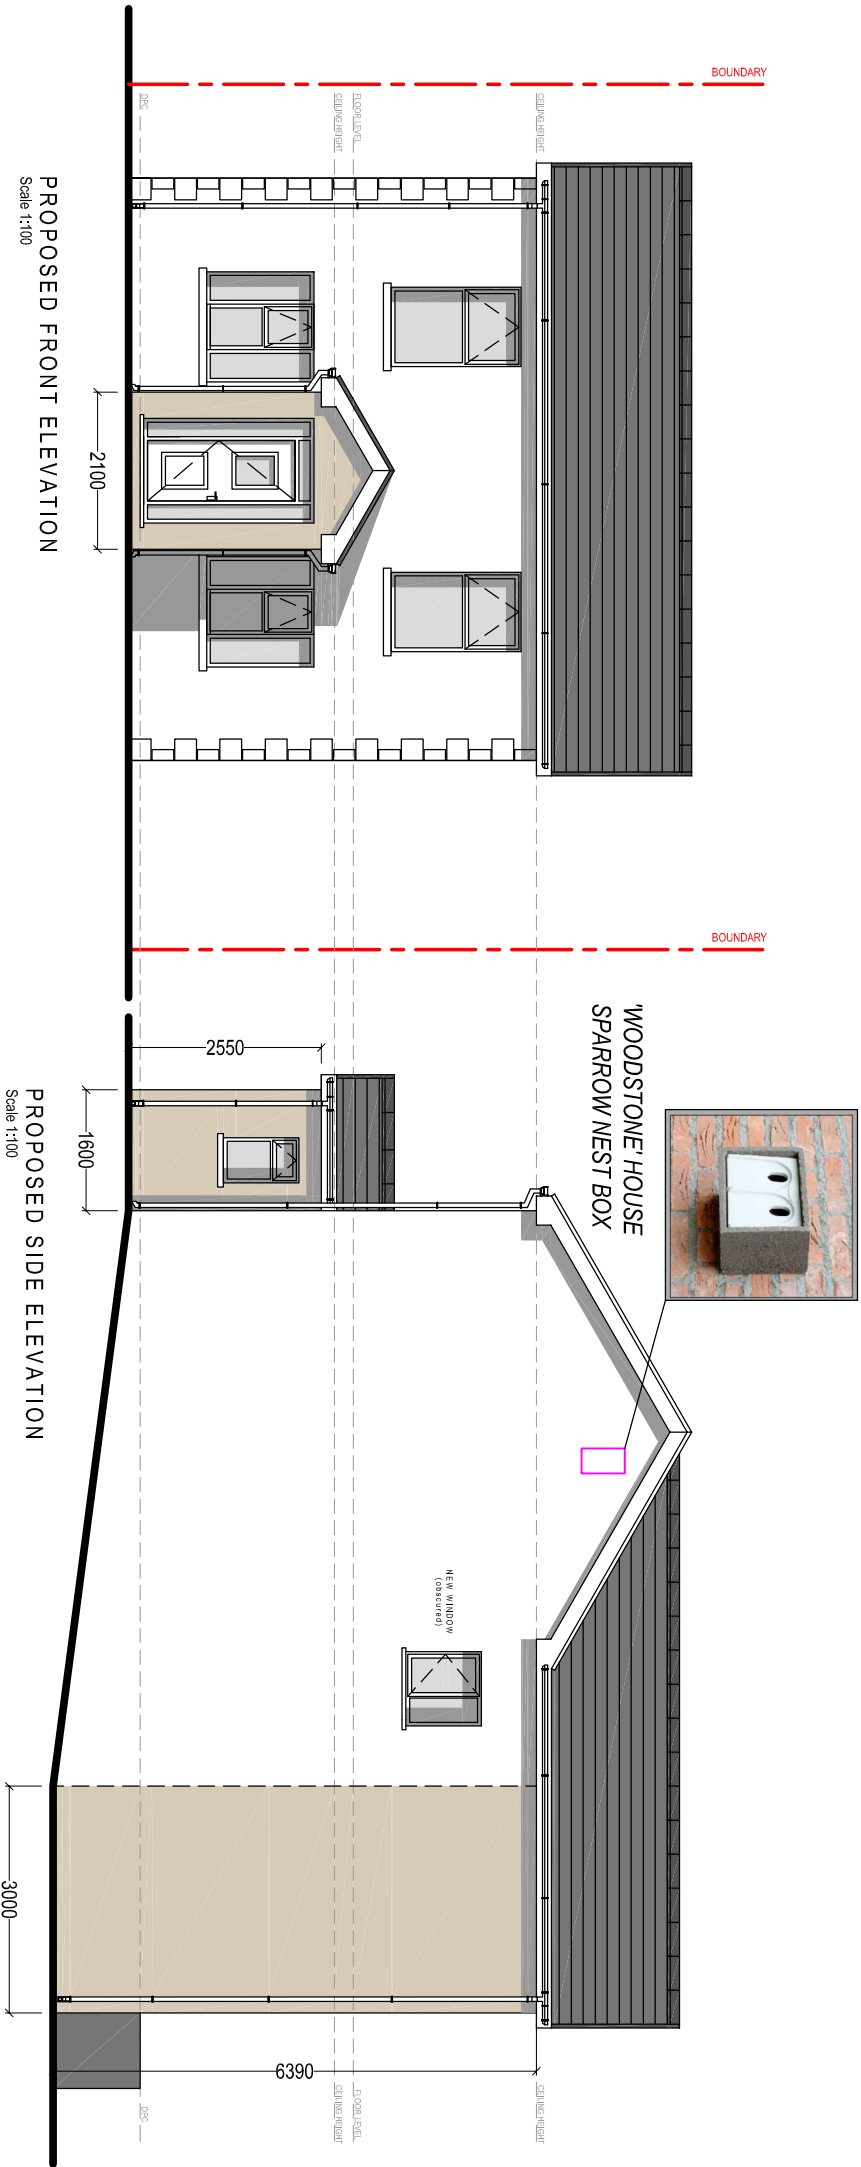

PROPOSED MATERIAL FINISHES:


Roof Covering:
Tile Pitched roof

Wall Covering:
Rendered to match existing

Windows & Doors:
uPVC Double Glazed.
Colour: WHITE

Weather boarding:
uPVC bullnosed
Colour: WHITE

Rainwater goods:
Plastic, universal
Colour: WHITE

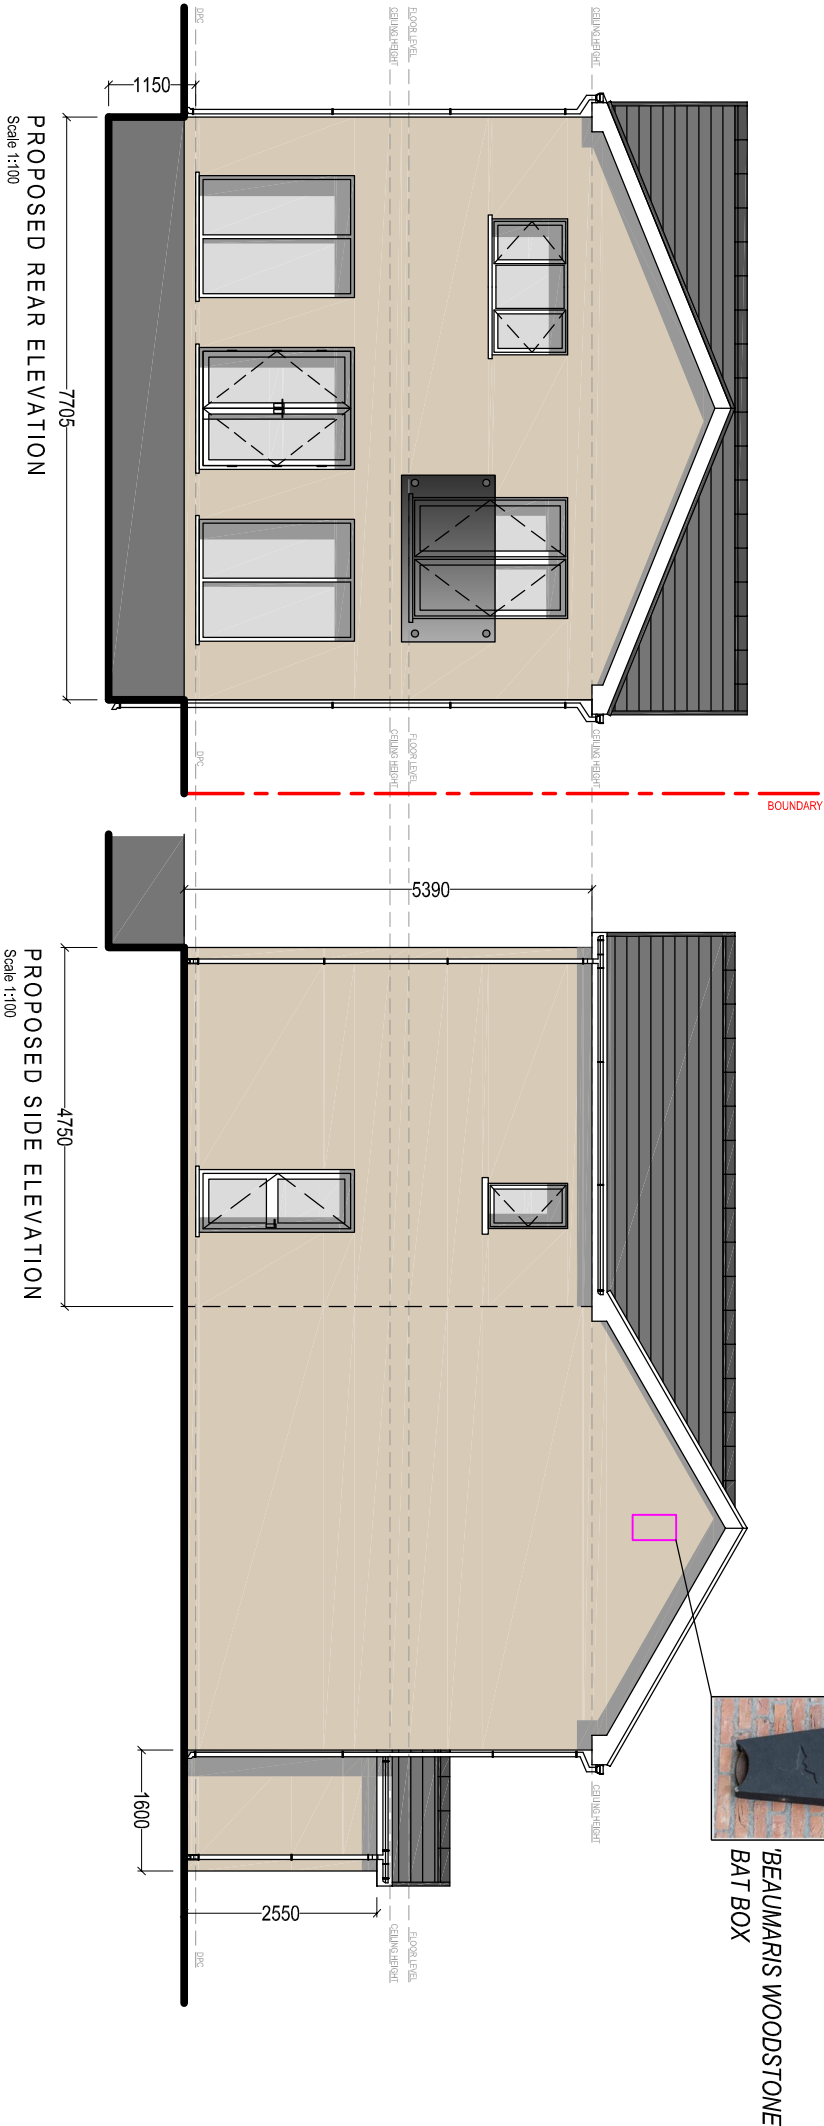

General Notes:
1. Do not scale from this drawing. Take figured dimensions only.
2. Dimensions are in millimeters unless otherwise stated.

Drawing Issue:

PLANNING

Drawing Title:

PROPOSED ELEVATIONS

Drawing No:	CPD-005	Revision:	A
Date:	26-01-2026	Revised:	13-03-2026
Scale(s):	1:100	Paper Size:	A3



Cwm Planning & Design Ltd.
(Civil, Structural & Architectural)