


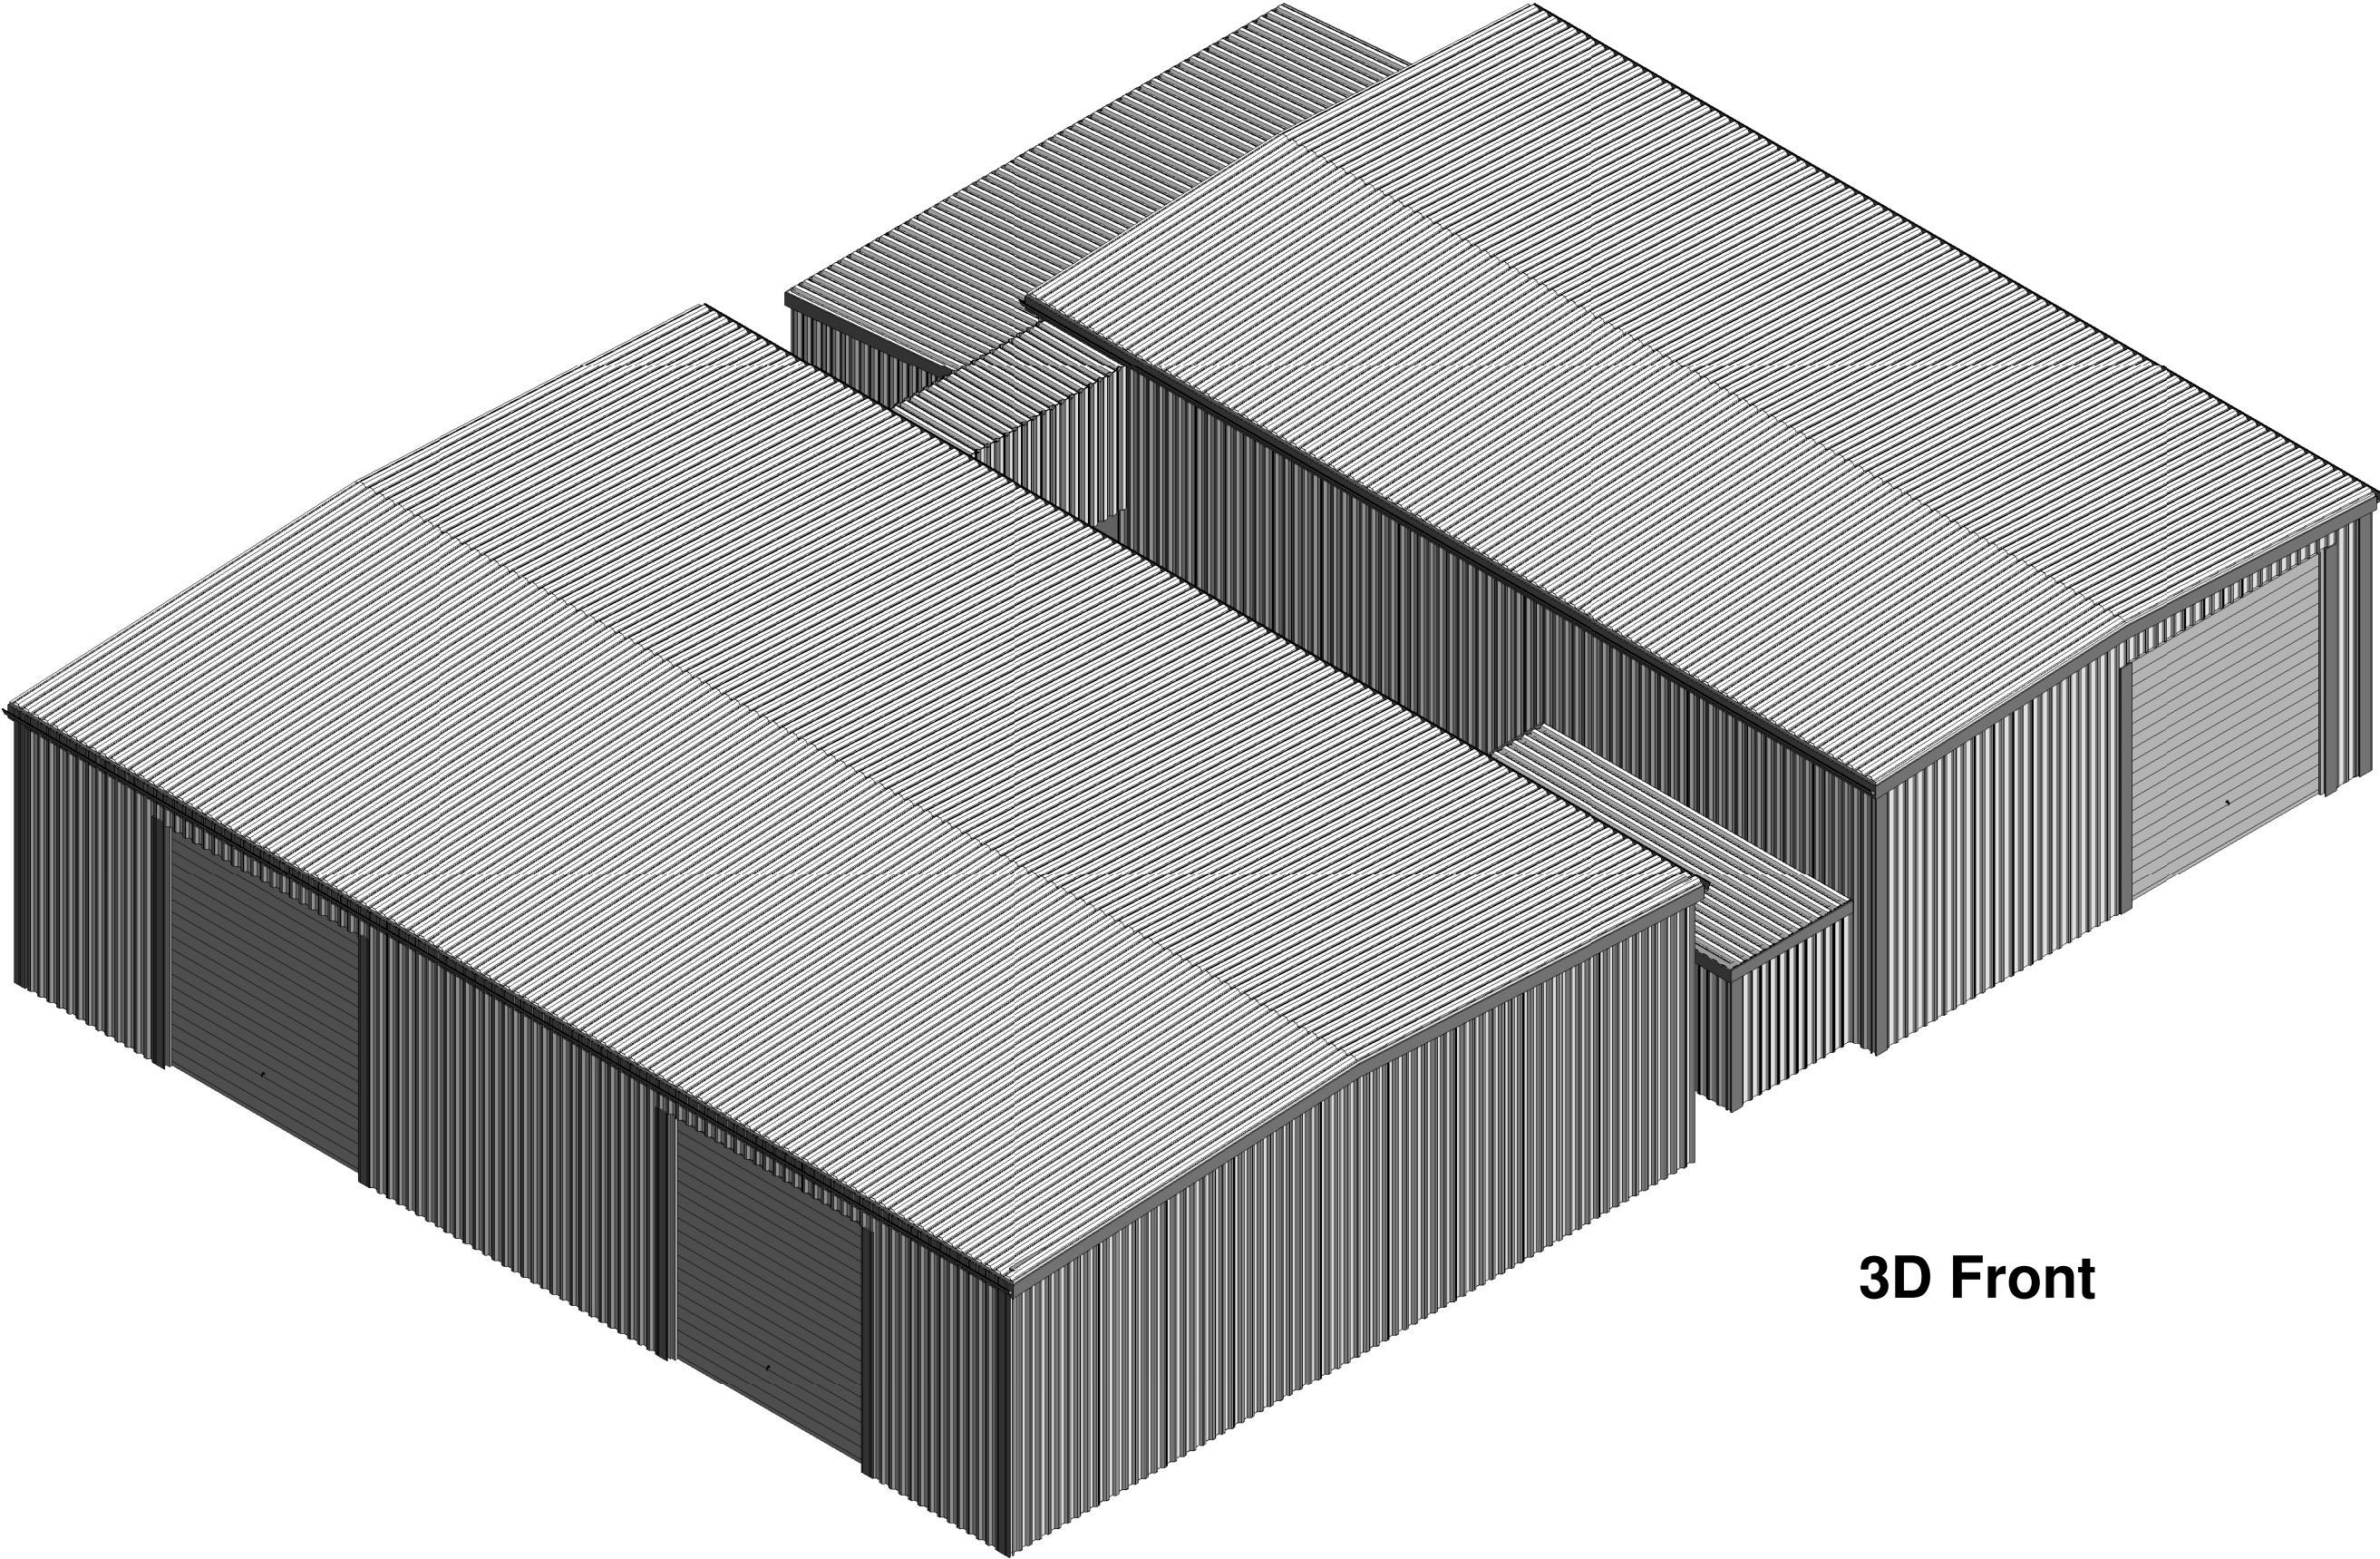

3D Front

	No.	Description	Date	 www.ccs-solutions.co.uk				PROJECT Phillips & Son Roofing		CLIENT Mr Liam Phillips		
								SHEET Proposed 3D		Date 28/09/2025	Project number 28092025	Scale (@ A3)
				CODE	STATUS	SUITABILITY DESCRIPTION	PURPOSE OF ISSUE	Drawn by CCS	DRAWING NUMBER		REV	
								Checked by Client	A306			