



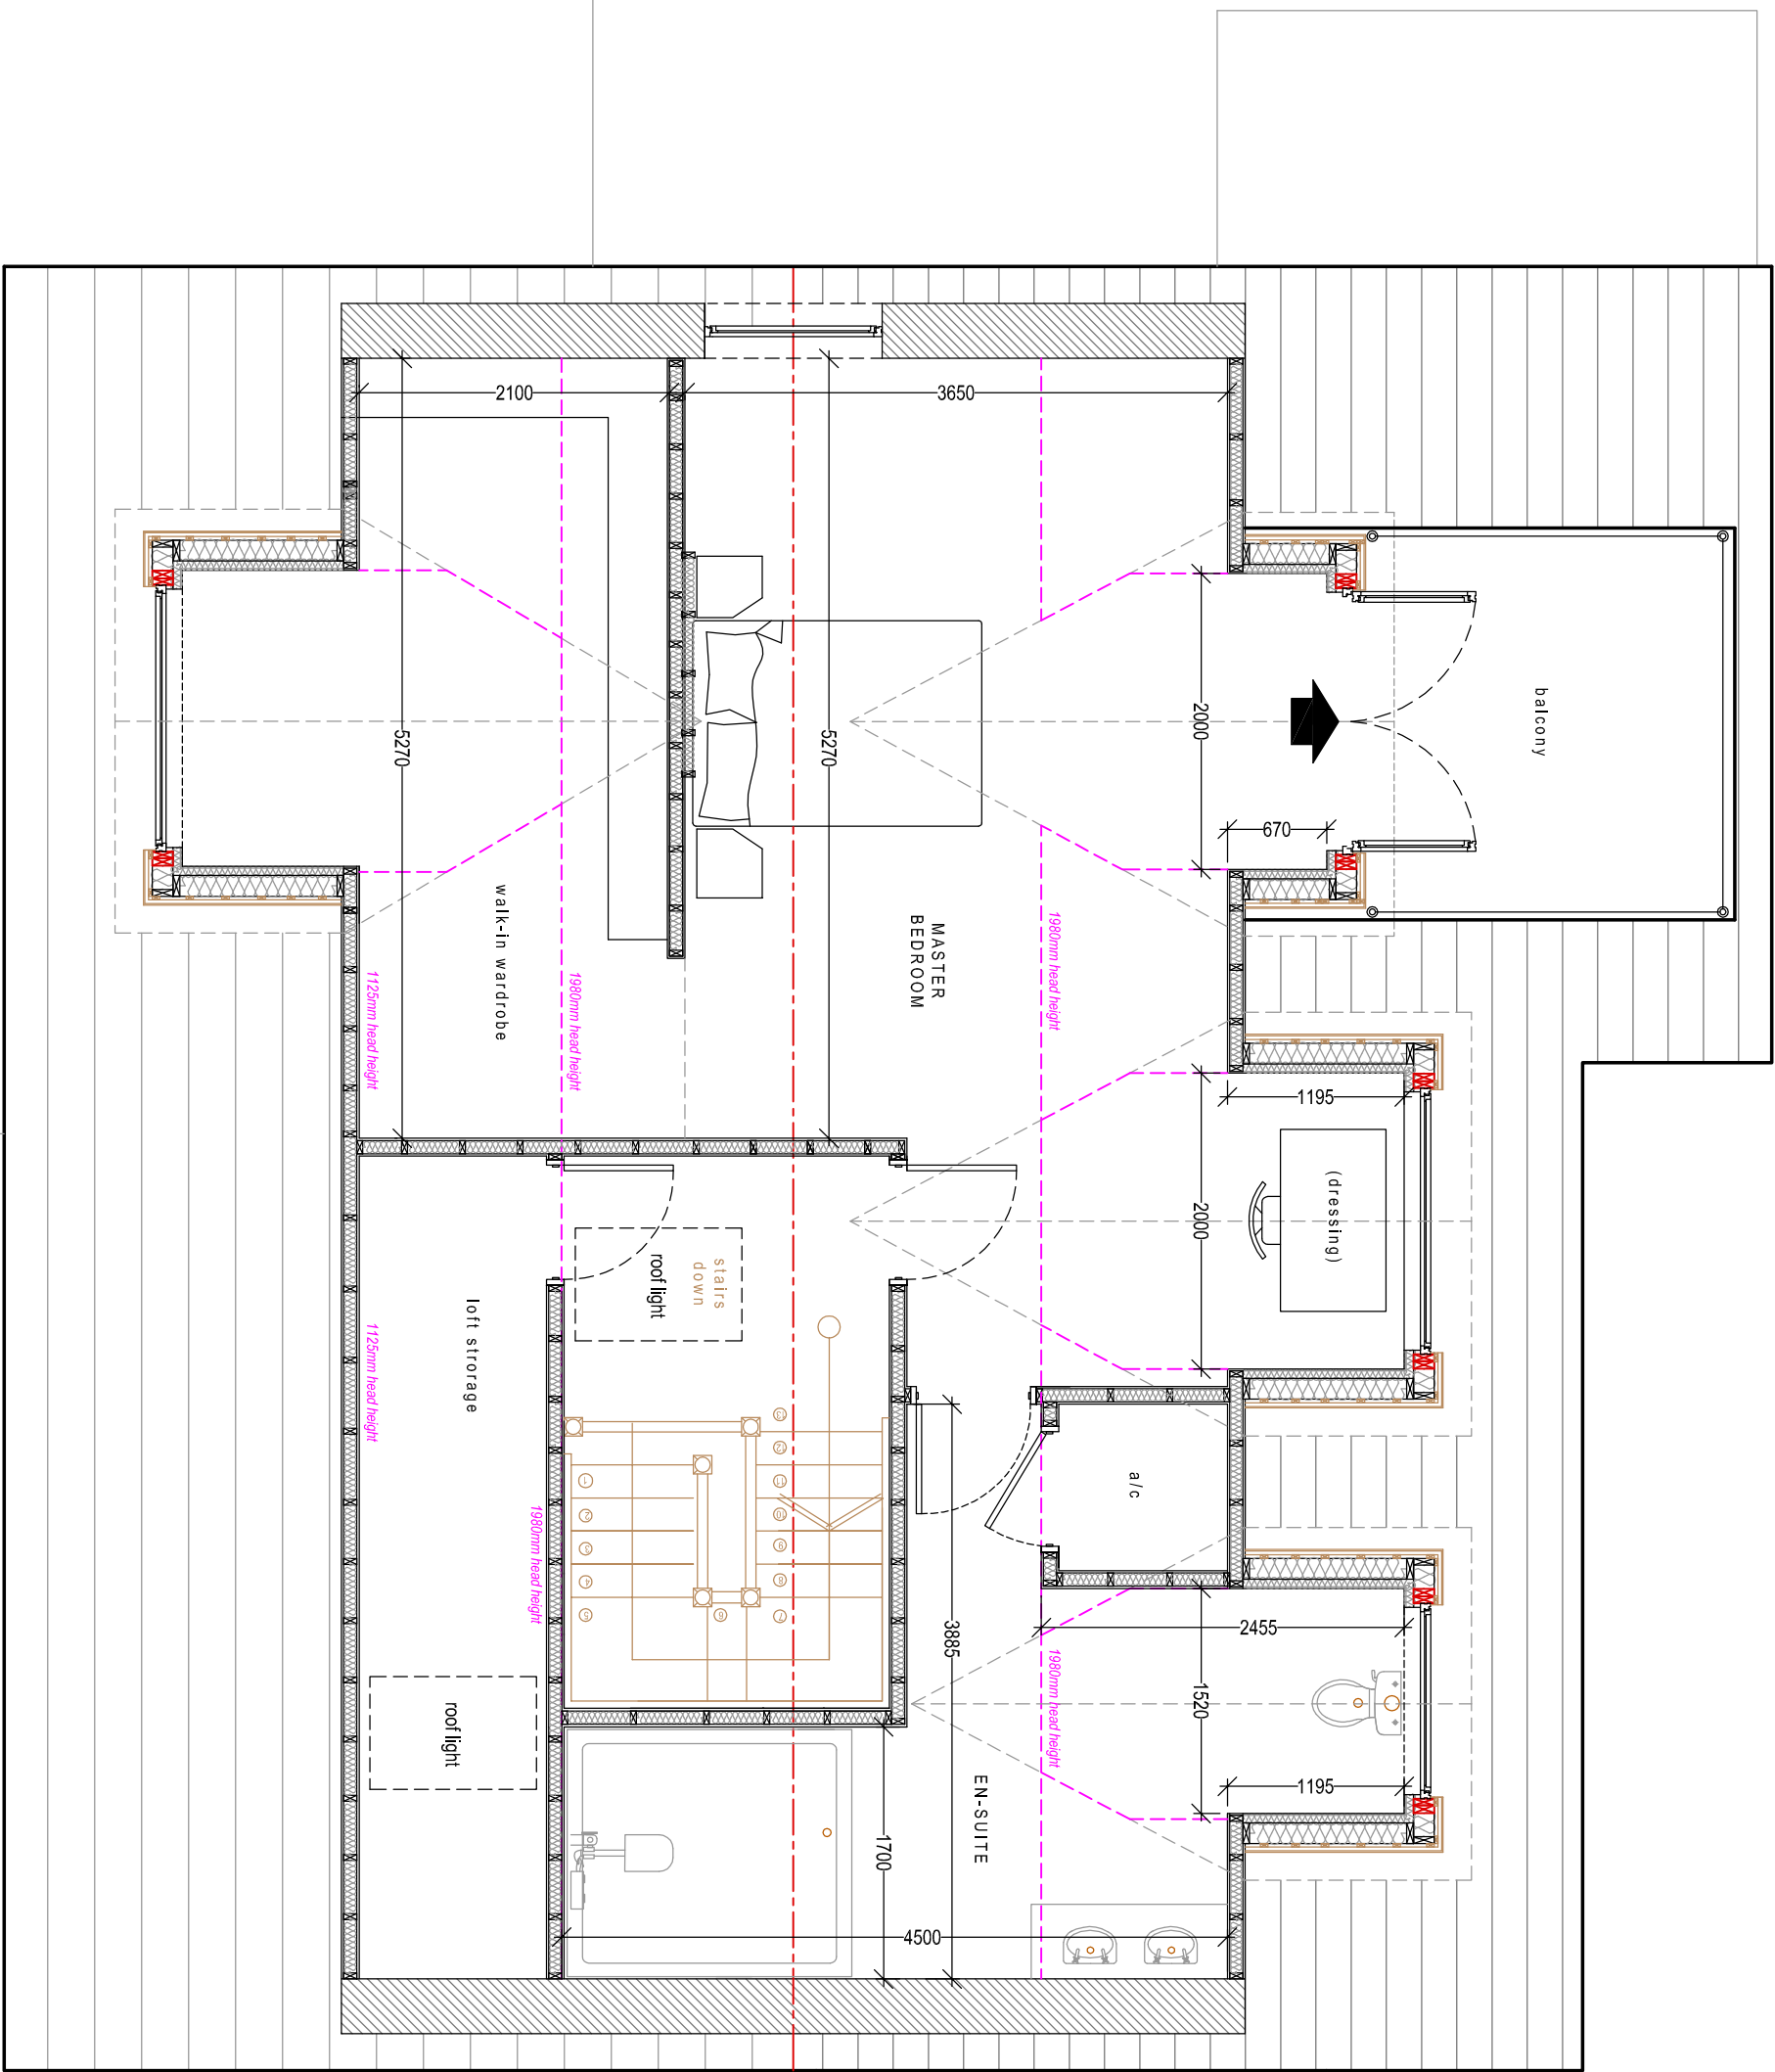


PROPOSED LOFT PLAN (conversion)

Scale 1:50

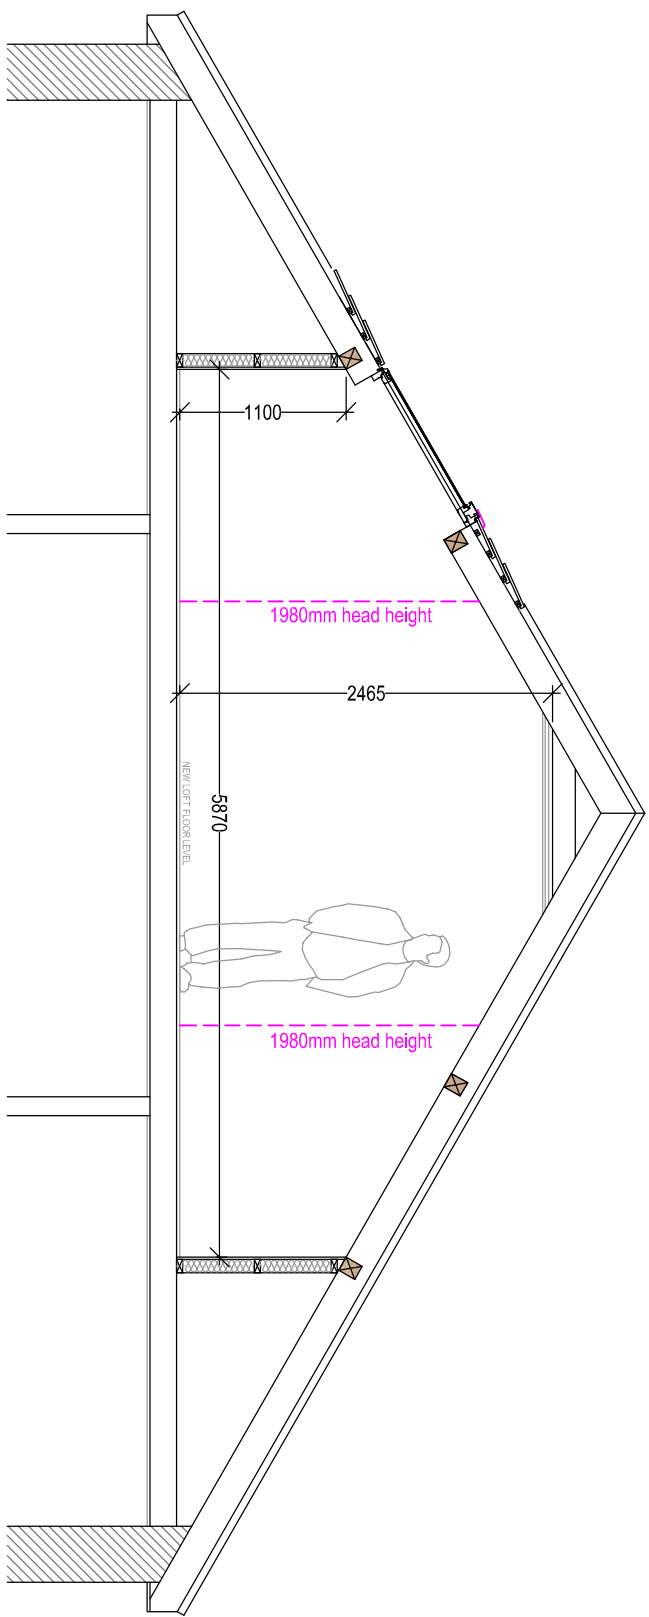


PROPOSED SECTION (roof structure)

Scale 1:50

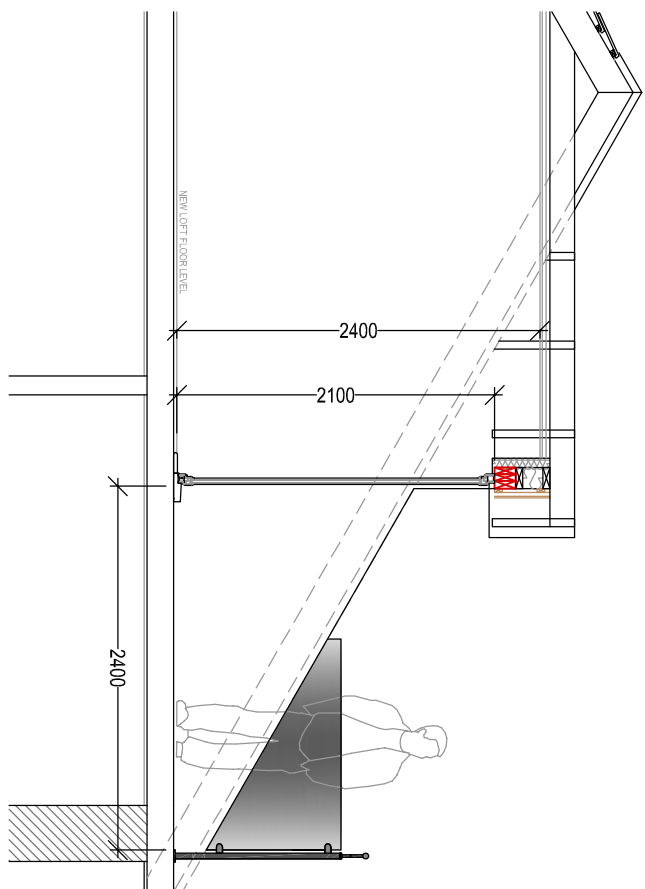

PROPOSED SECTION (Dormer / Balcony)

Scale 1:50

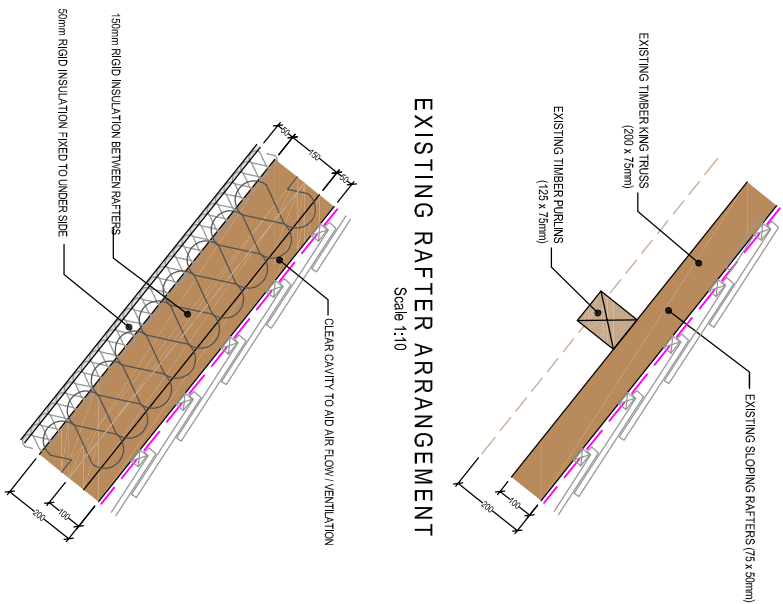


EXISTING RAFTER ARRANGEMENT

Scale 1:10

RAFTER UPGRADE DETAILS

Scale 1:10

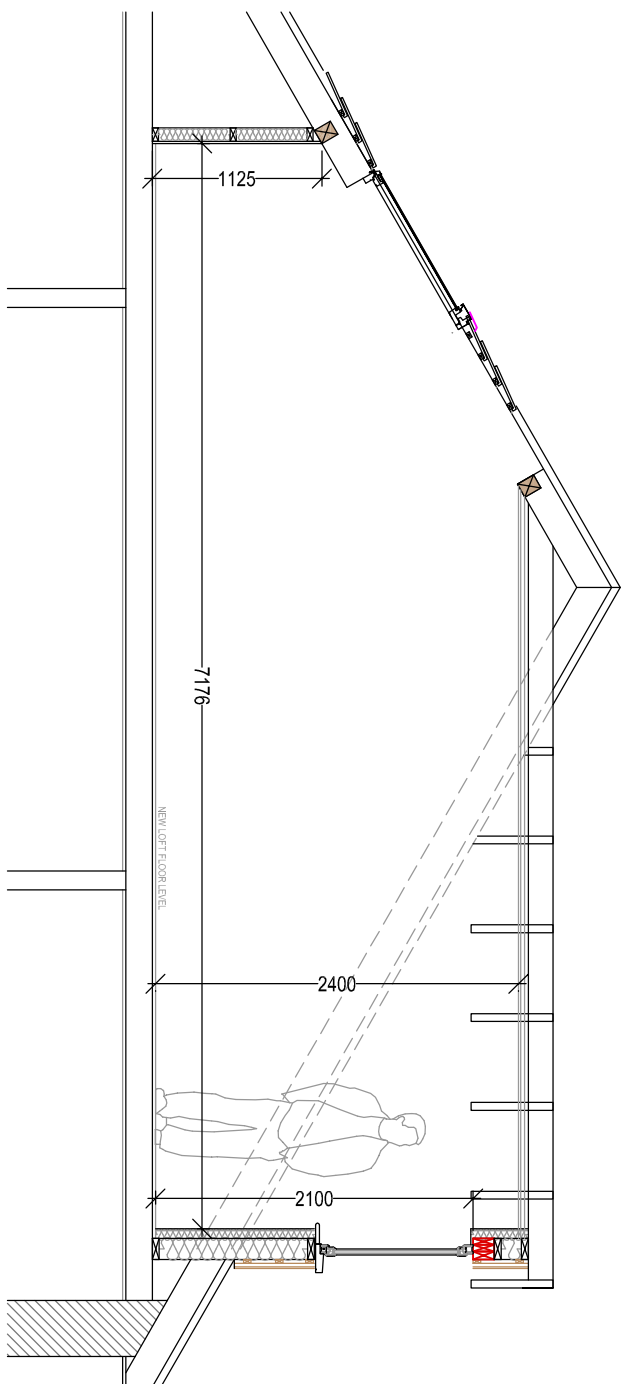

PROPOSED SECTION (Dormer Window)

Scale 1:50

Client:	Mr. Jaz Baines Bron y Glyn Brynaudd Lower Brynmman SA18 1TS
Project Title:	PROPOSED REDEVELOPMENT - REPLACEMENT WINDOWS AND DOORS, RECONSTRUCTION OF CONSERVATORY, LOFT CONVERSION AND INTERNAL STRUCTURAL CHANGES
General Notes:	1. Do not scale from this drawing. Take figures dimension only. 2. Dimensions are in millimeters unless otherwise stated.
Drawing Index:	
Drawing Title:	PROPOSED LOFT PLAN AND SECTIONS
Drawing No:	CPD-007
Date:	26-02-2026
Scale(s):	1:50
Project Size:	A2

