



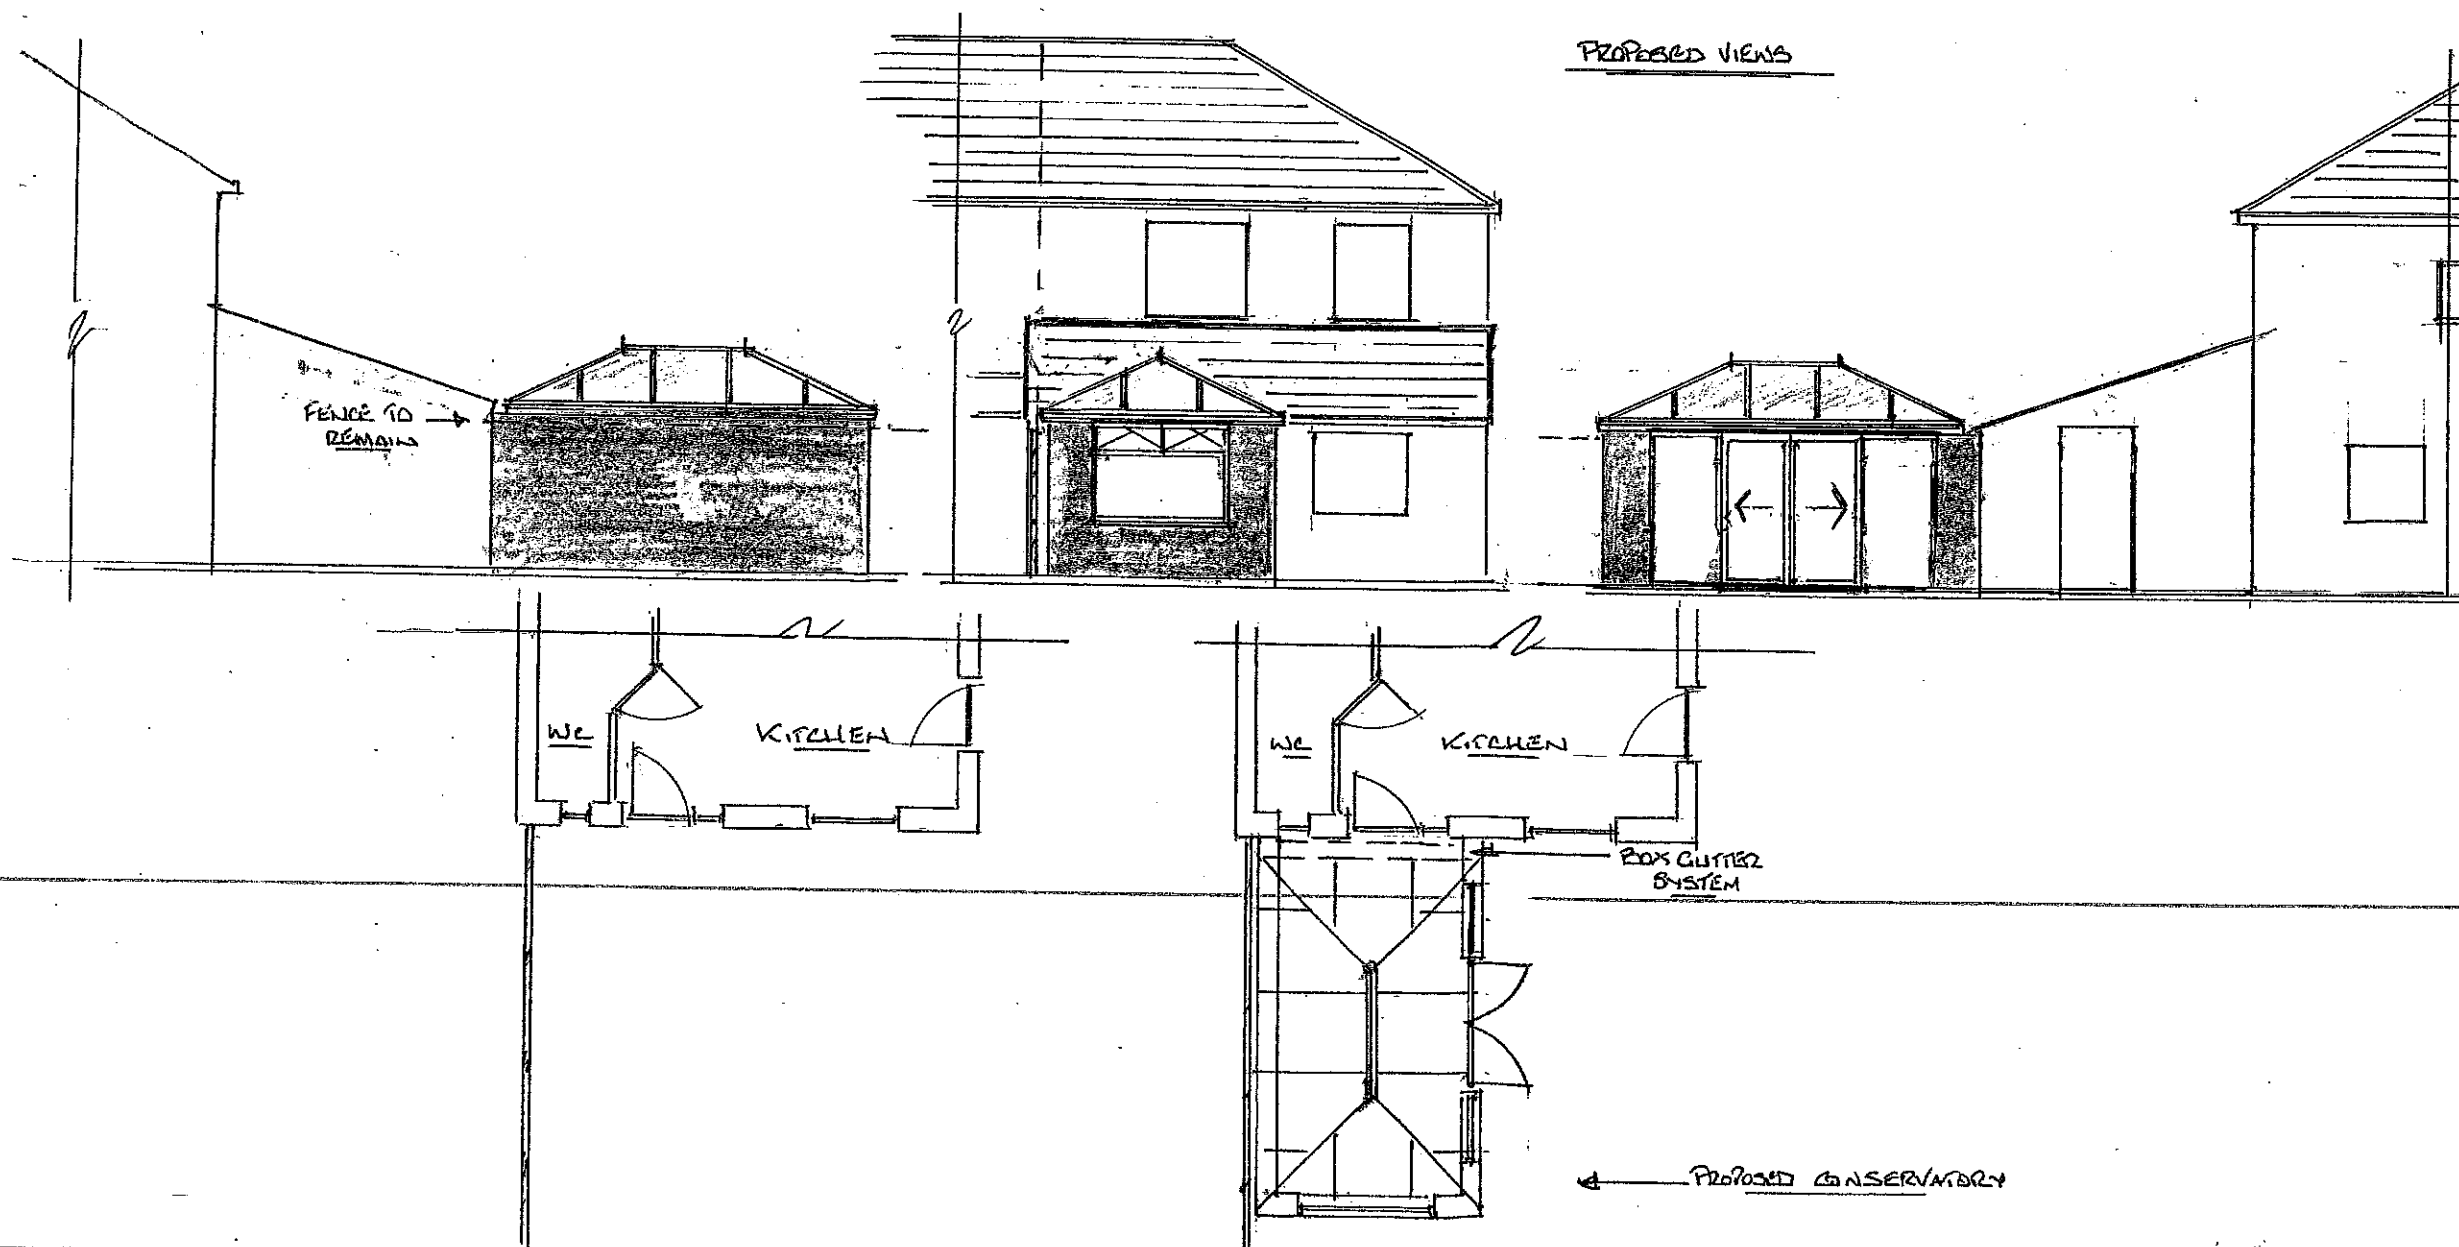

EXISTING & PROPOSED VIEWS
PART PLANS

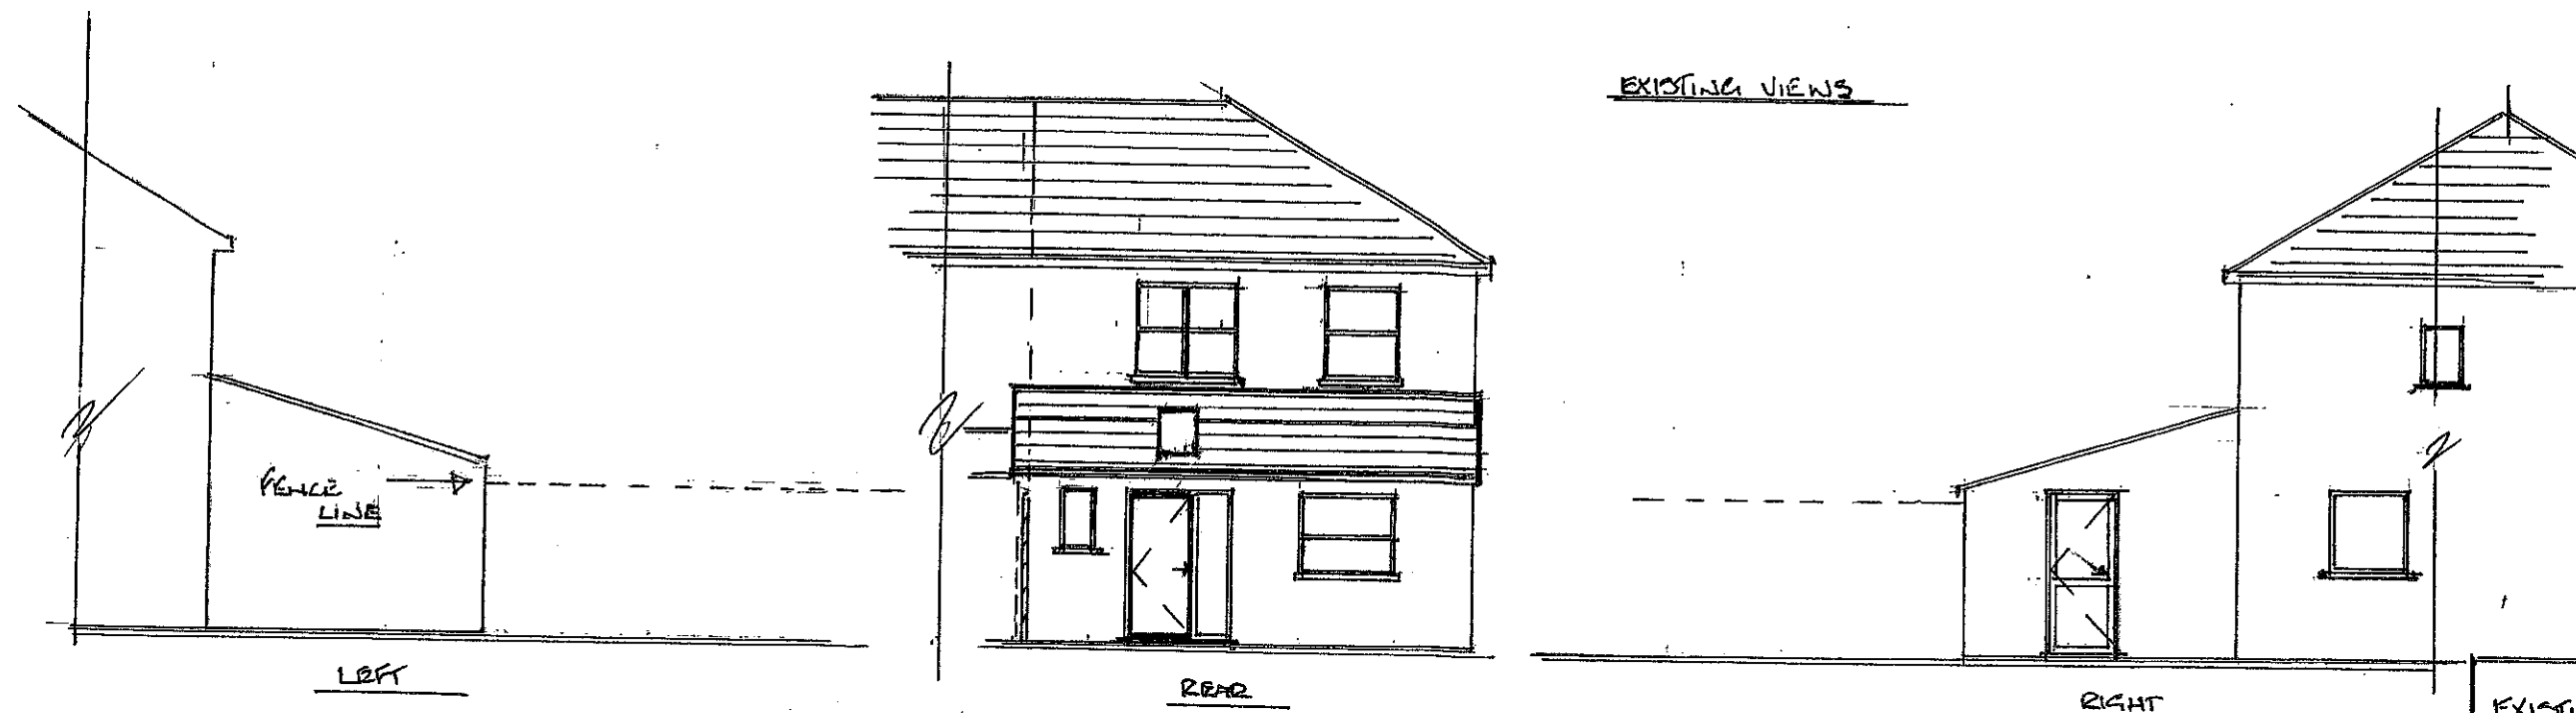

DUNRAVEN

Windows - Doors - Conservatories

St Davids House, Heol Mostyn, Village Farm Ind. Est
Pyle, Bridgend. CF33 6BJ

T: 01656 743 572 / 745 035 F: 01656 745 918

Client: ALLISS

Job Title: PROPOSED CONSERVATORY TO REAR

Drawing Title: @
GLEWIS ROAD. CRYNANT.
NEATH. SA10 8SD

WALLS IN MATCHING RENDER:-
DOORS & WINDOWS IN GREY
W/VE DOUBLE GLAZING:-
GREY ROOF SYSTEM WITH BLUE
TINTED GLAZING:-

Scale 1:100 @A3

5m

Date: 03/03/2026

Drawn By: B

Drg No: