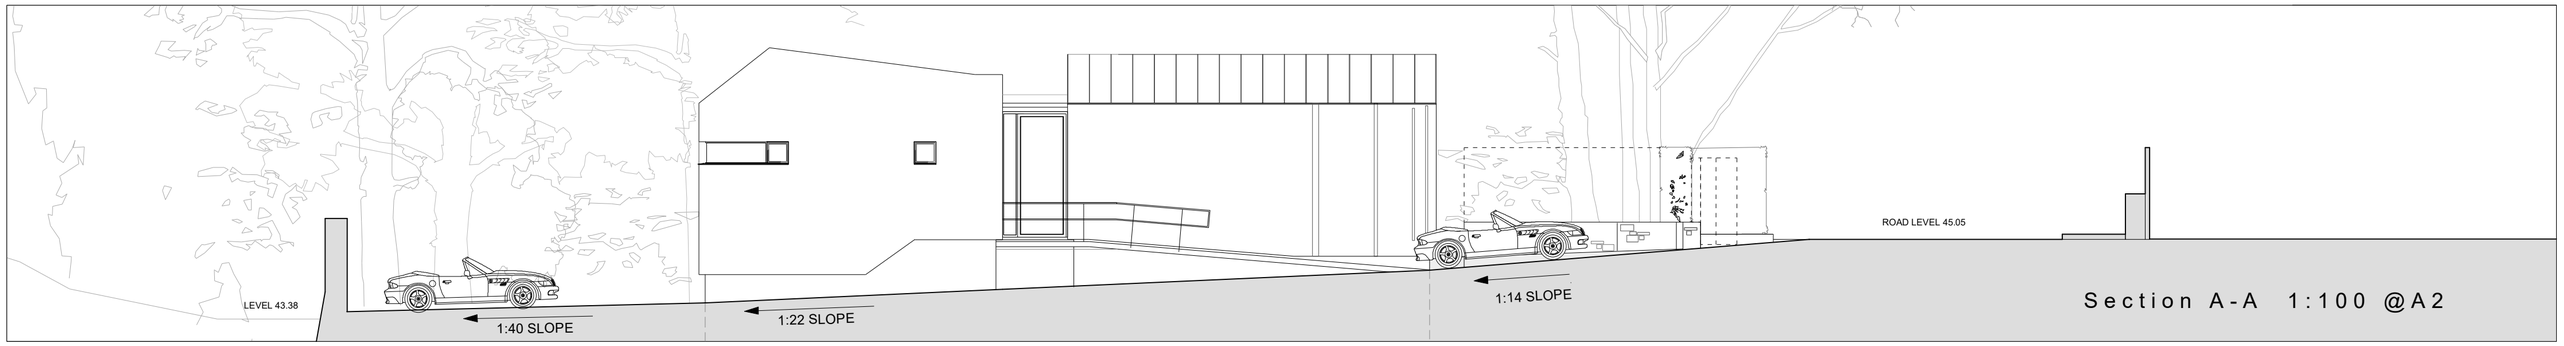

Section A-A 1:100 @A2

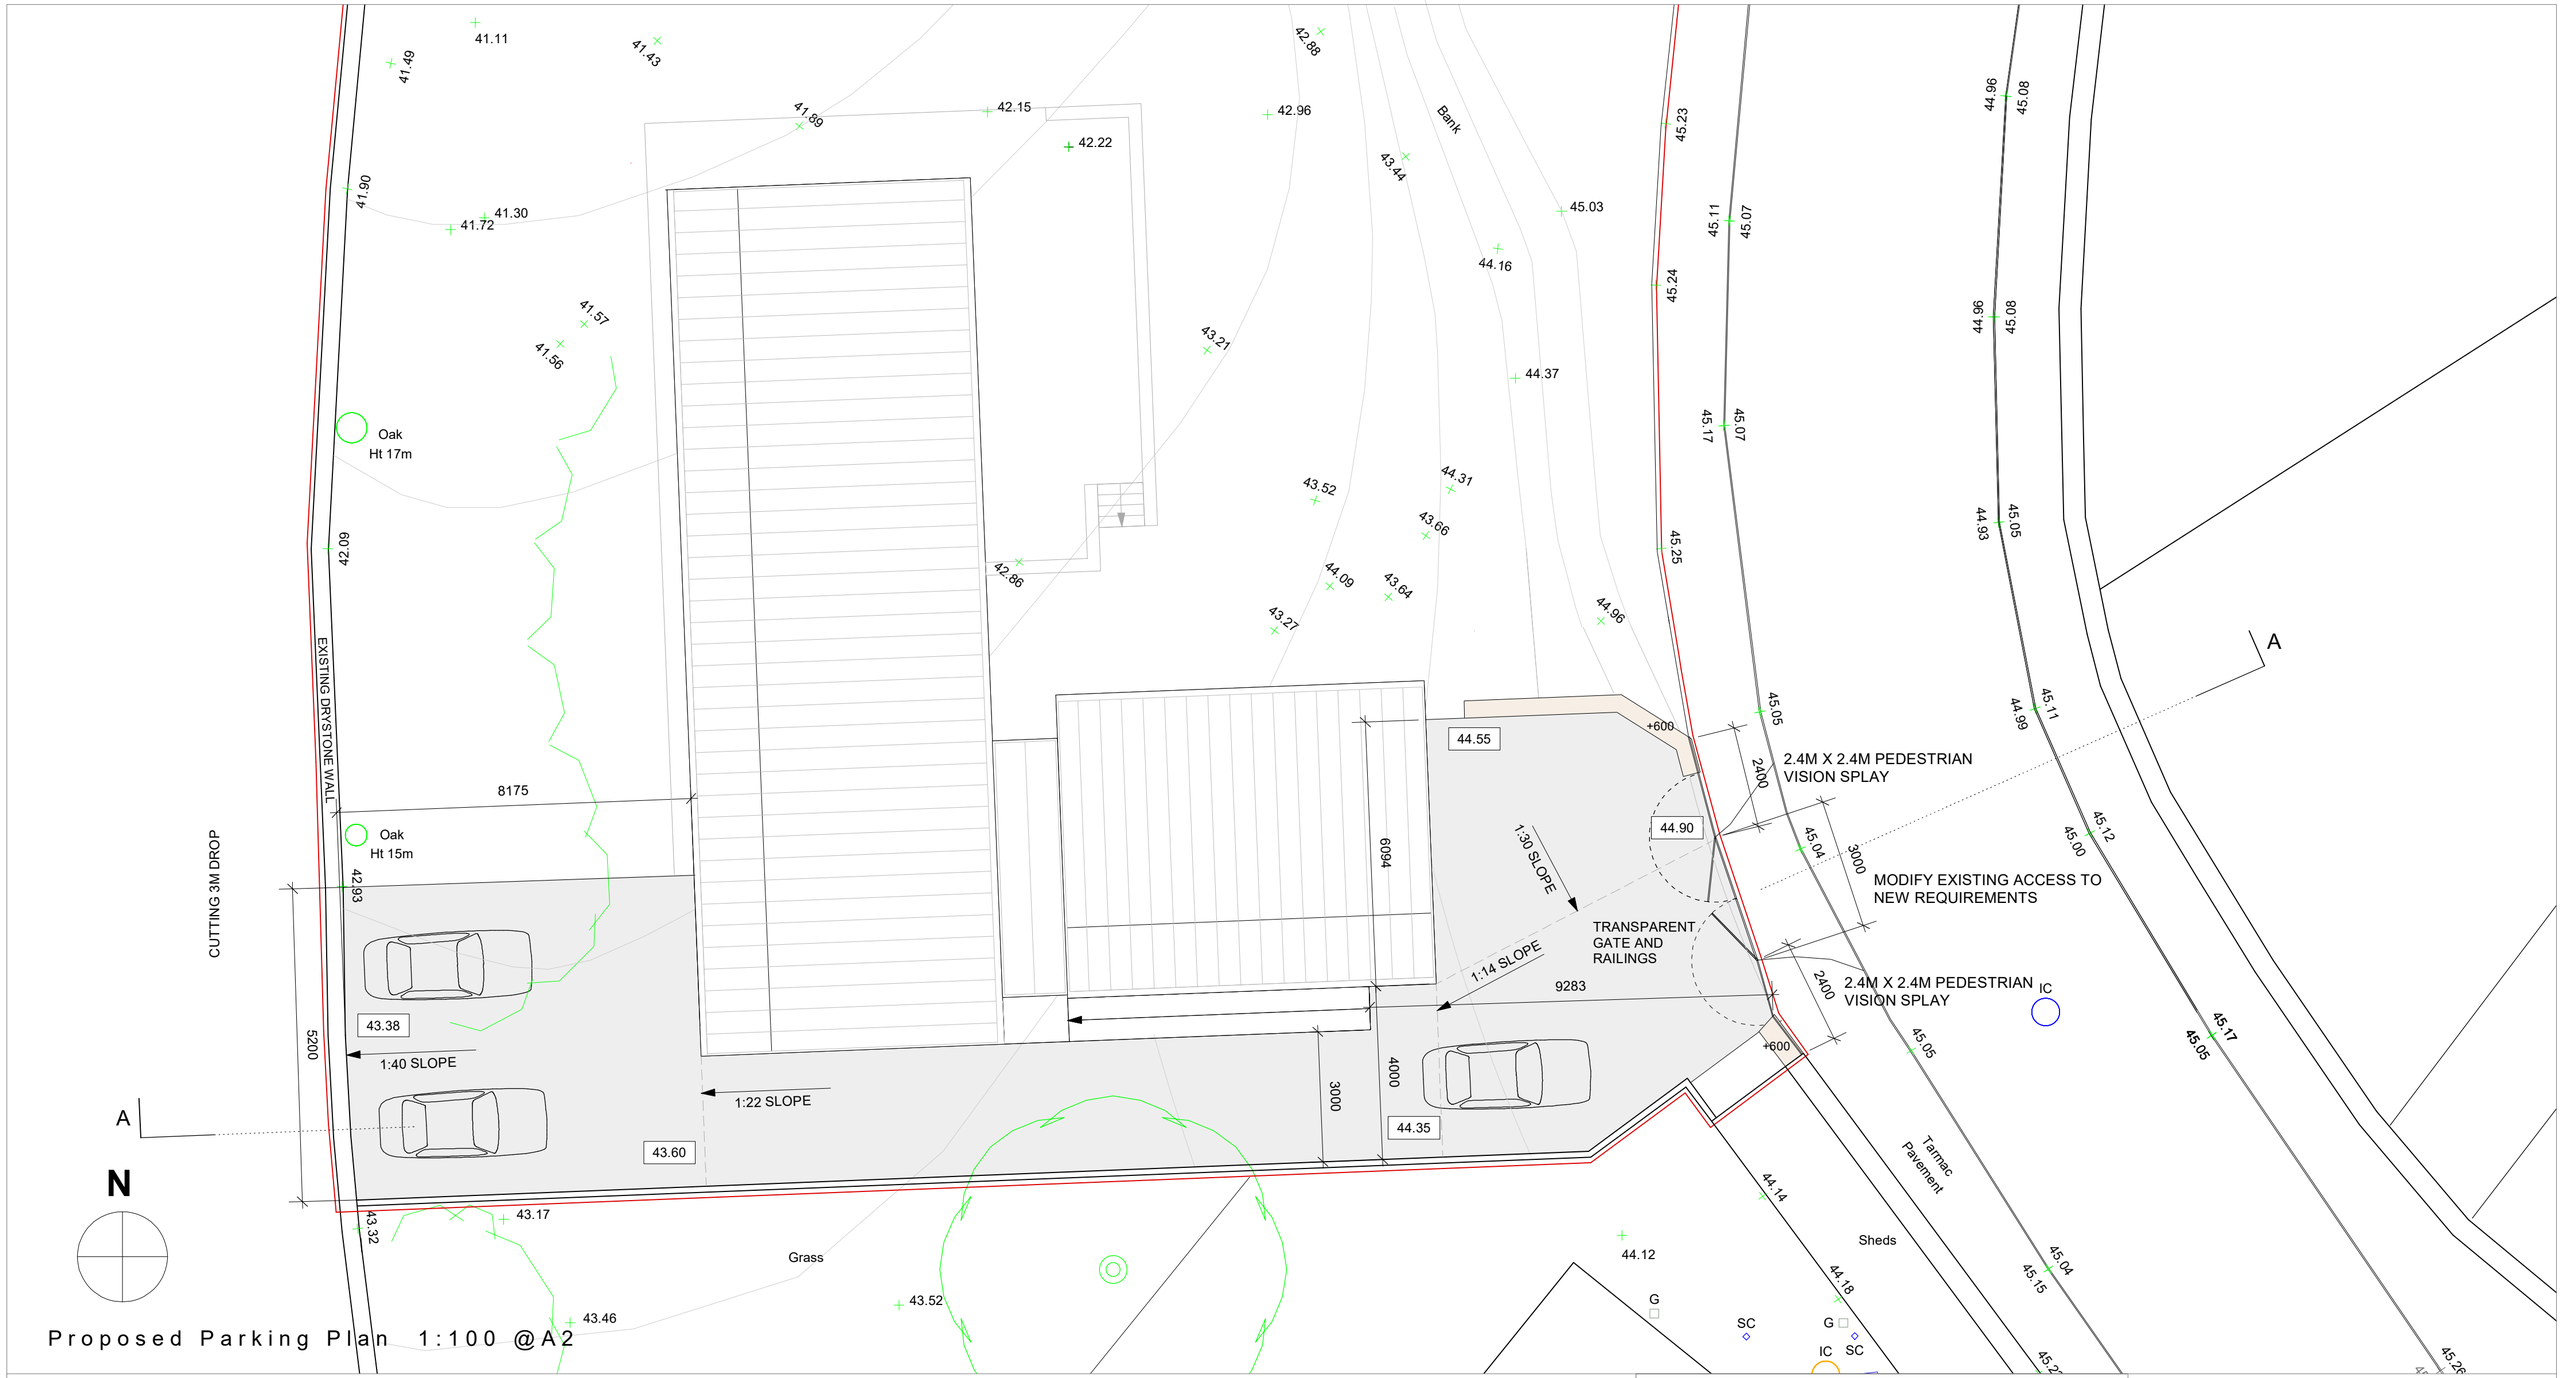

Proposed Parking Plan 1:100 @A2

© DRAWING AND DESIGN REMAIN COPYRIGHT OF THE AUTHOR, THIS DRAWING MAY NOT BE COPIED WITHOUT PRIOR WRITTEN PERMISSION.

DO NOT SCALE. DRAWING INFORMATION FOR DESIGN INTENT ONLY.

project:	Land at 37 Derwen Rd	status:	Reserved Matters
title:	Parking Plan Proposed	date:	Mar 2026
dwg no:	797 - P17	scale:	1:100 @ A2

Emma Lewis Design
37 Derwen Road, Alltwen Swansea SA8 3AU
emmallewis66@outlook.com