


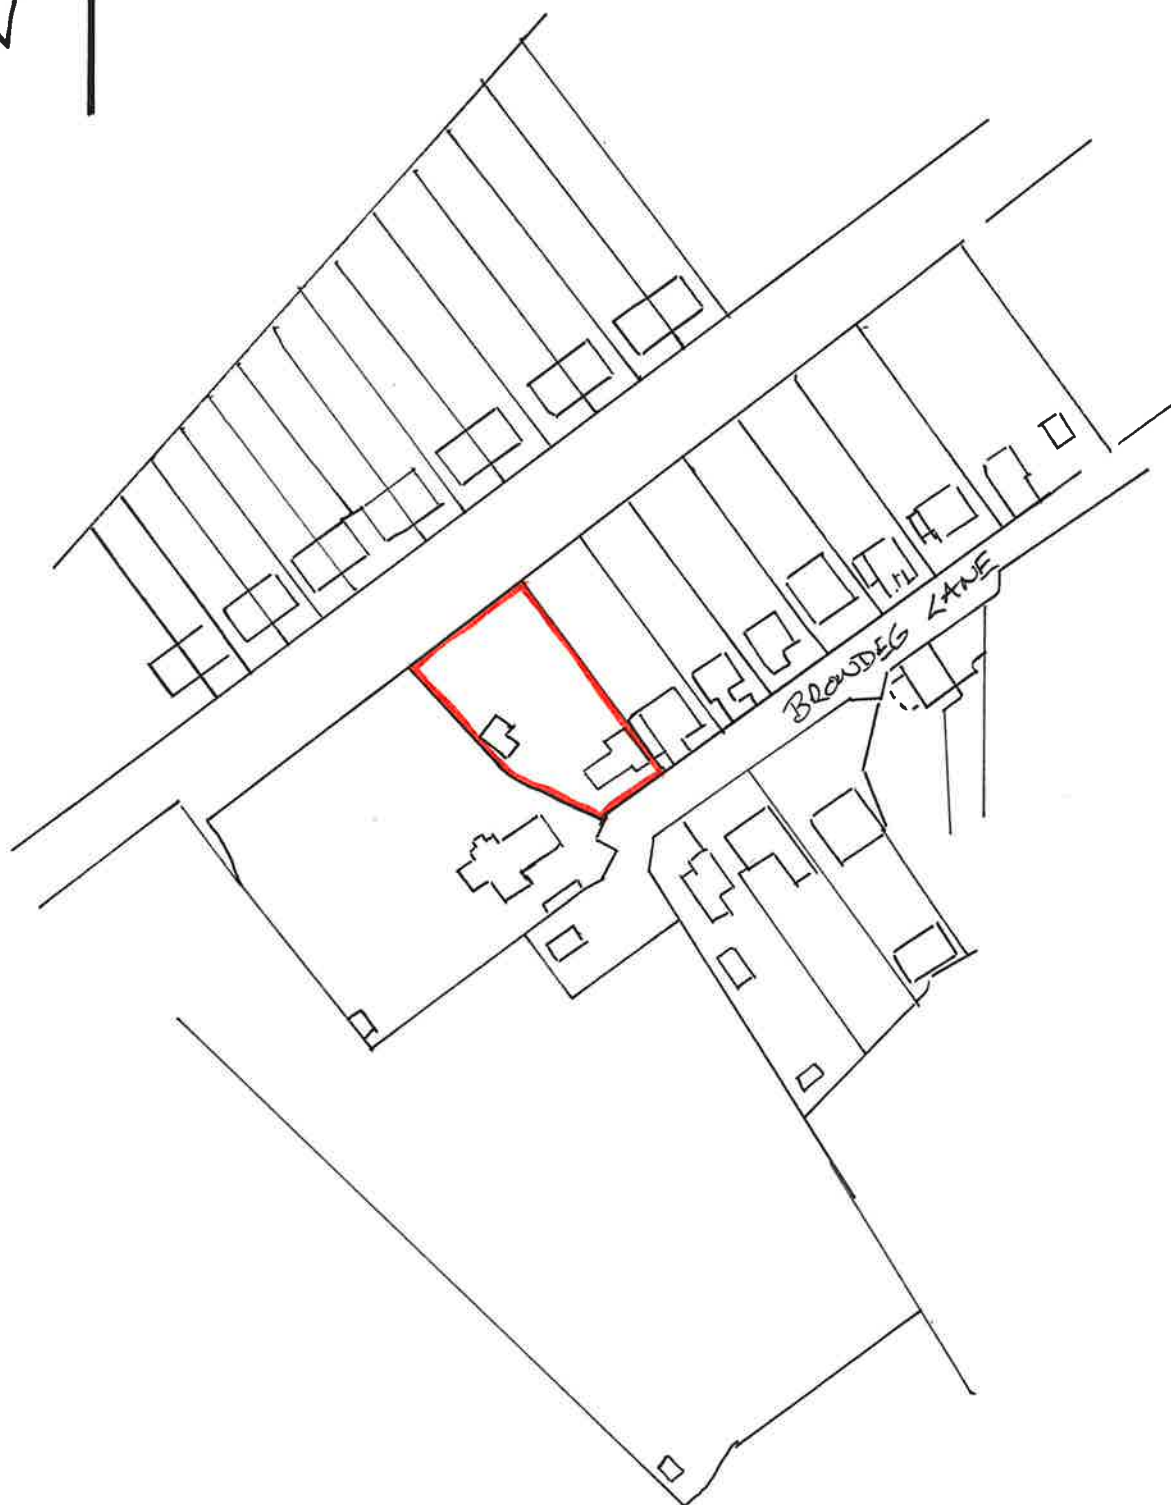

PROPOSED EXTENSION AT
Nº 14 BRONDEG LANE ALLTWEI
PONTARDAWE SWANSEA
SAB 3AE

LOCATION PLAN
SCALE 1:1250 AT A4