



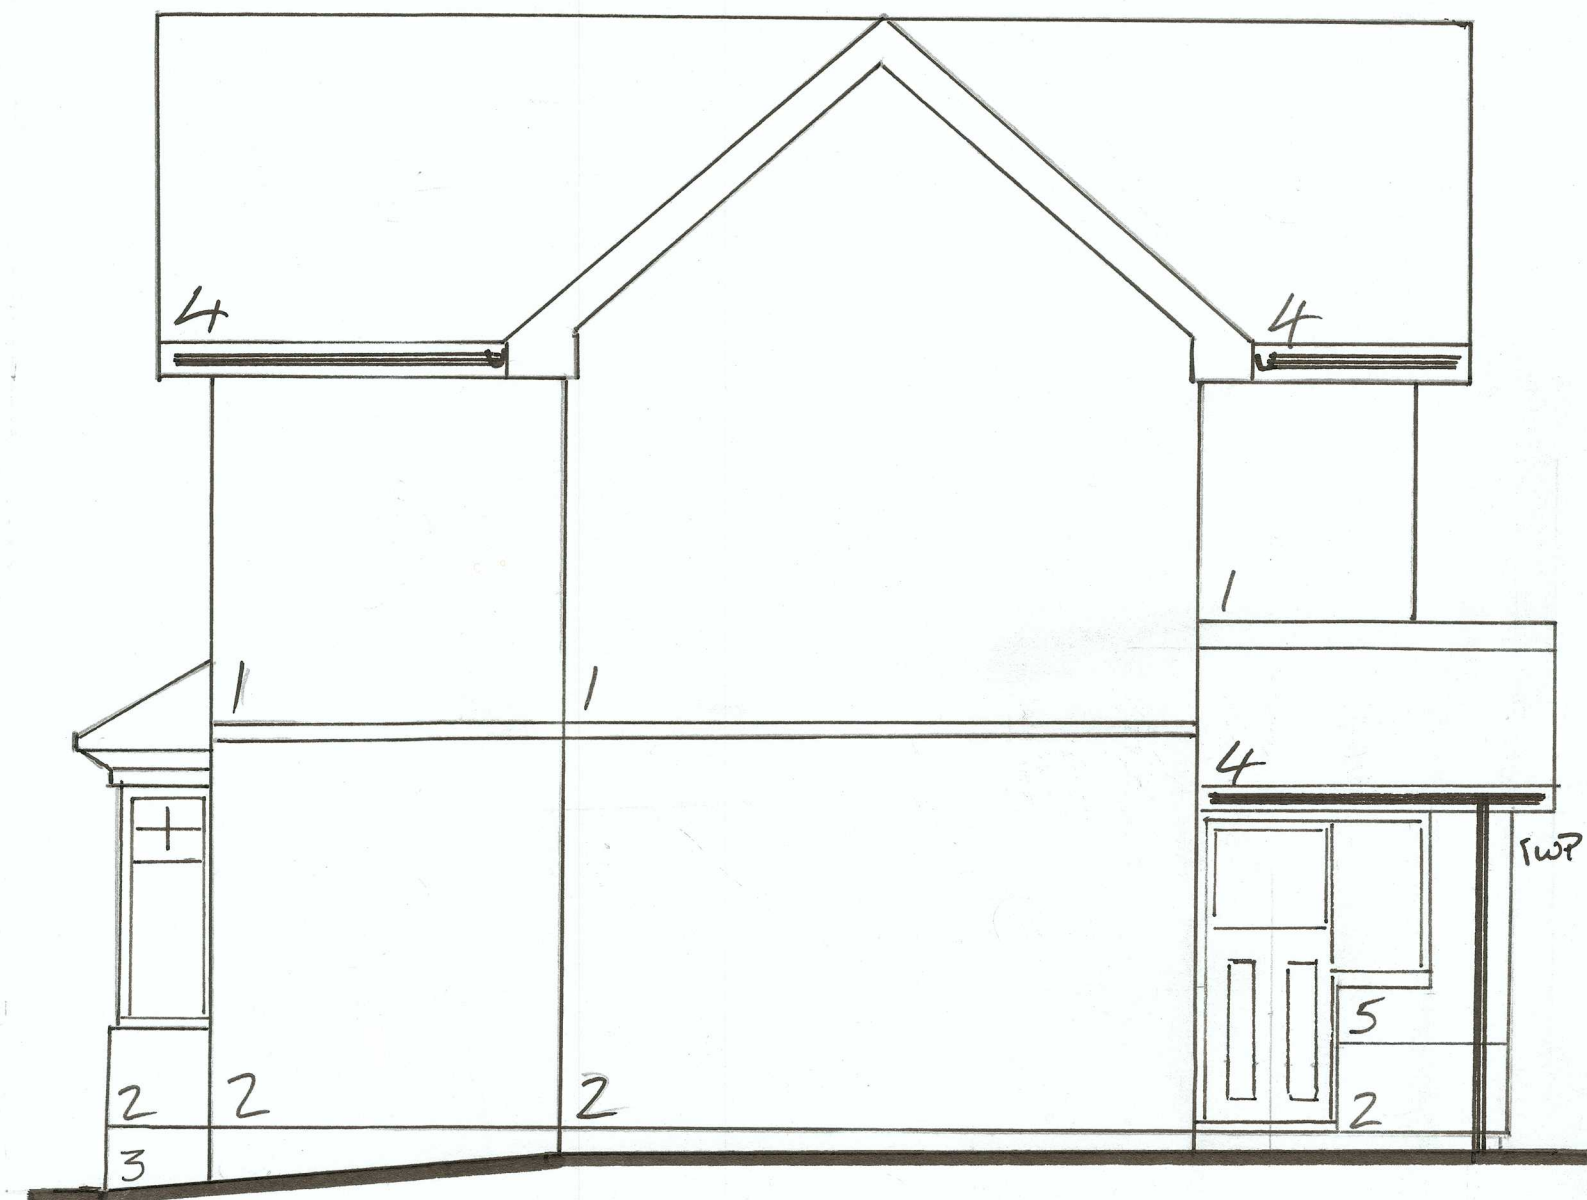

ELEVATION 'C'



ELEVATION 'B'

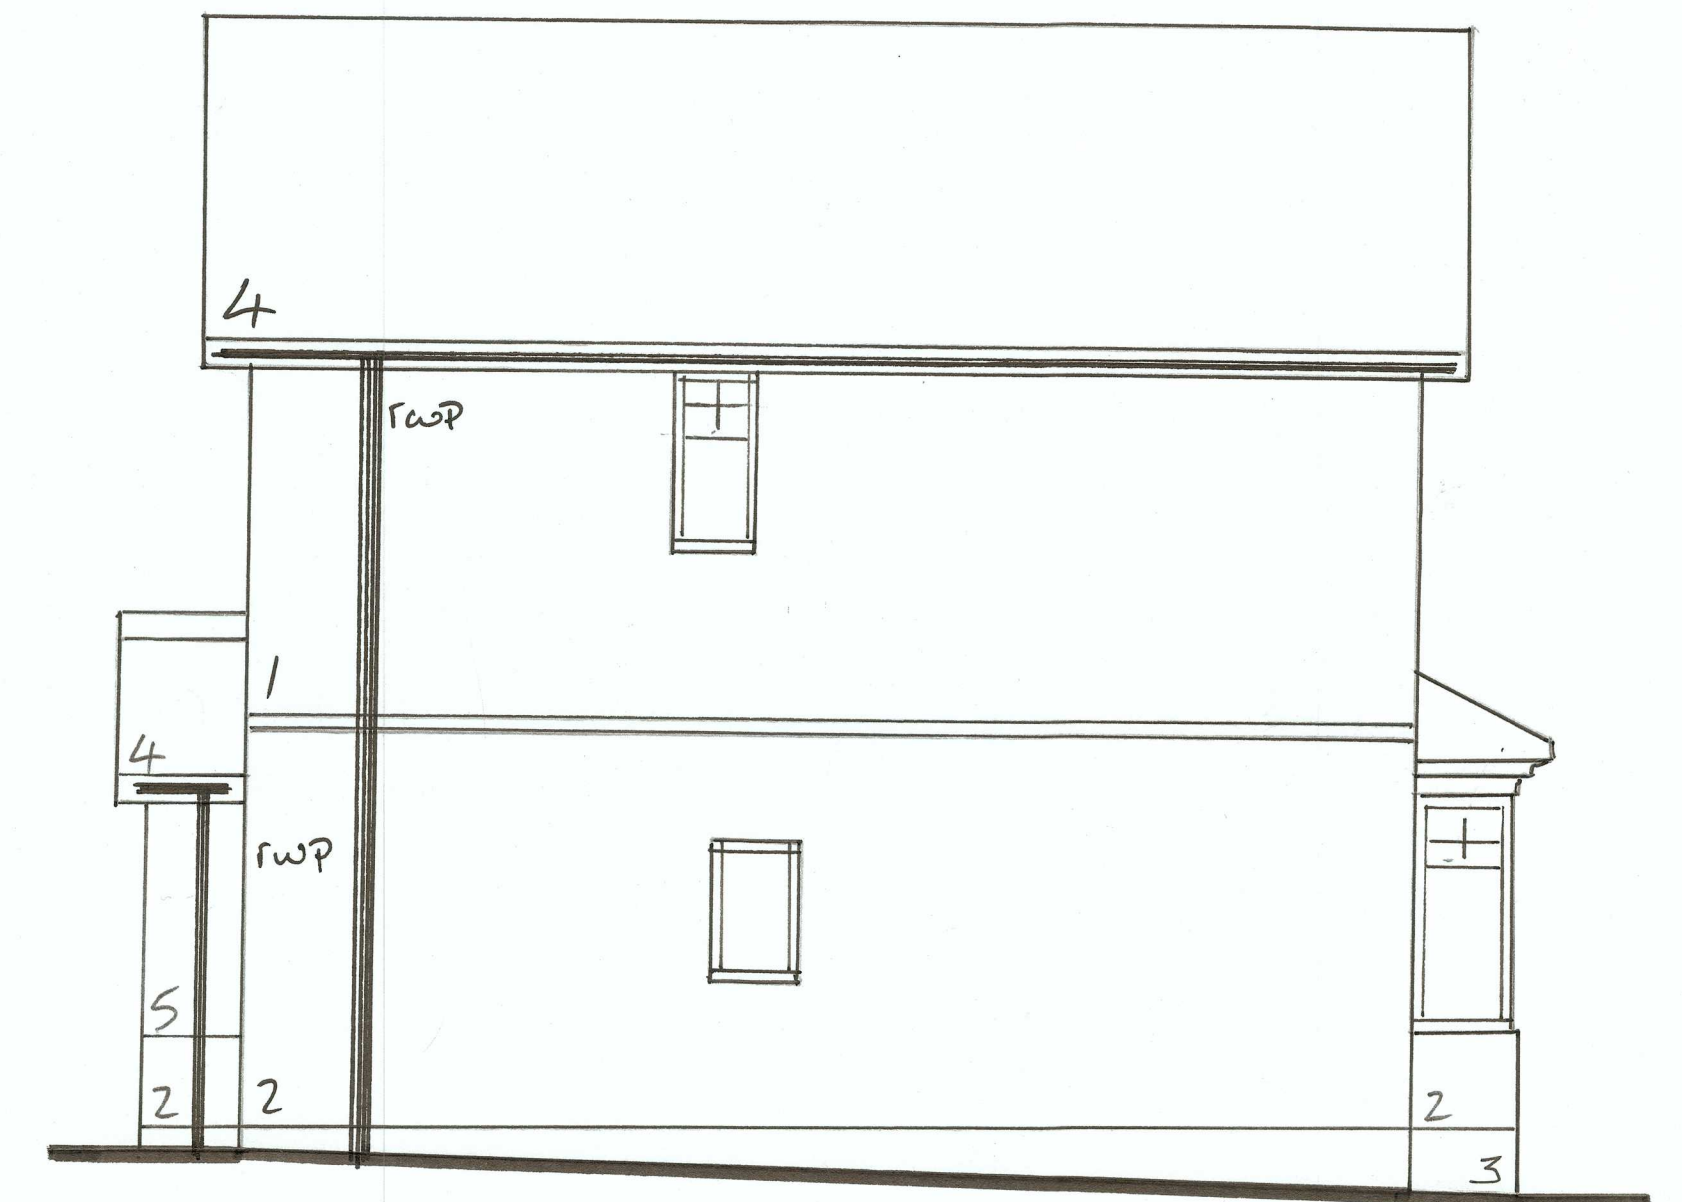


ELEVATION 'D'

MATERIALS KEY


1	PEBBLEDASH RENDER
2	SMOOTH RED FACING BRICK
3	RANDOM Laid SANDSTONE PLINTH
4	BLUE / GREY COMPOSITE ROOFING SLATE
5	HORIZONTAL LARCH TIMBER CLADDING
WHITE UPVC EXTERNAL DOORS	
WINDOWS FACIAS & SOFFITS	
BLACK UPVC RAINWATER GOODS	



ELEVATION 'A'

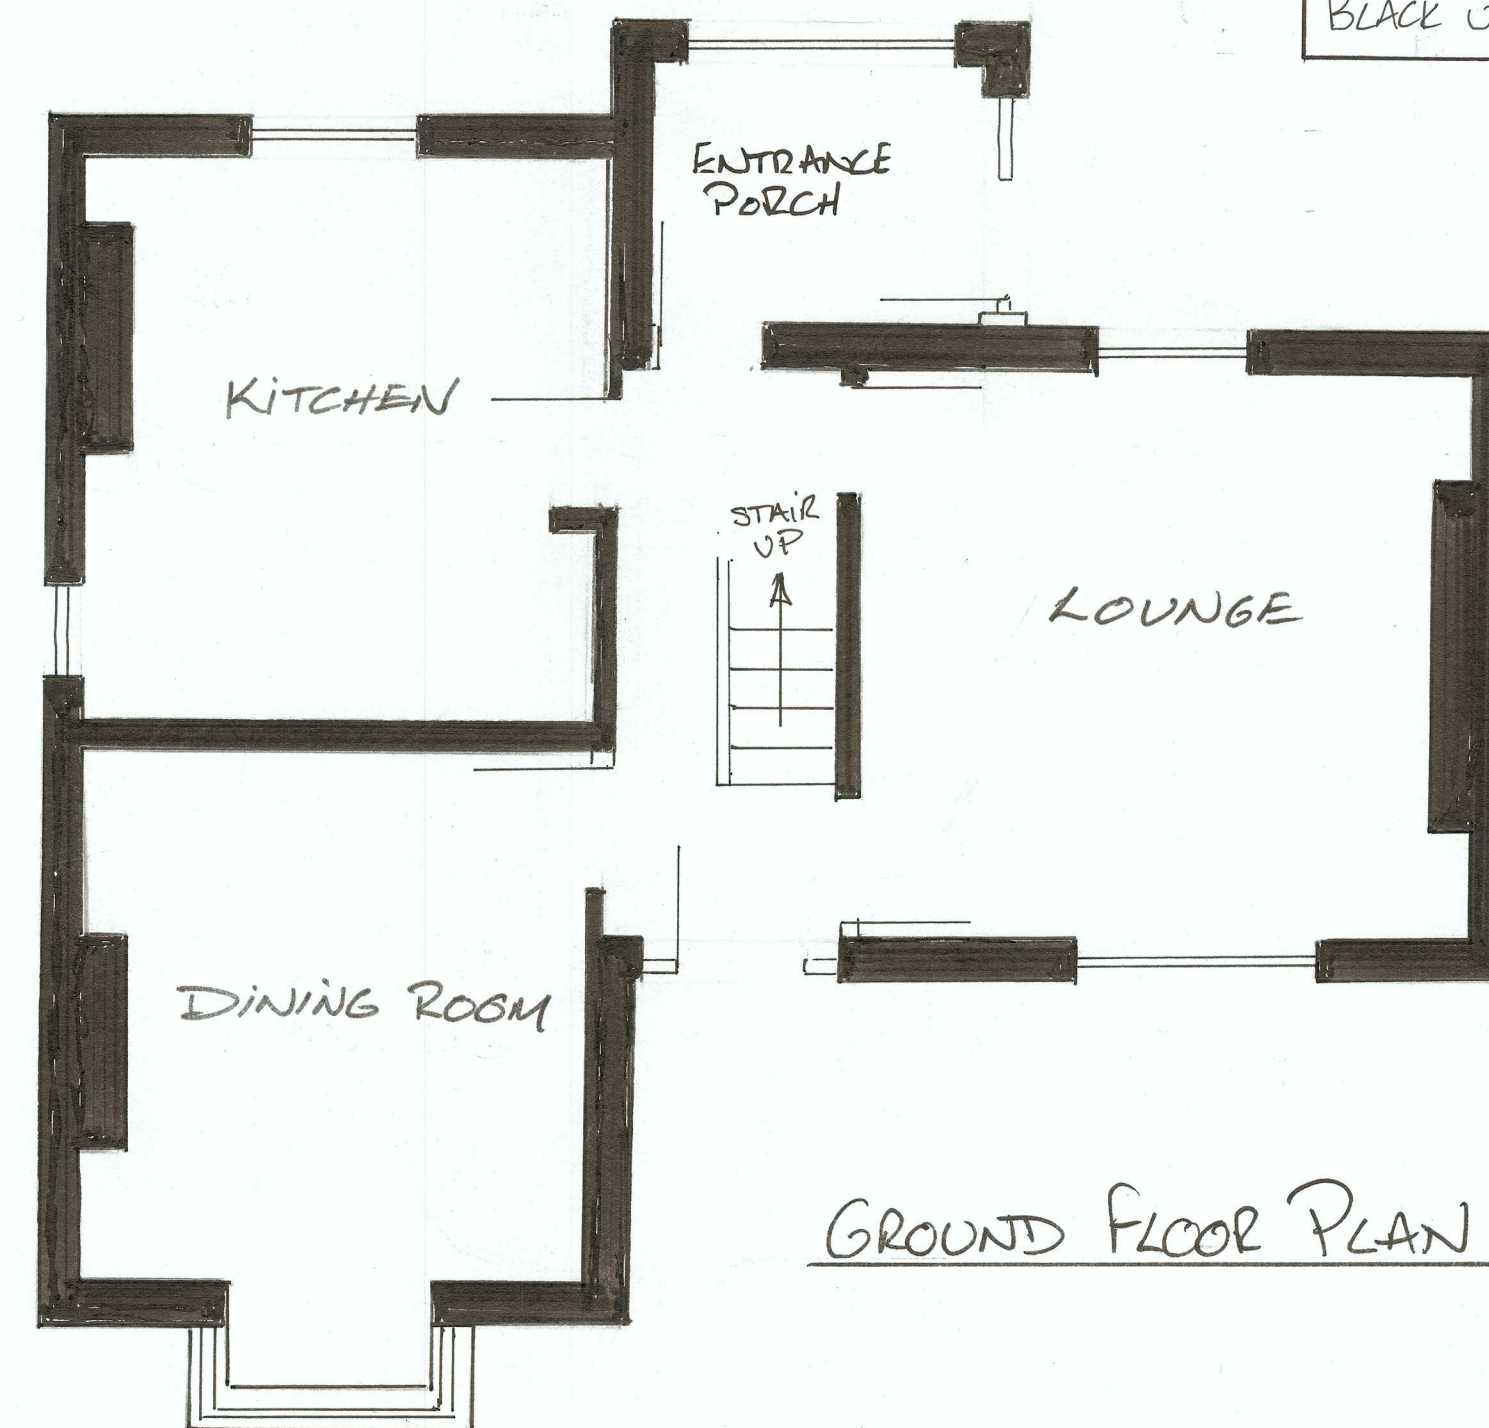


GROUND FLOOR PLAN

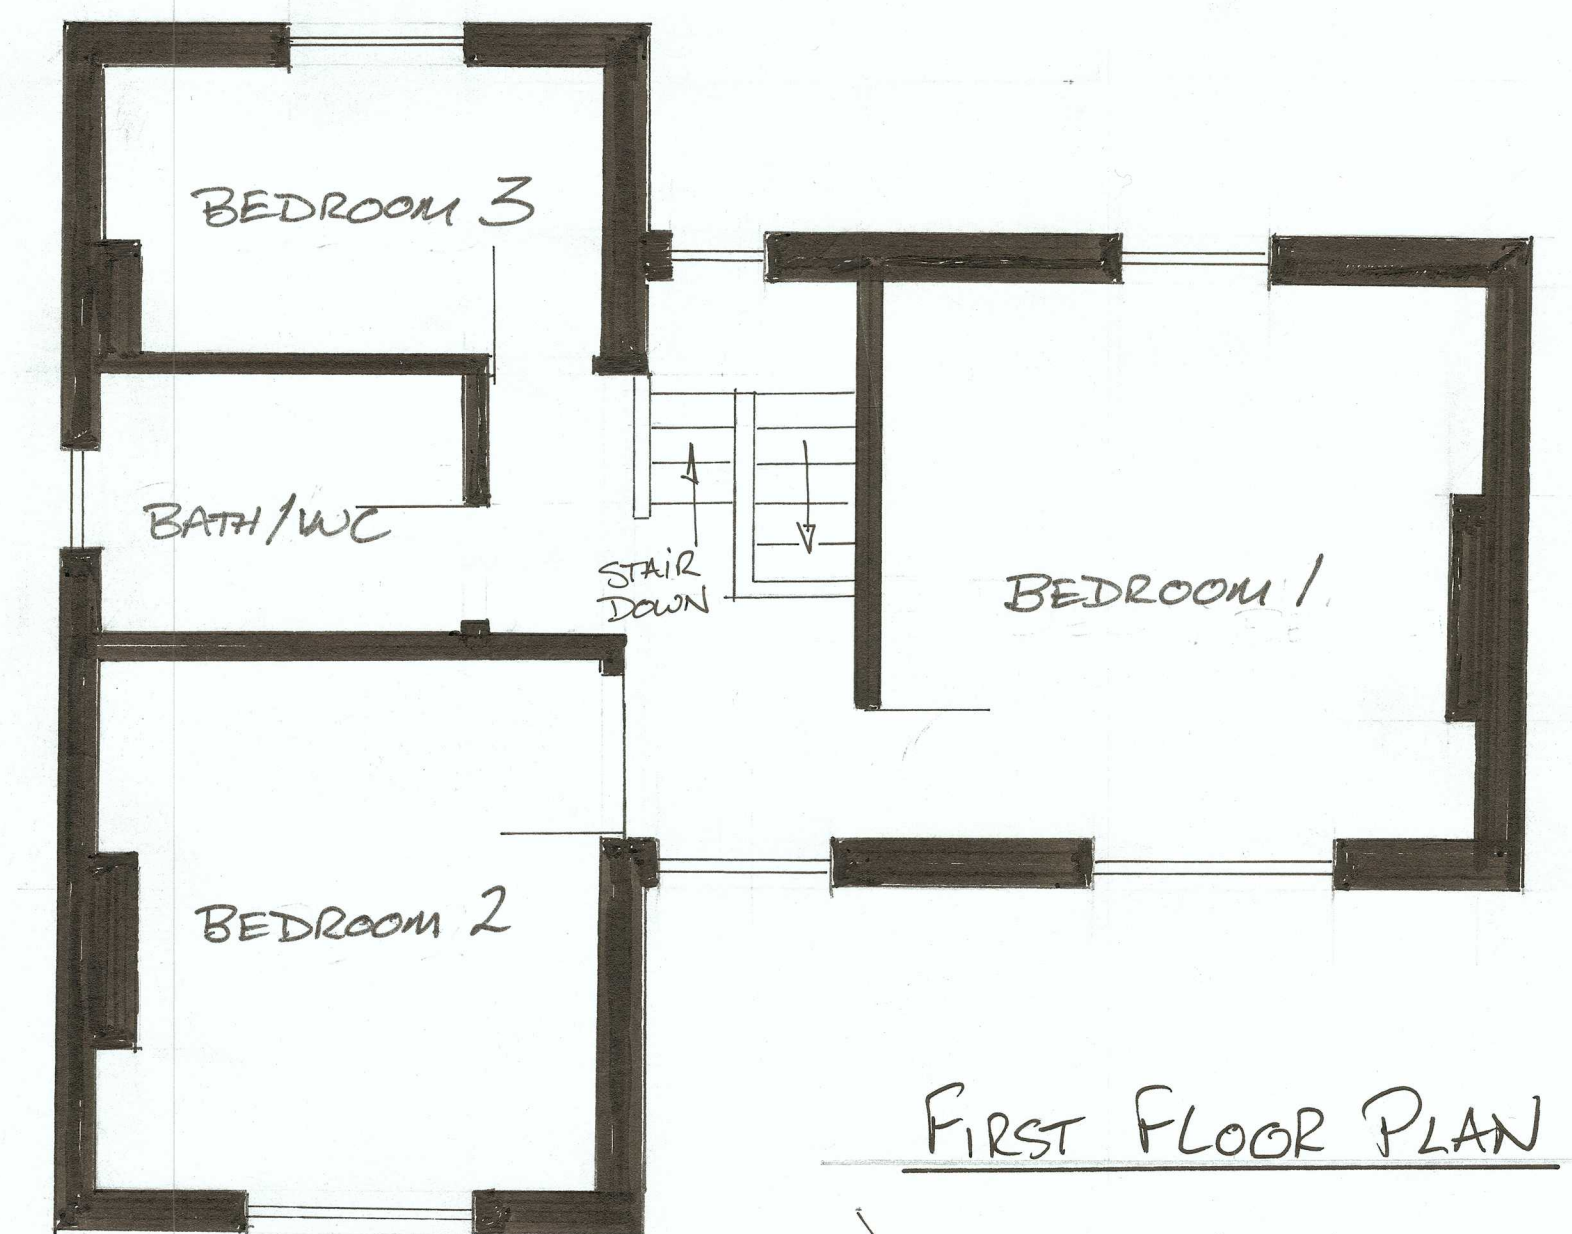

FIRST FLOOR PLAN

SCALE
1:50 at A1

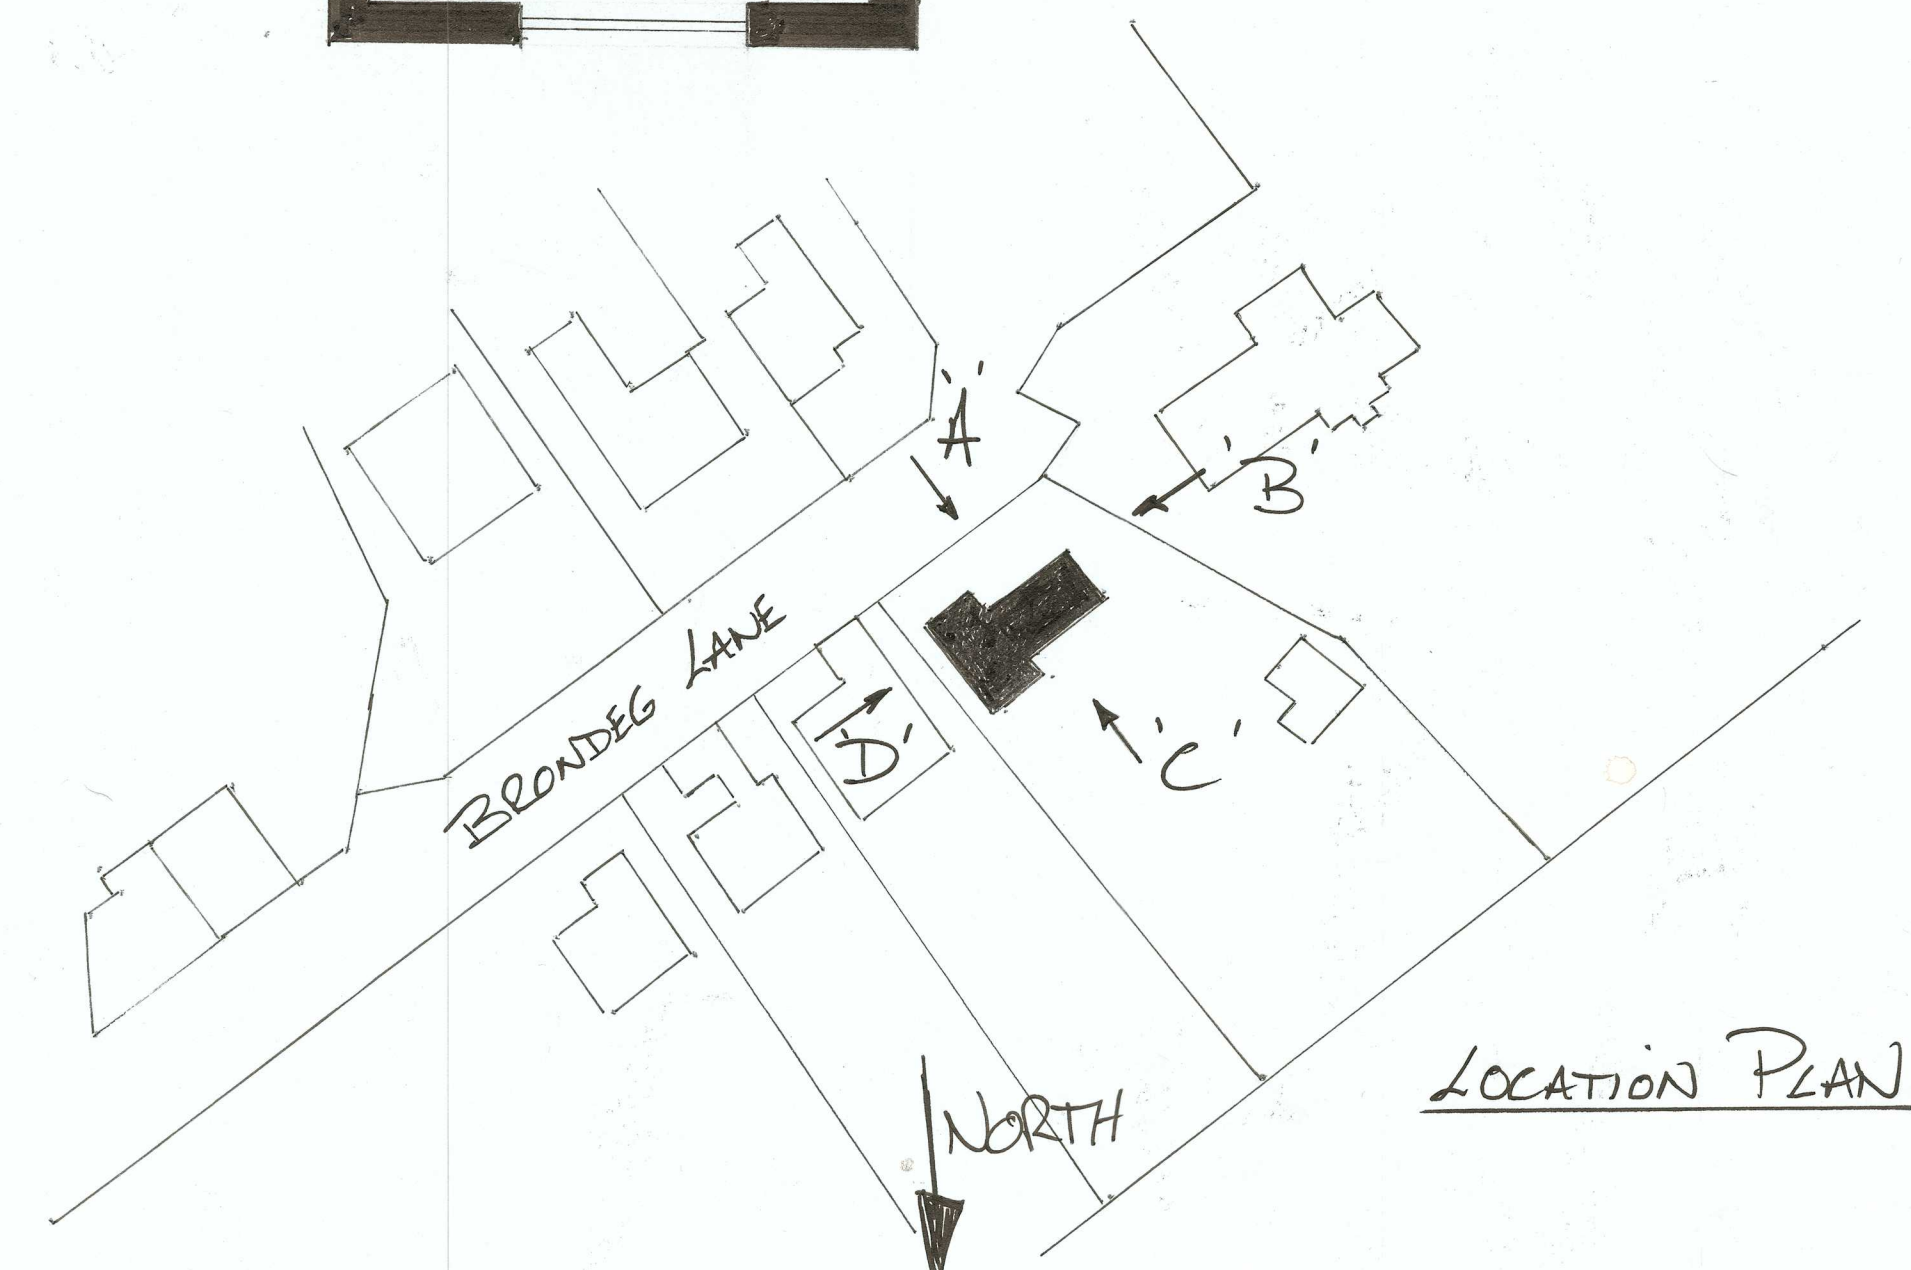

LOCATION PLAN

PROPOSED EXTENSION AT
No 14 BRONDEG LANE. ALLTWEN
PONTARDAWE SWANSEA SA8 3AE

EXISTING PLANS ELEVATIONS AND MATERIALS KEY