


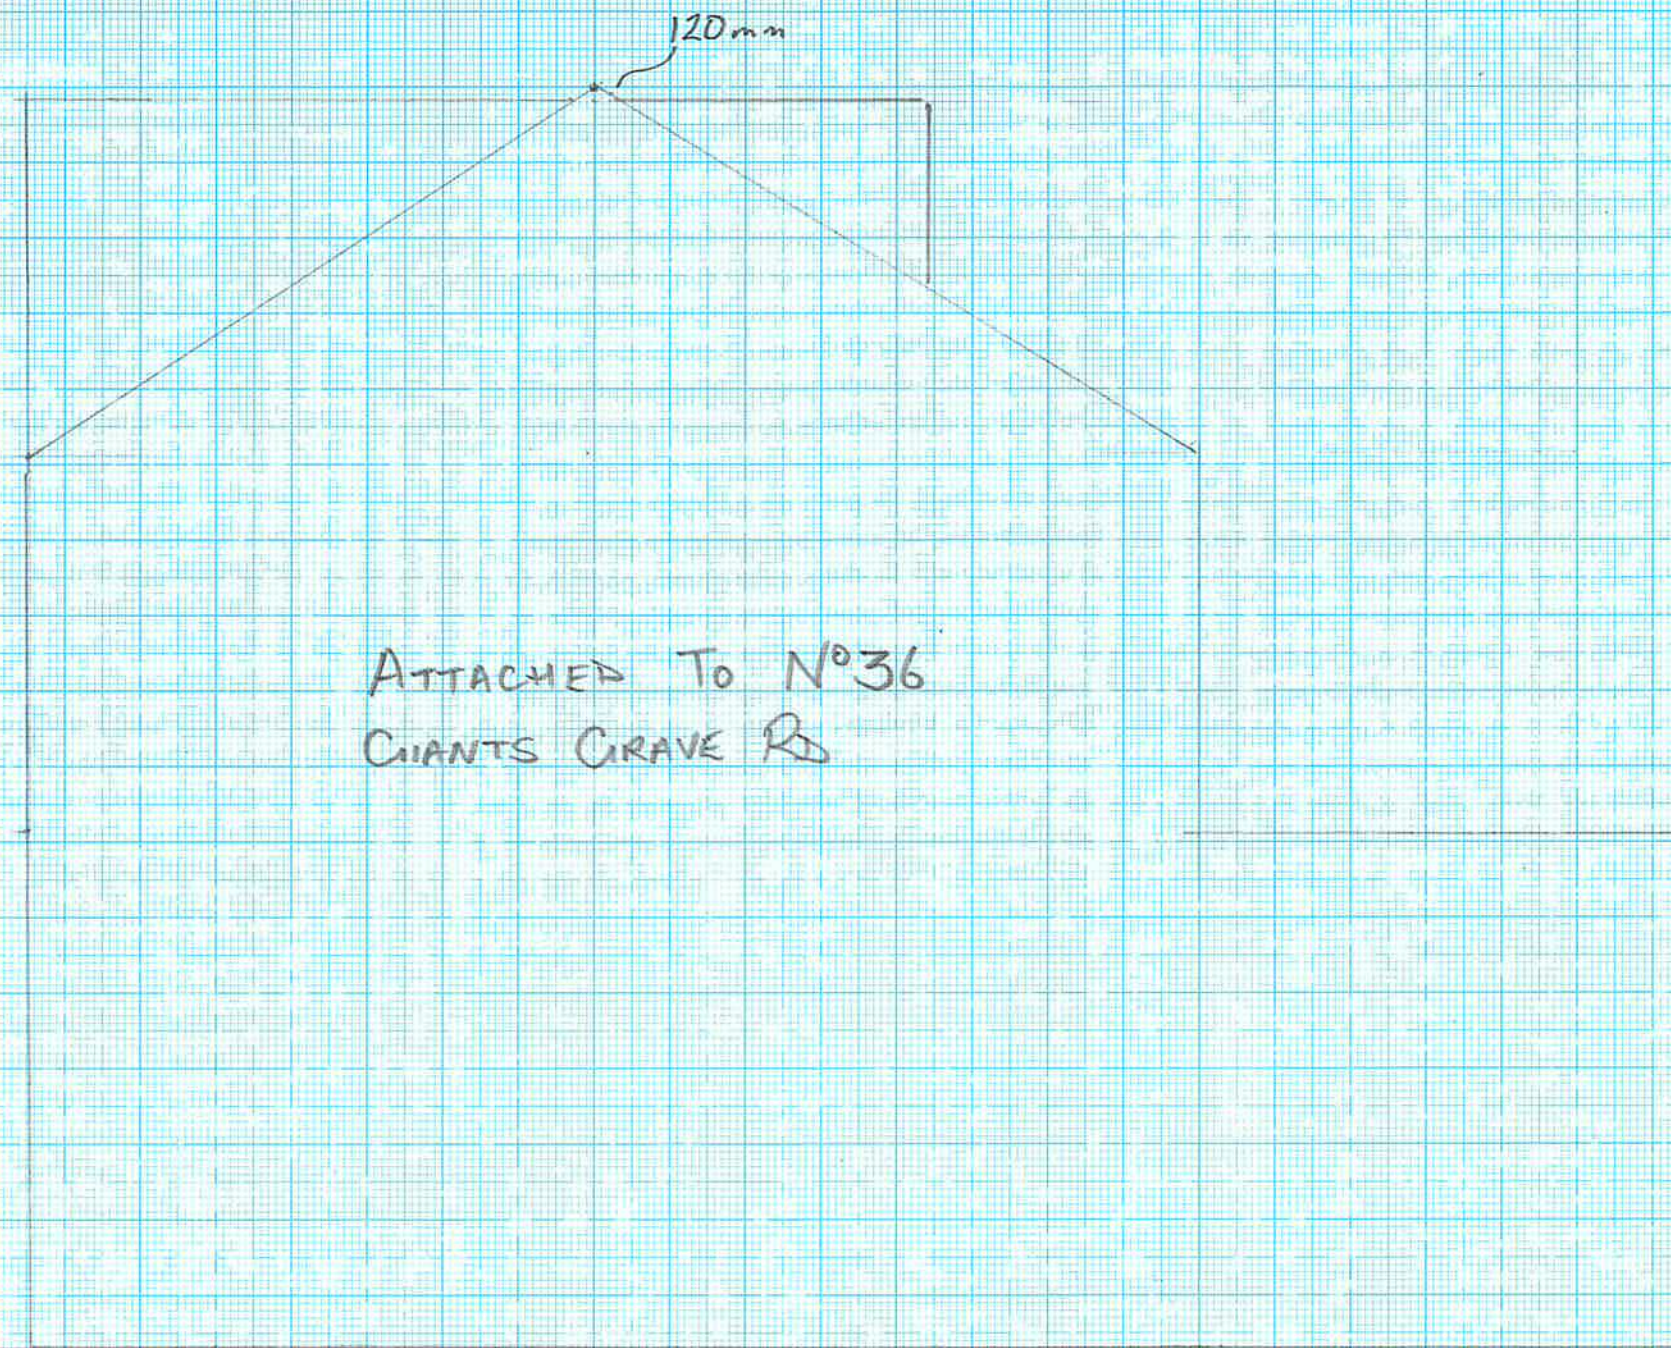

ATTACHED TO N°36
GIANTS GRAVE RD

Part 3

SCALE: 1:50

0 1m 2m 3m

34 GIANTS GRAVE RD
BRITON FERRY

MARCH 2026

CURRENT SIDE
VIEW