


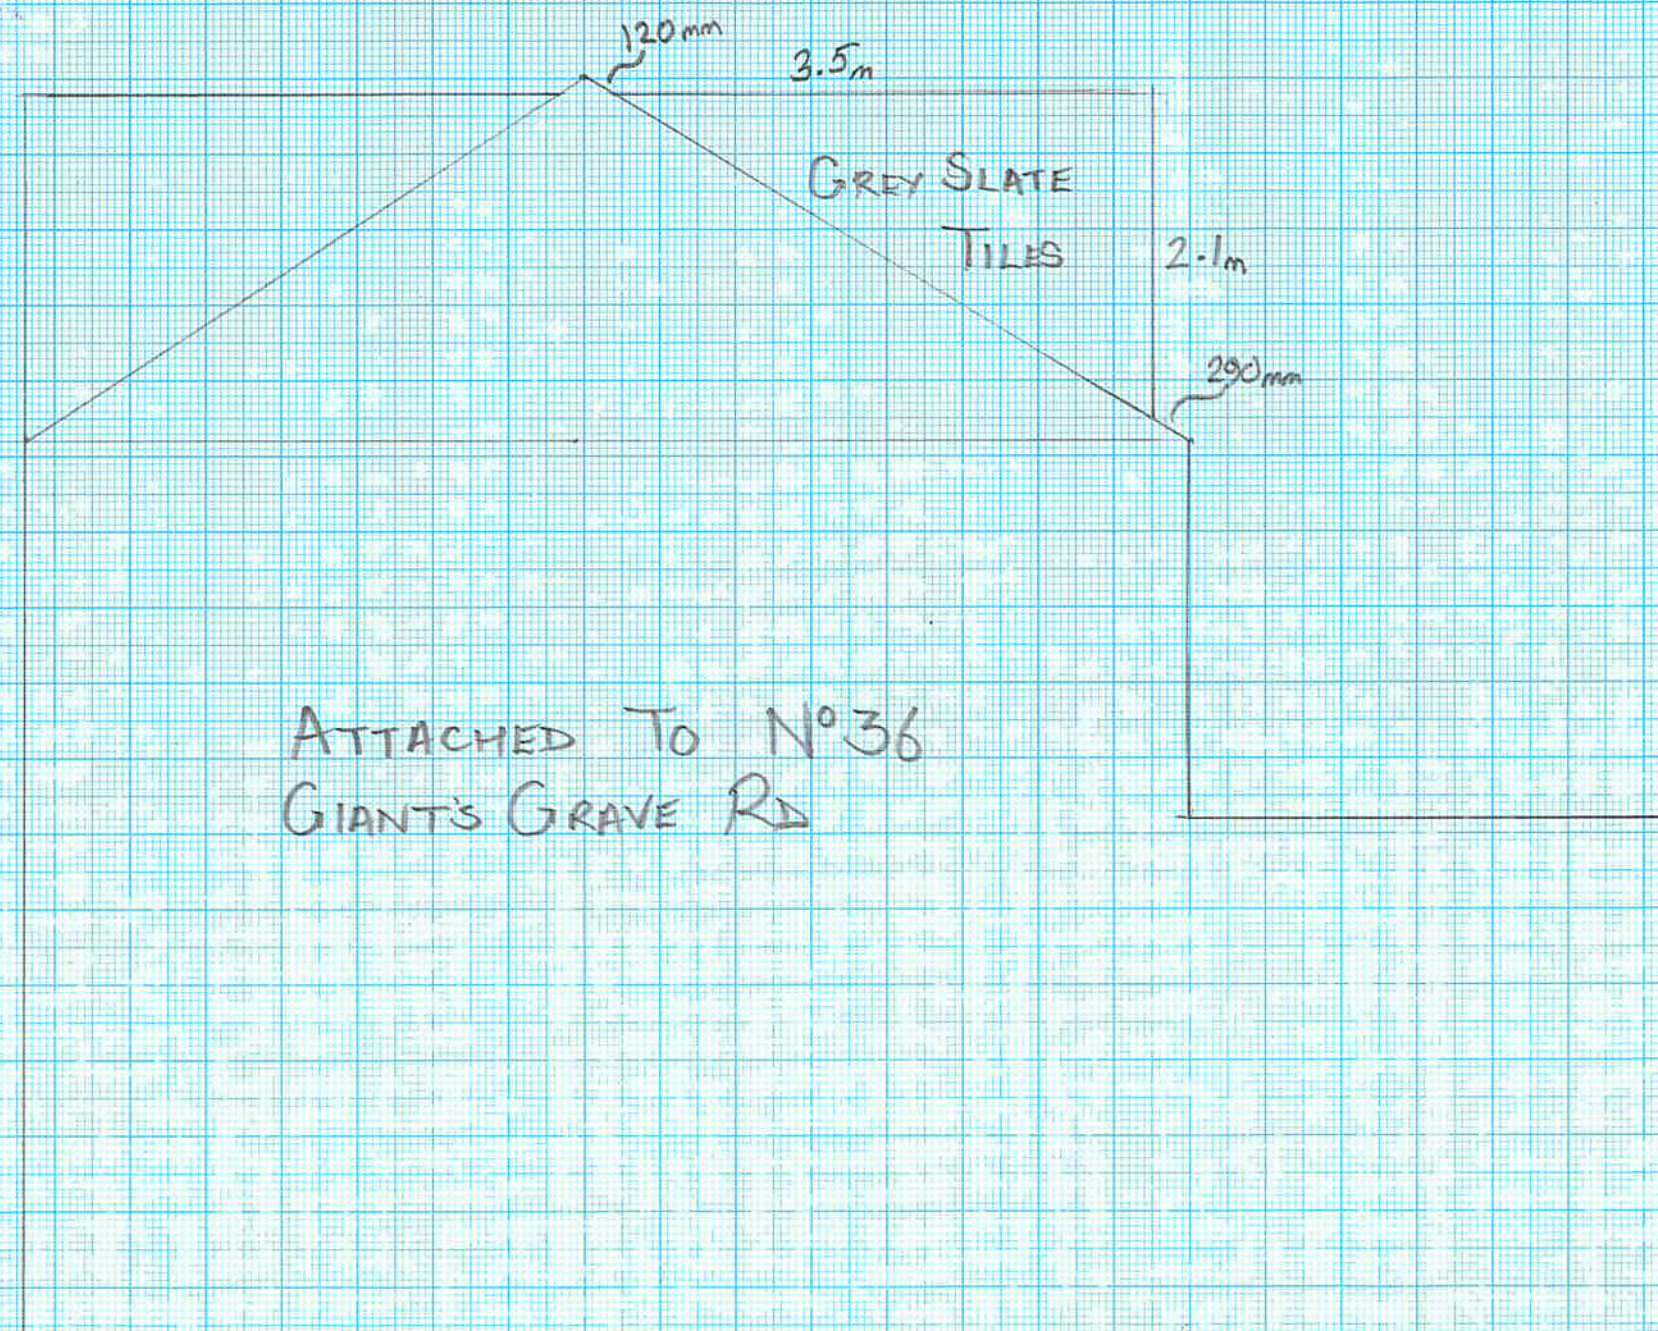

Part 4

SCALE: 1:50

0 1m 2m 3m

34 GIANT'S GRAVE RD
BRITON FERRY

MARCH 2026

PROPOSED SIDE
VIEW