


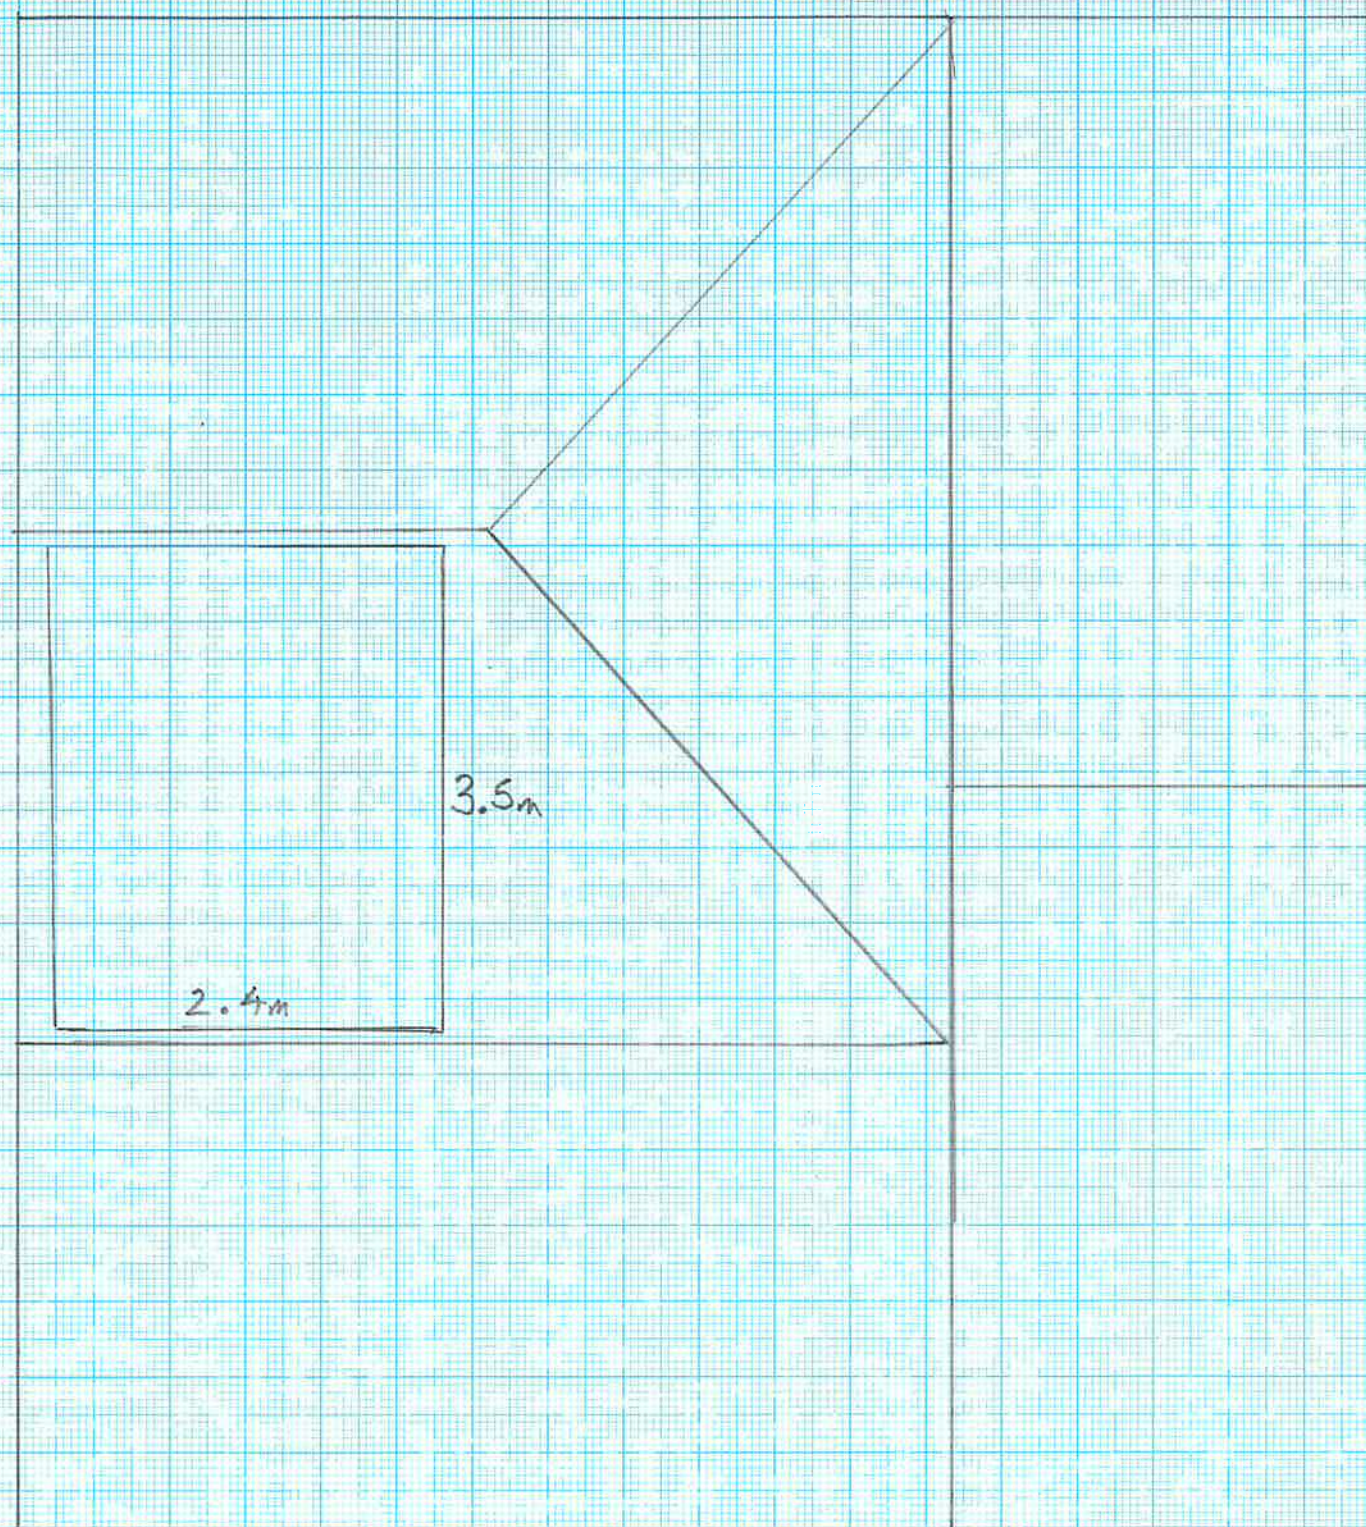

Part 8

Scale: 1:50

0 1m 2m 3m

34 GIANTS GRAVE RD
BRITON FERRY

MARCH 2026

PROPOSED PLAN

VIEW