

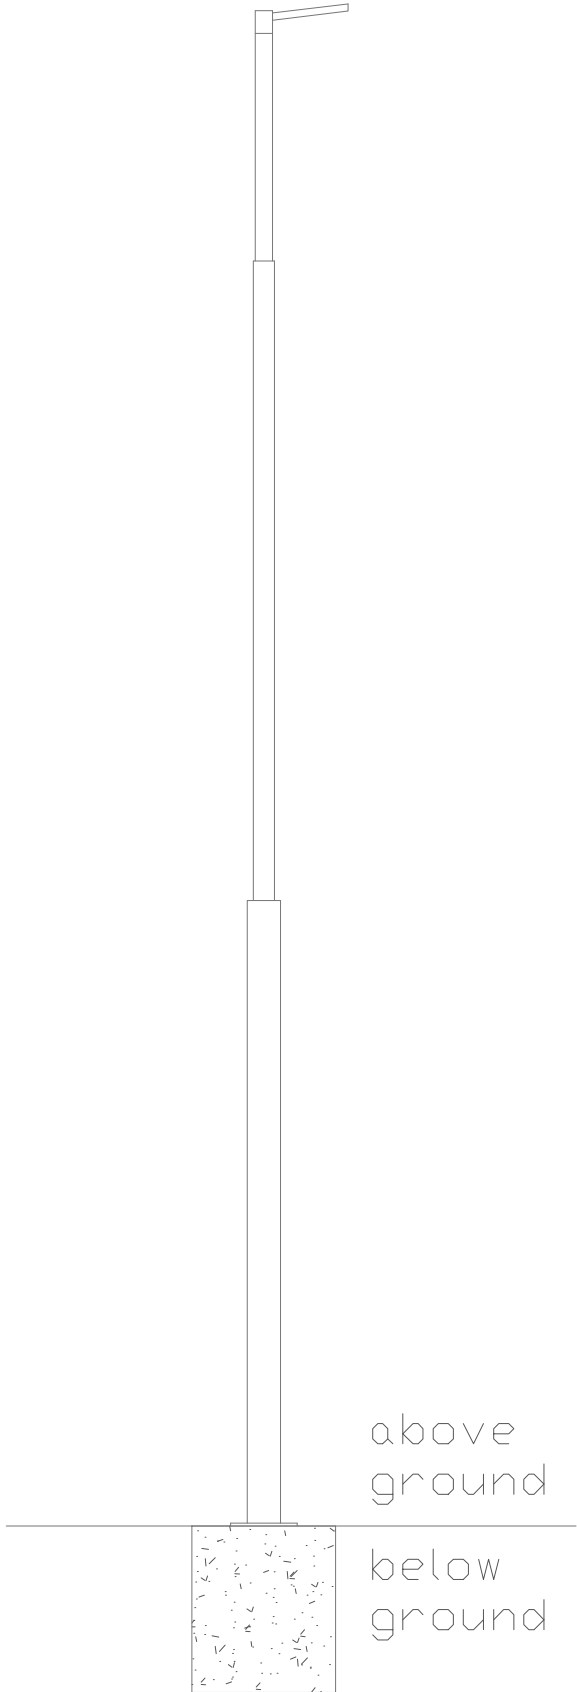


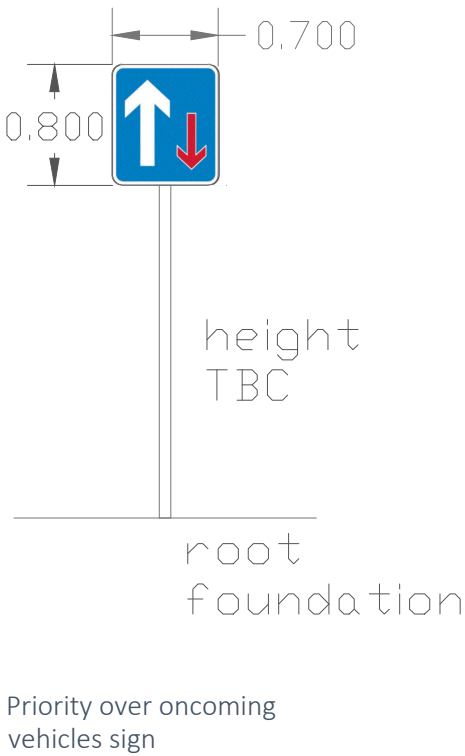

CLIENT	
Tata	
PROJECT	
Fence Application - Port Talbot	
DRAWING	
Lighting Column and Road Signage Elevations	
PROJECT NUMBER	
TATT3041	
DRAWING NUMBER	CHECKED BY
1017	DH
REVISION	STATUS
-	Draft
DATE	SCALE
February 2026	1:50 @ A4

Turley

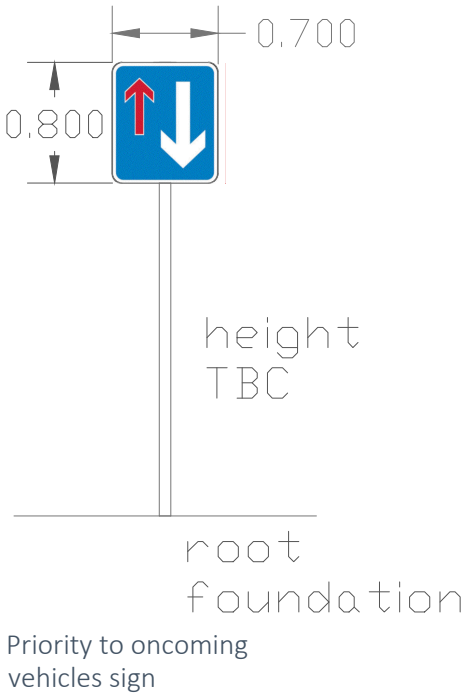