


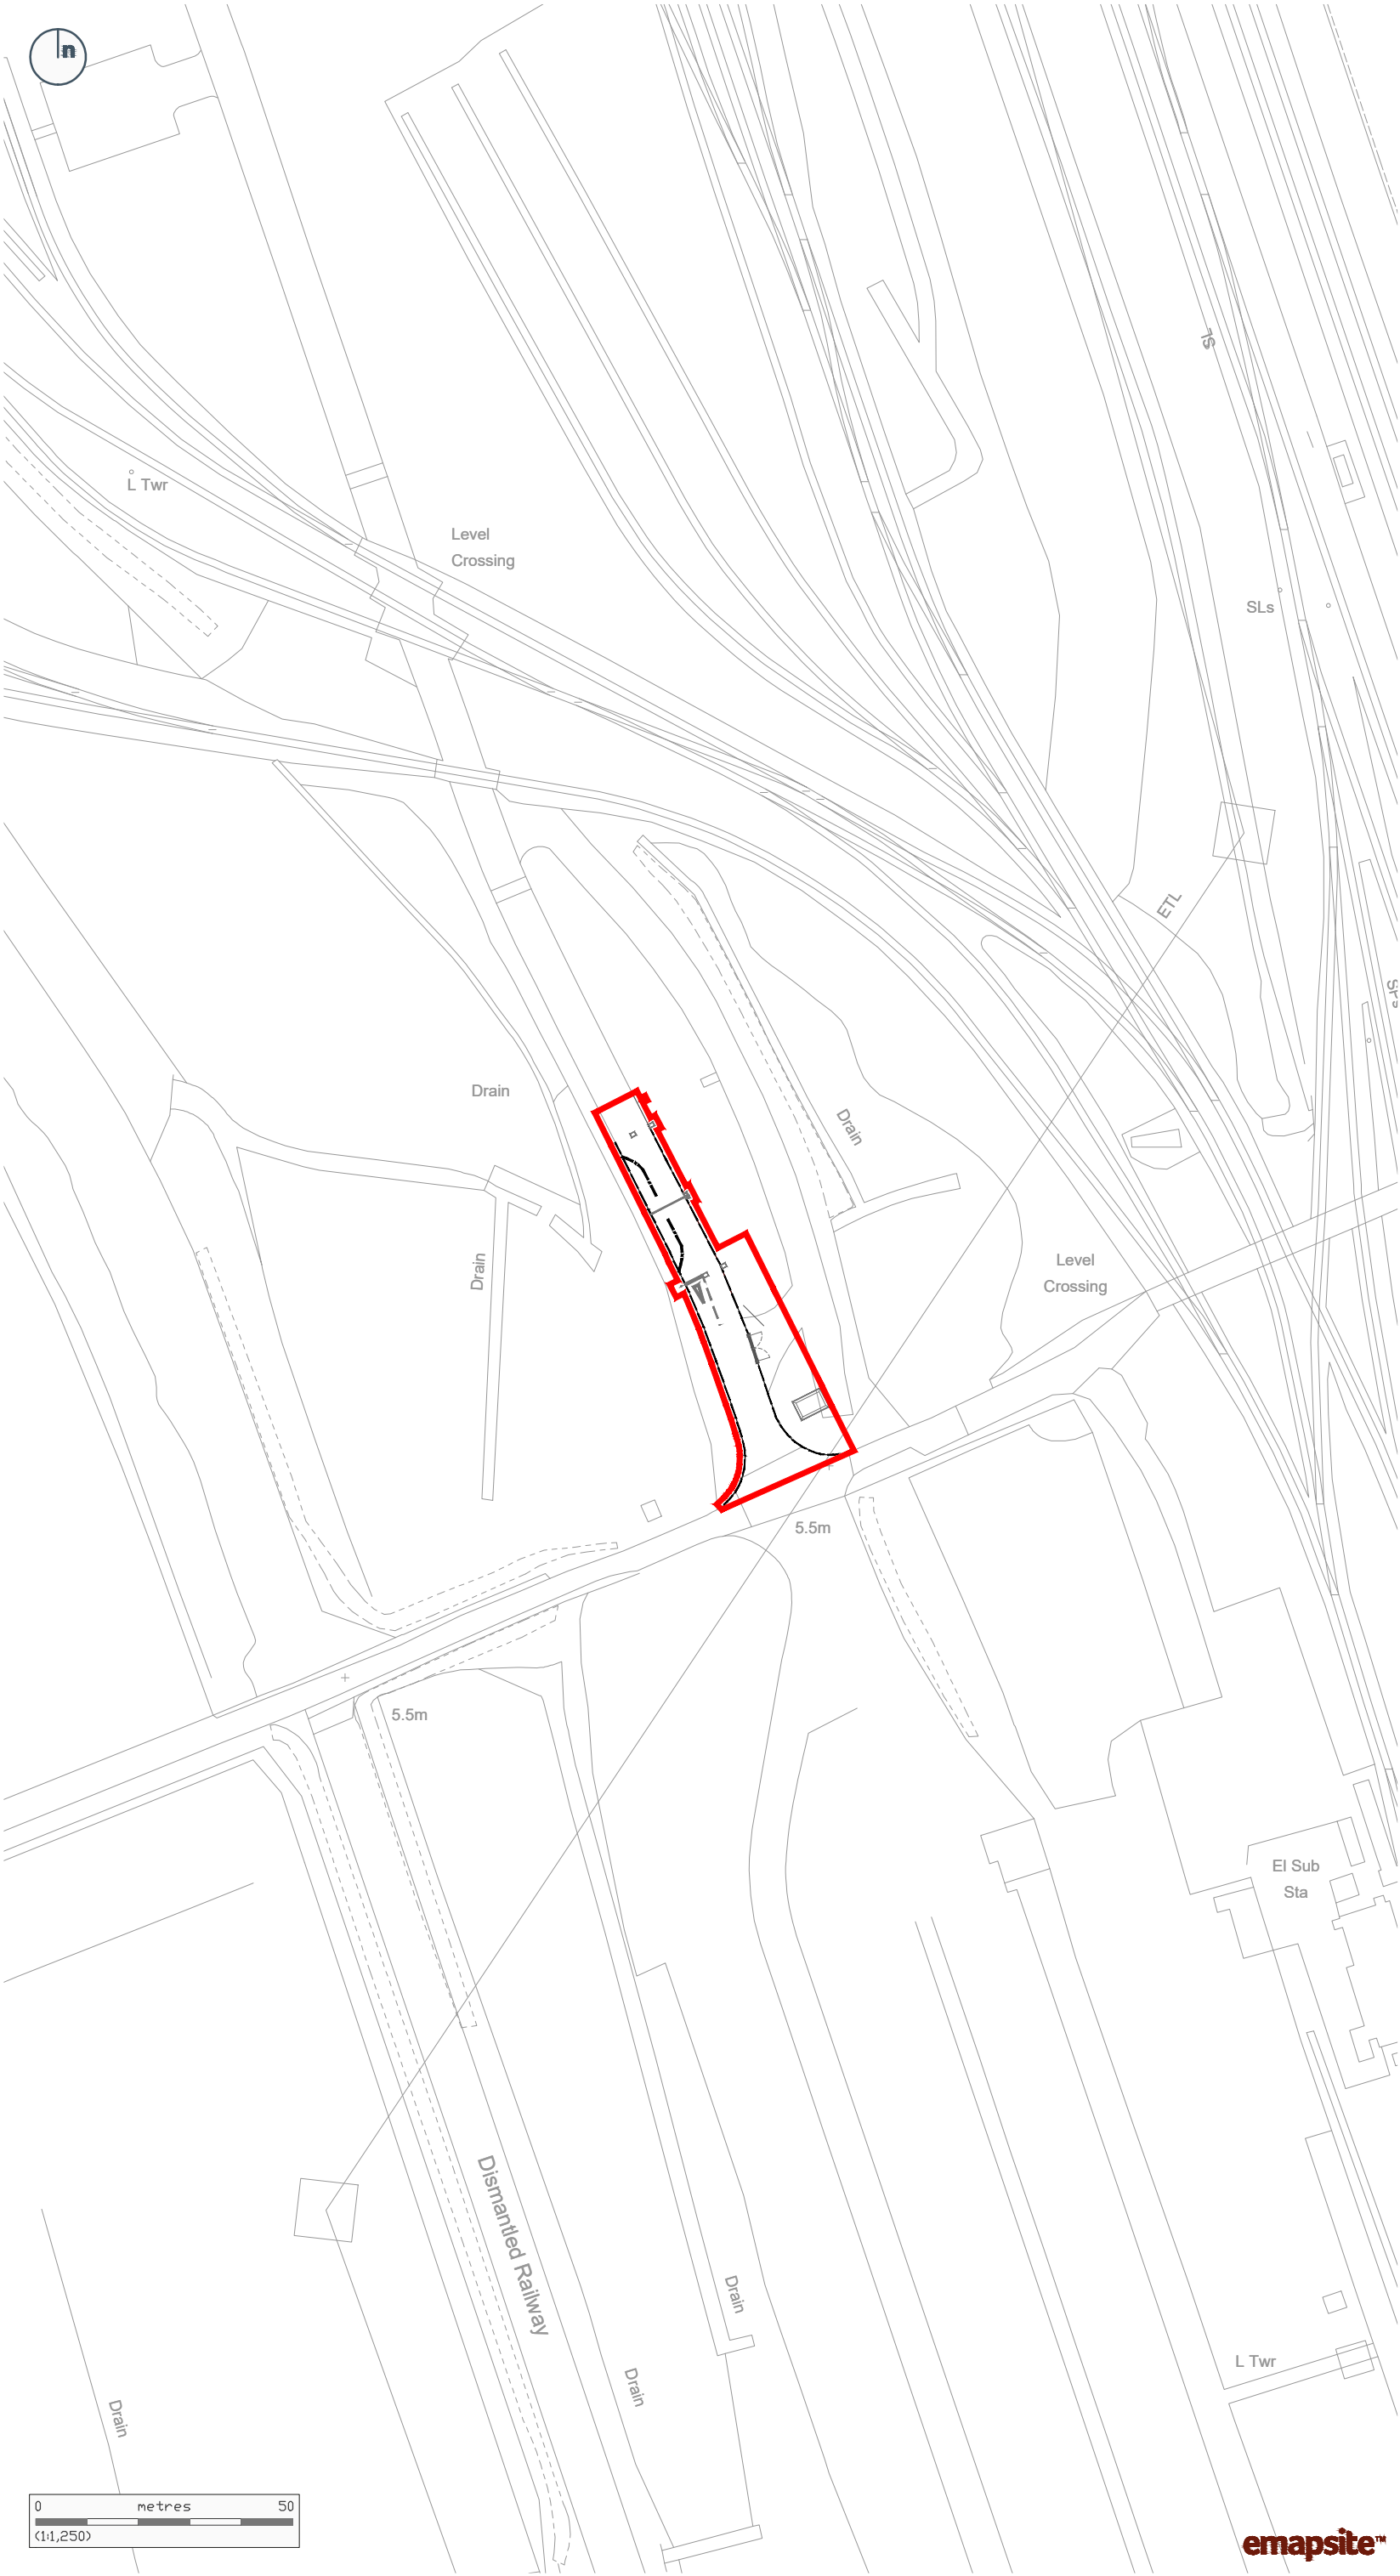

Copyright of Turley

This drawing is for illustrative purposes only and should not be used for any construction or estimation purposes. To be scaled for planning application purposes only. No liability or responsibility is accepted arising from reliance upon the information contained within this drawing.

Plans reproduced by permission of Ordnance Survey on behalf of The Controller of His Majesty's Stationery Office. © Crown Copyright and database right [2025]. Ordnance Survey Licence number [0100031673].

KEY

Application boundary

CLIENT
Tata

PROJECT
Fence Application - Port Talbot

DRAWING
Proposed Site Location Plan

PROJECT NUMBER
TATT3054

DRAWING NUMBER	CHECKED BY
1018	DH

REVISION	STATUS
-	Draft

DATE	SCALE
February 2026	1:1,250 @ A3