



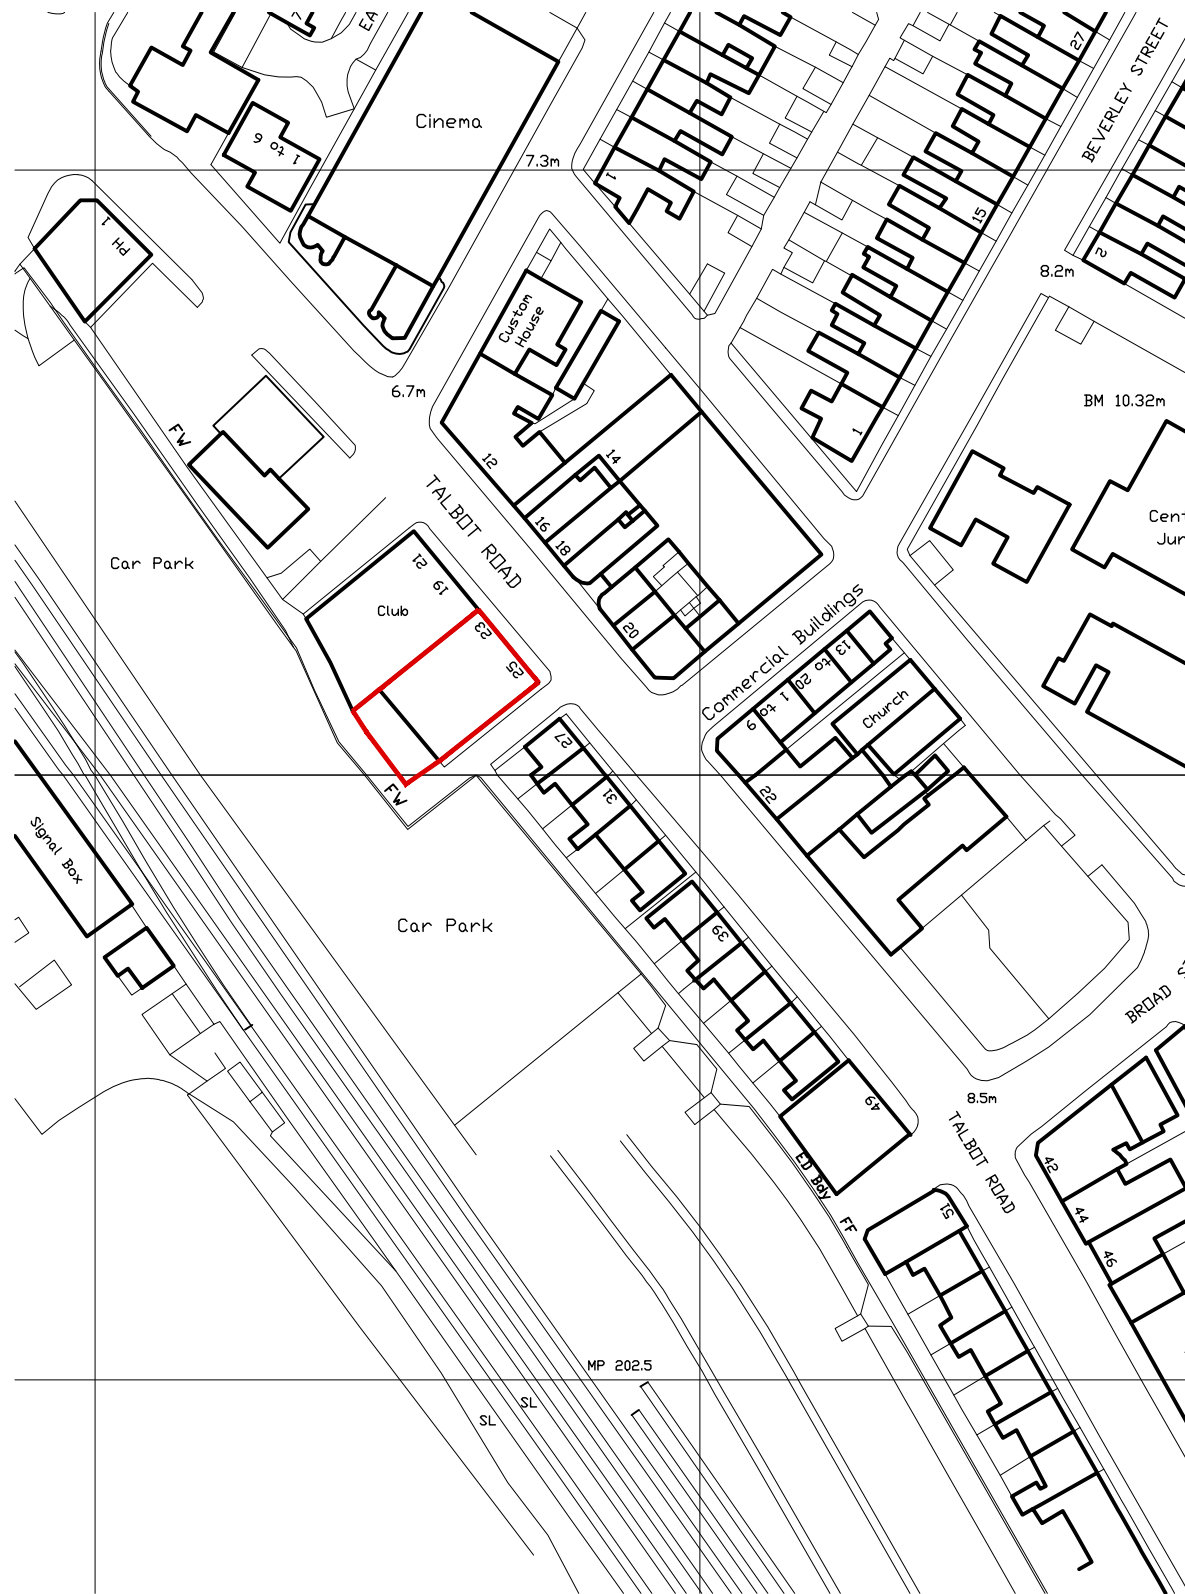

SITE LOCATION PLAN
SCALE 1:1250 @ A3

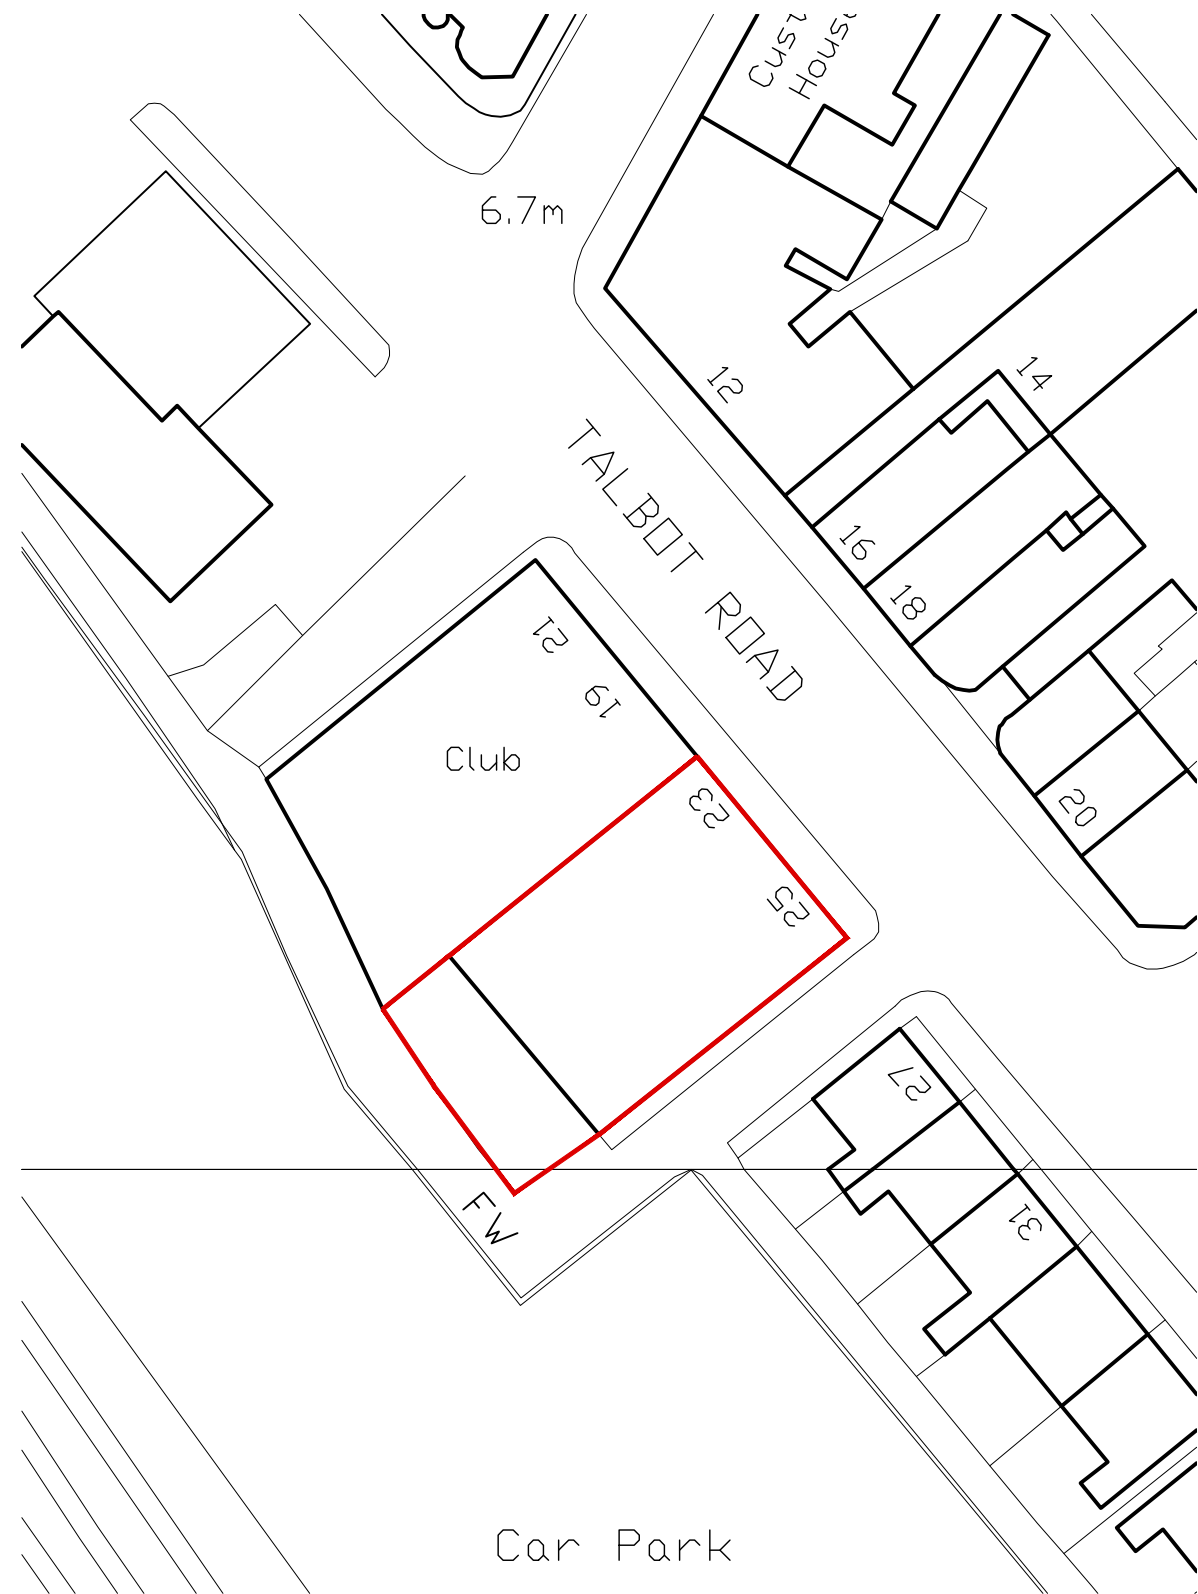

BLOCK PLAN
SCALE 1:500 @ A3

REFURBISHMENT AND CONVERSION OF EXISTING BUILDING
TO PROVIDE RETAIL AND RESIDENTIAL ACCOMMODATION
HUDDERSFIELD BUILDING.

SITE LOCATION AND BLOCK PLAN

MR C & M TOLLAND

DWG: A01

A3 SHEET