


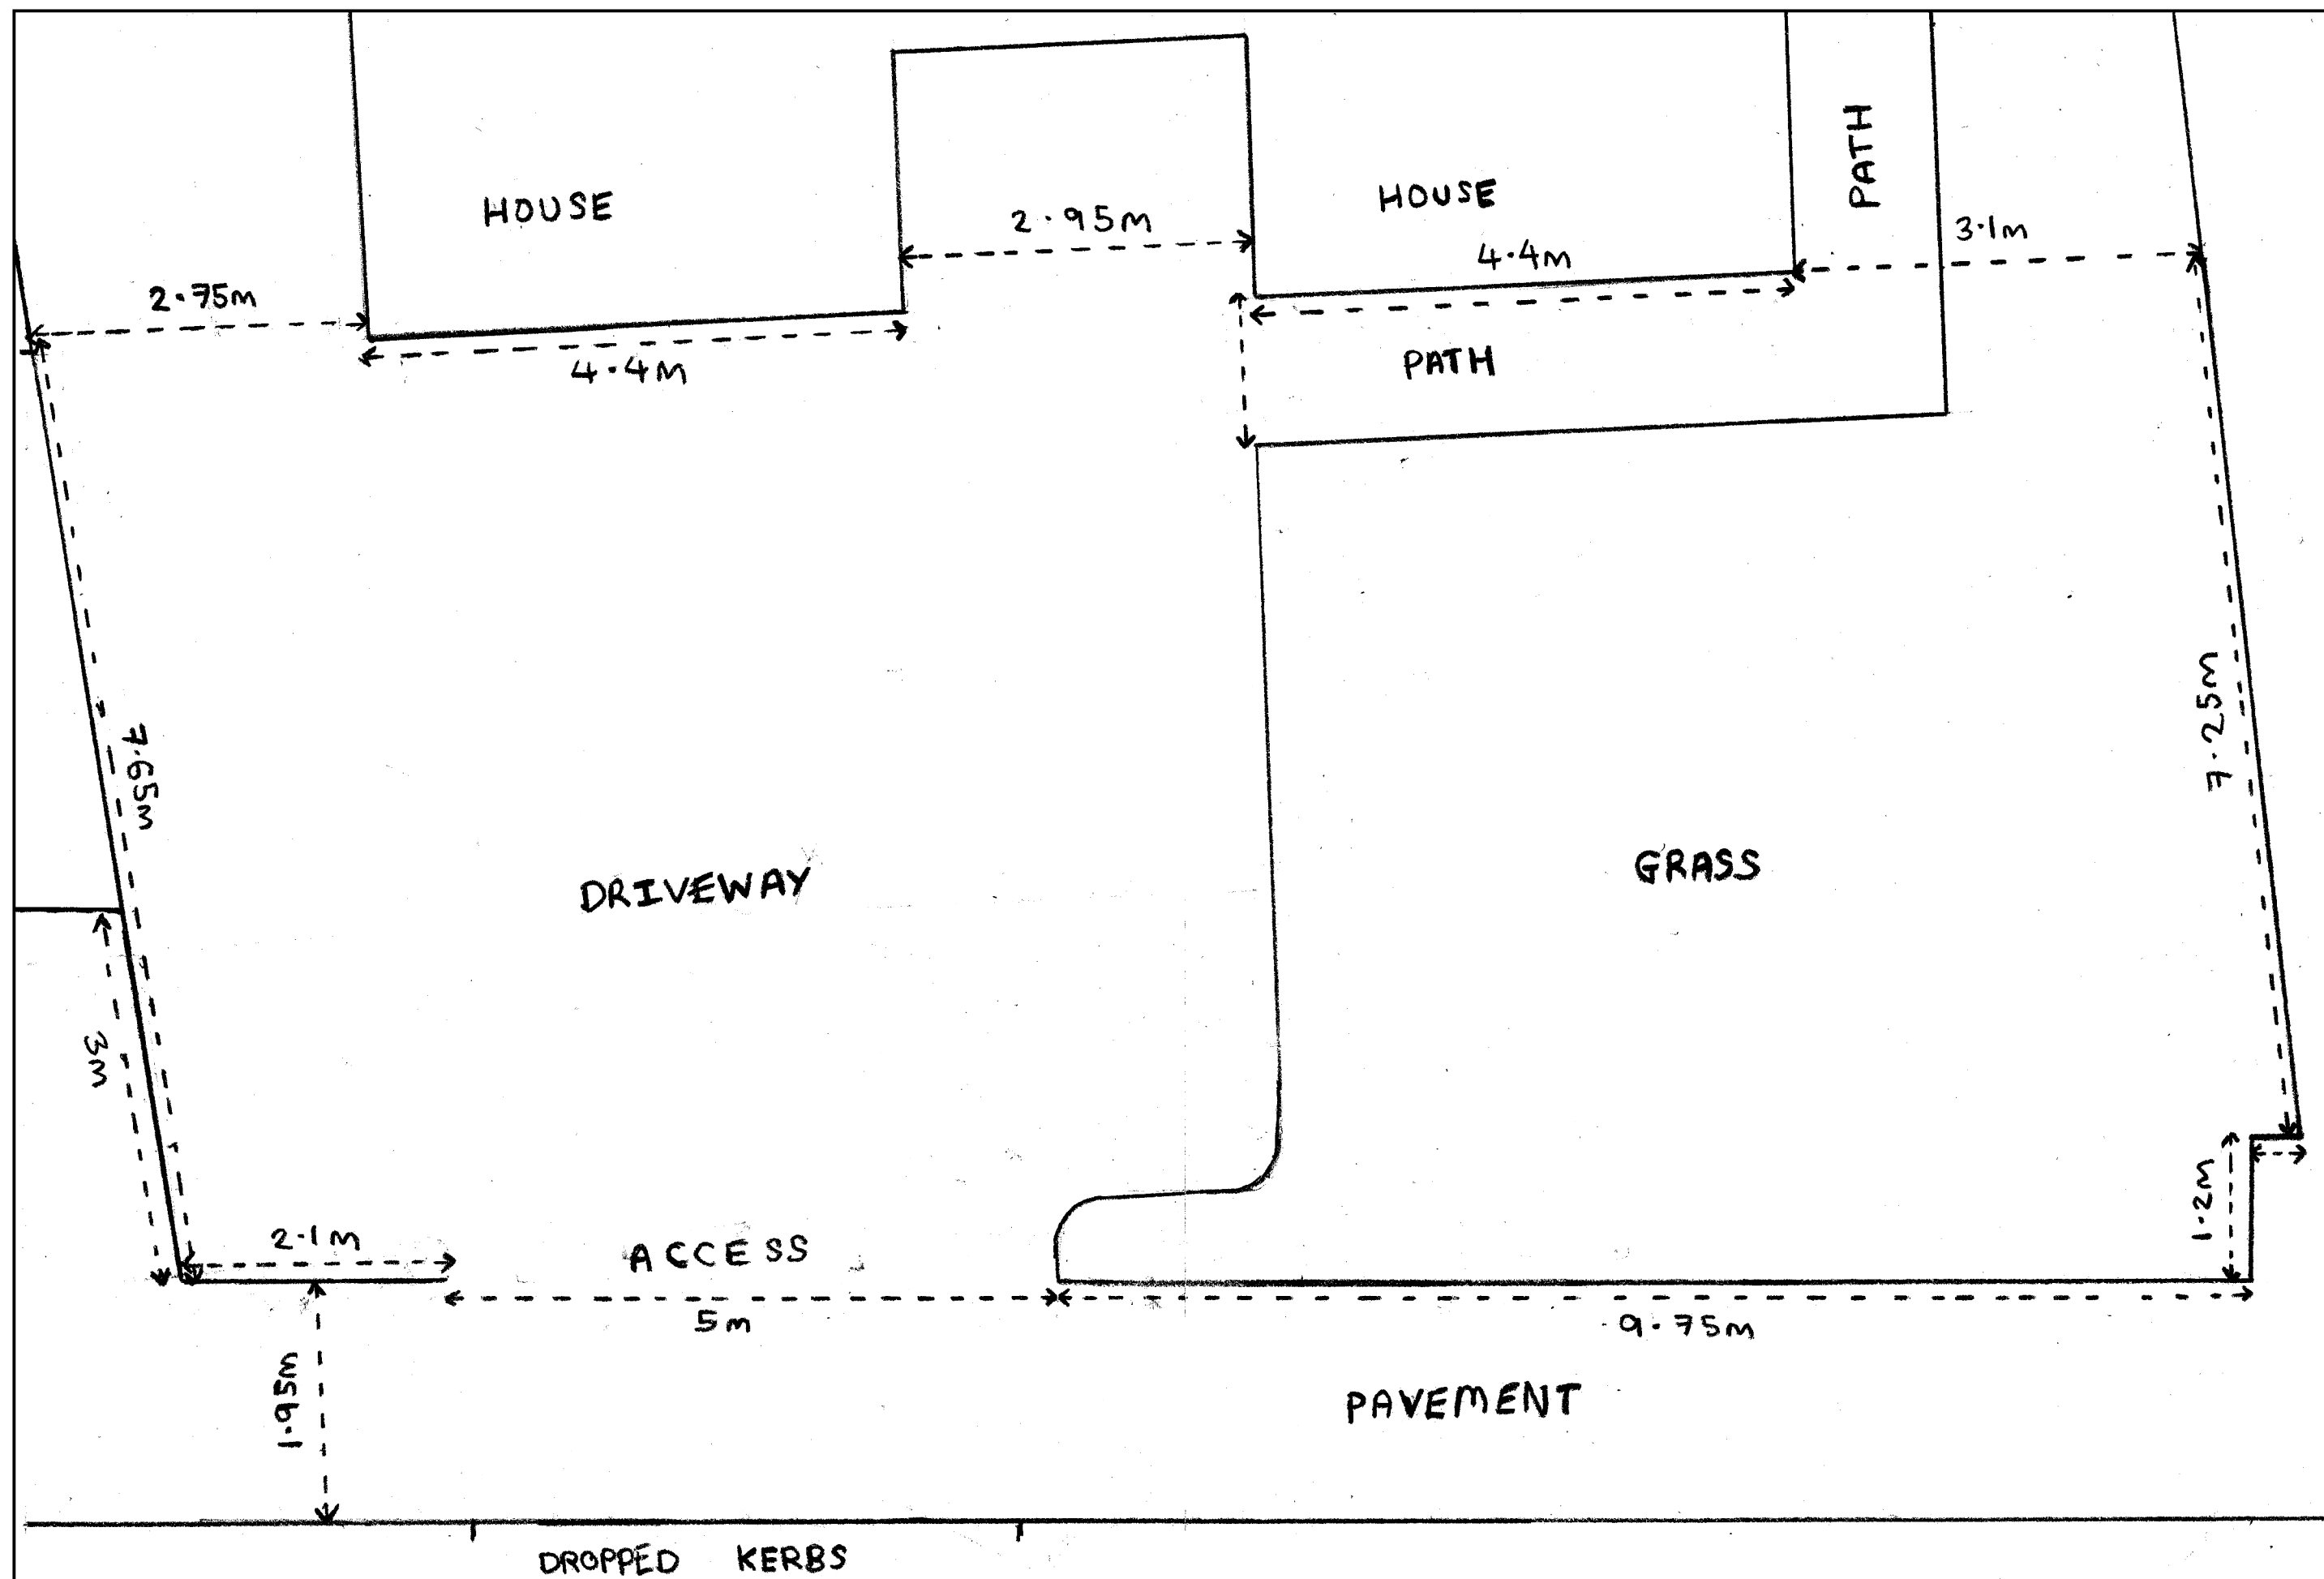

1:50

Site plan
6 Commercial Road, Rhydyfro, Swansea SA84SL