


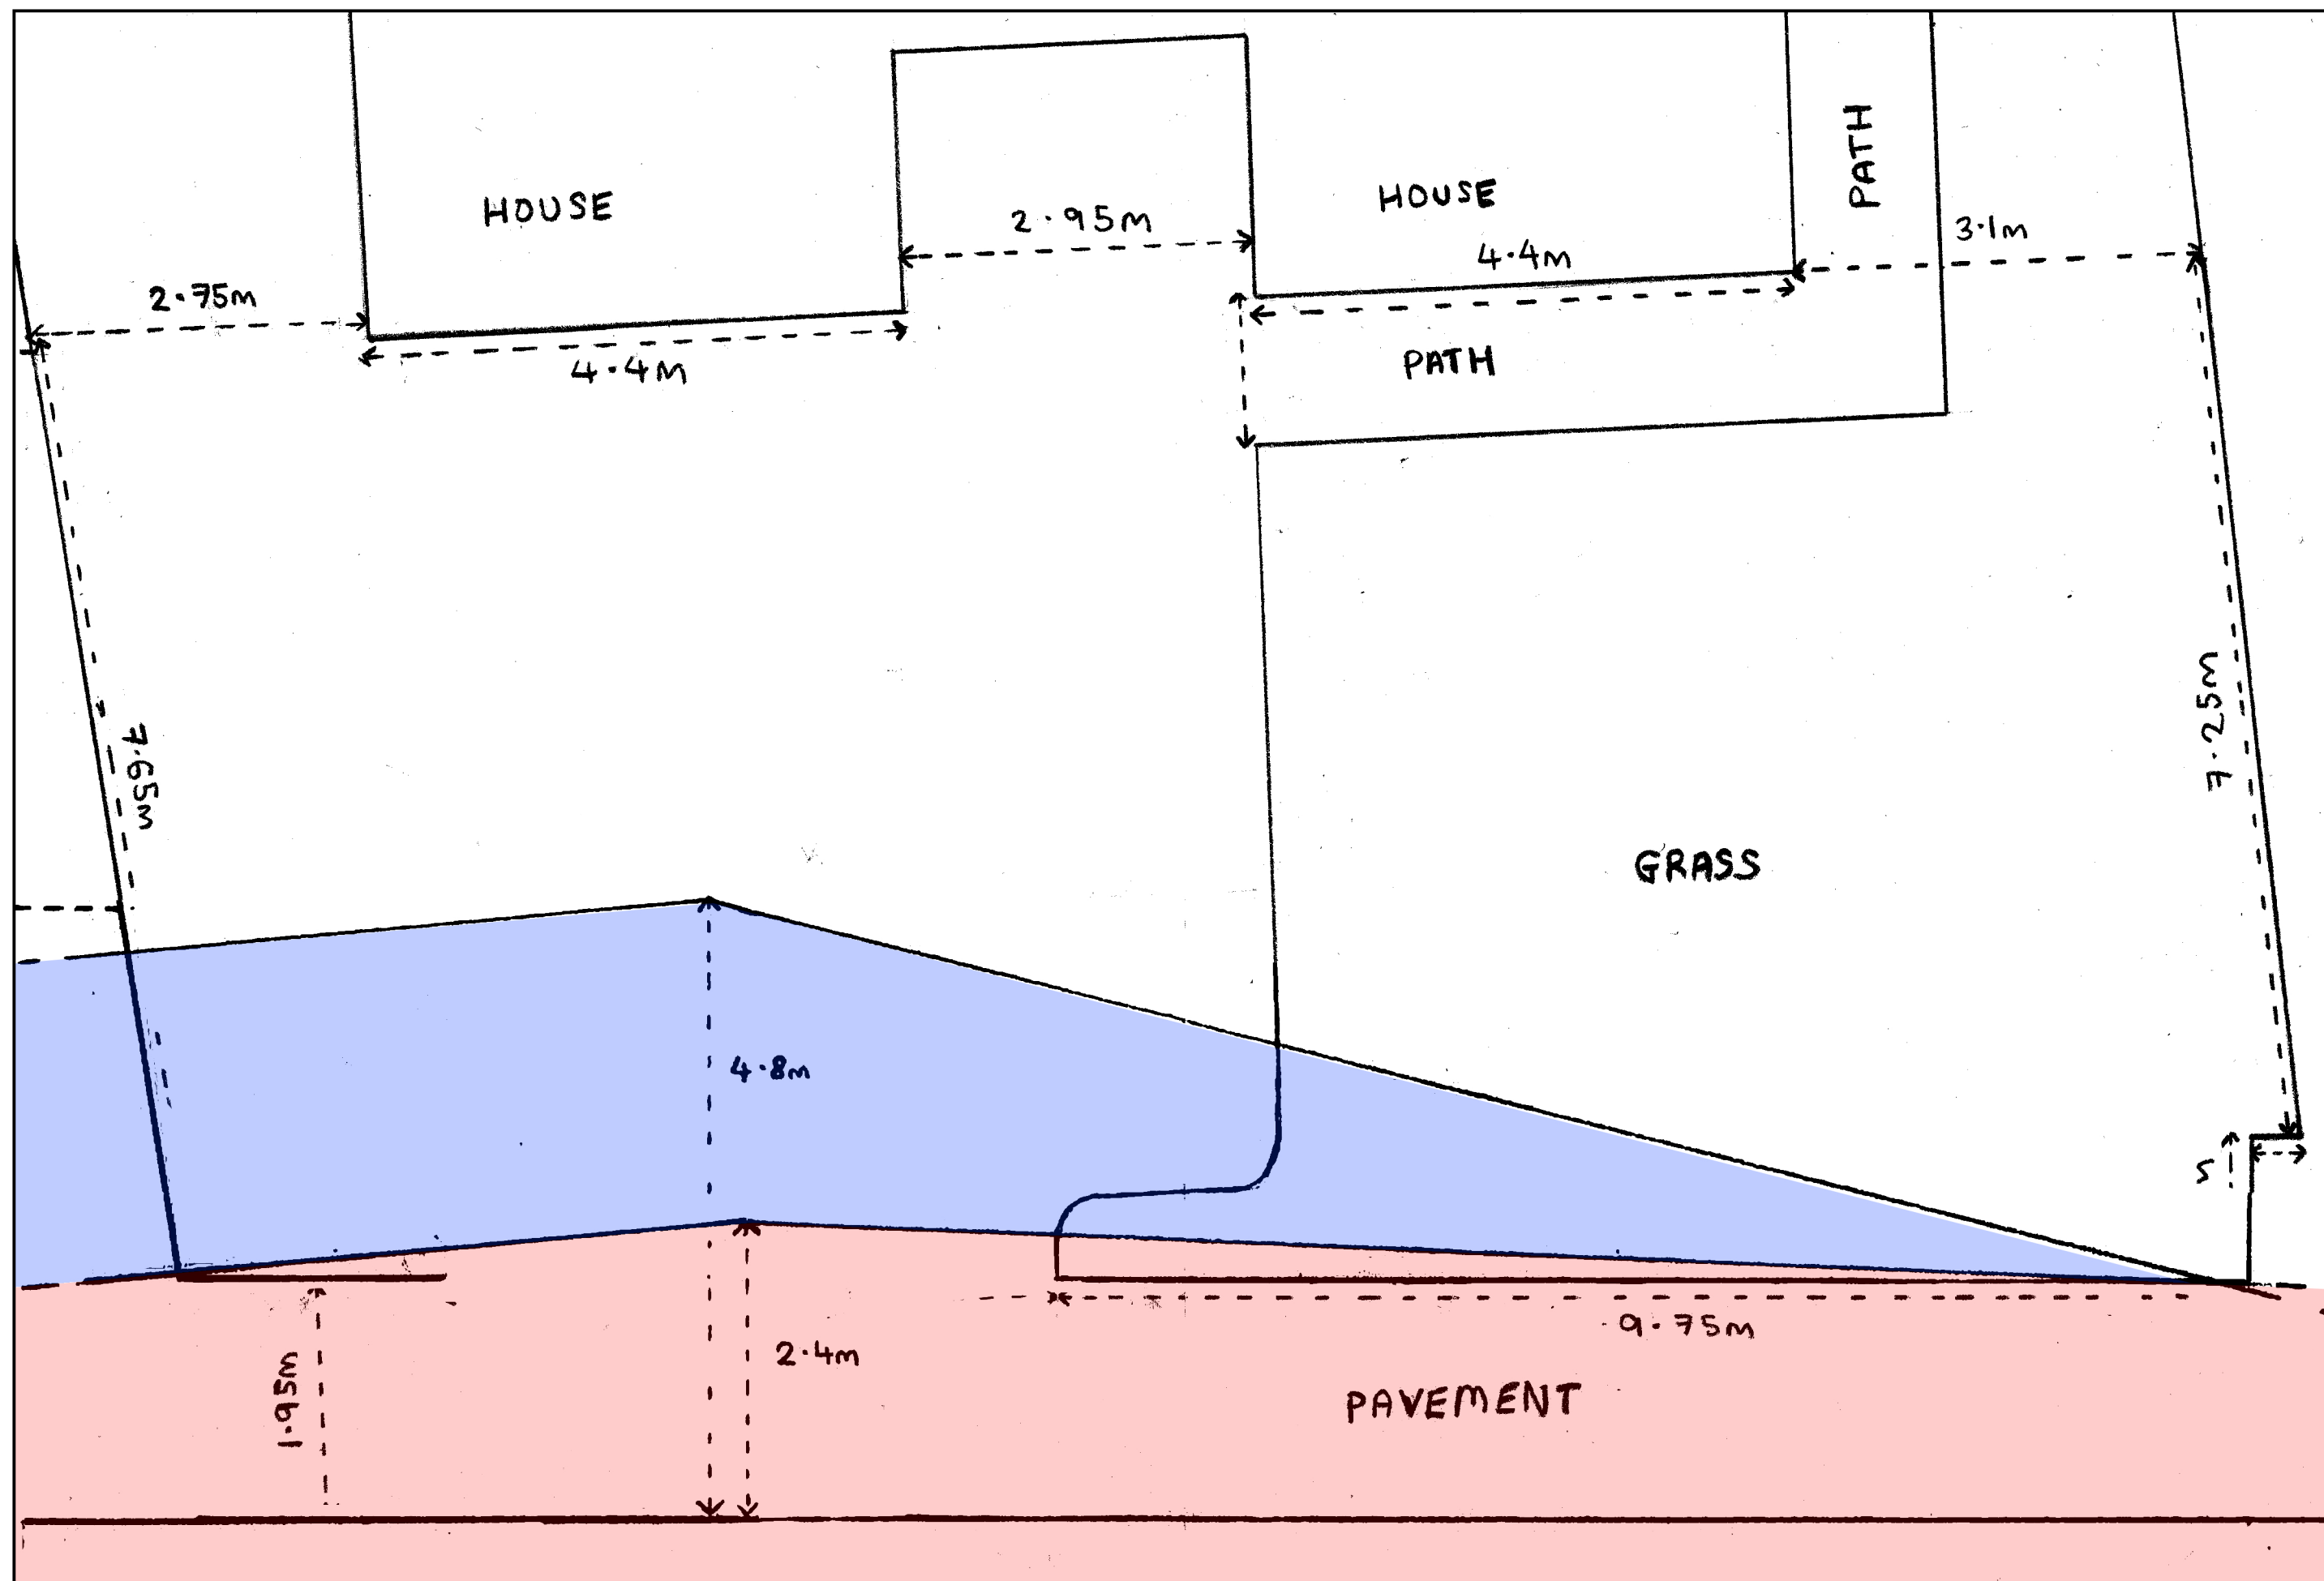

N

1:50

Site plan (Pedestrian splays)
6 Commercial Road, Rhydyfro, Swansea SA84SL