



Driveway gradient 1:25 scale

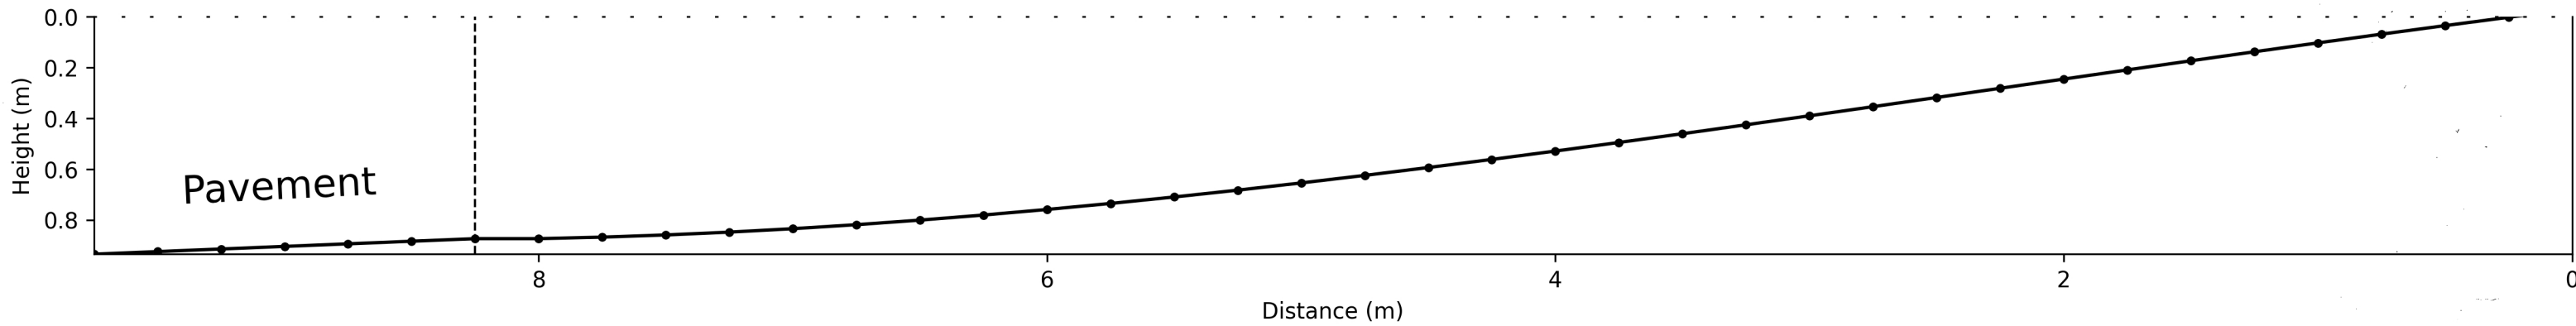

Material use if paved

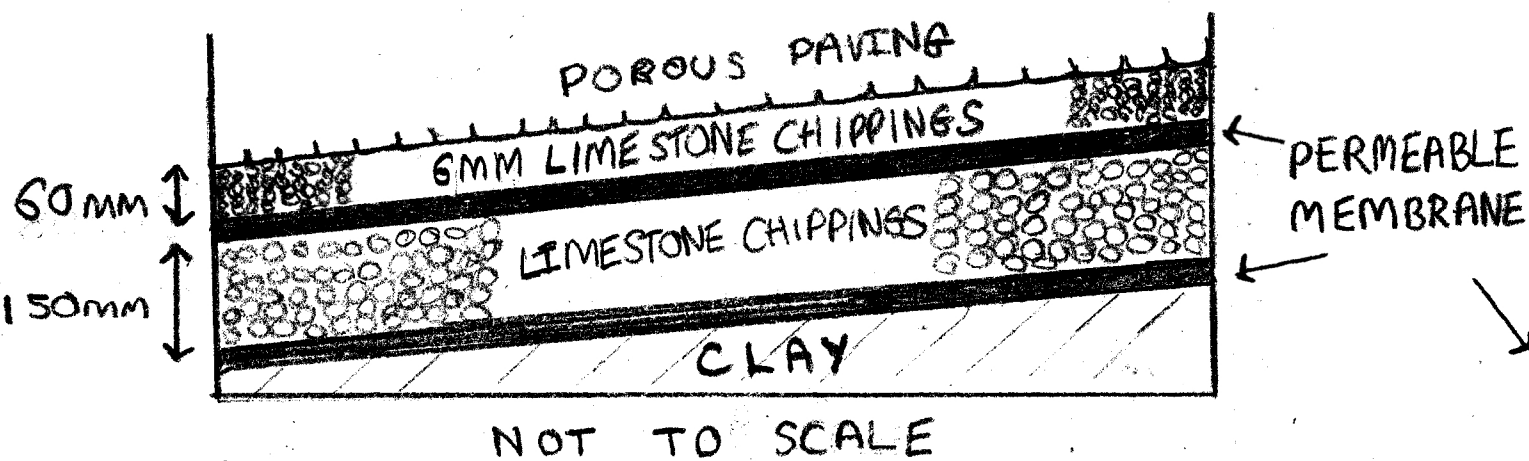

Material use if tarmacked

