

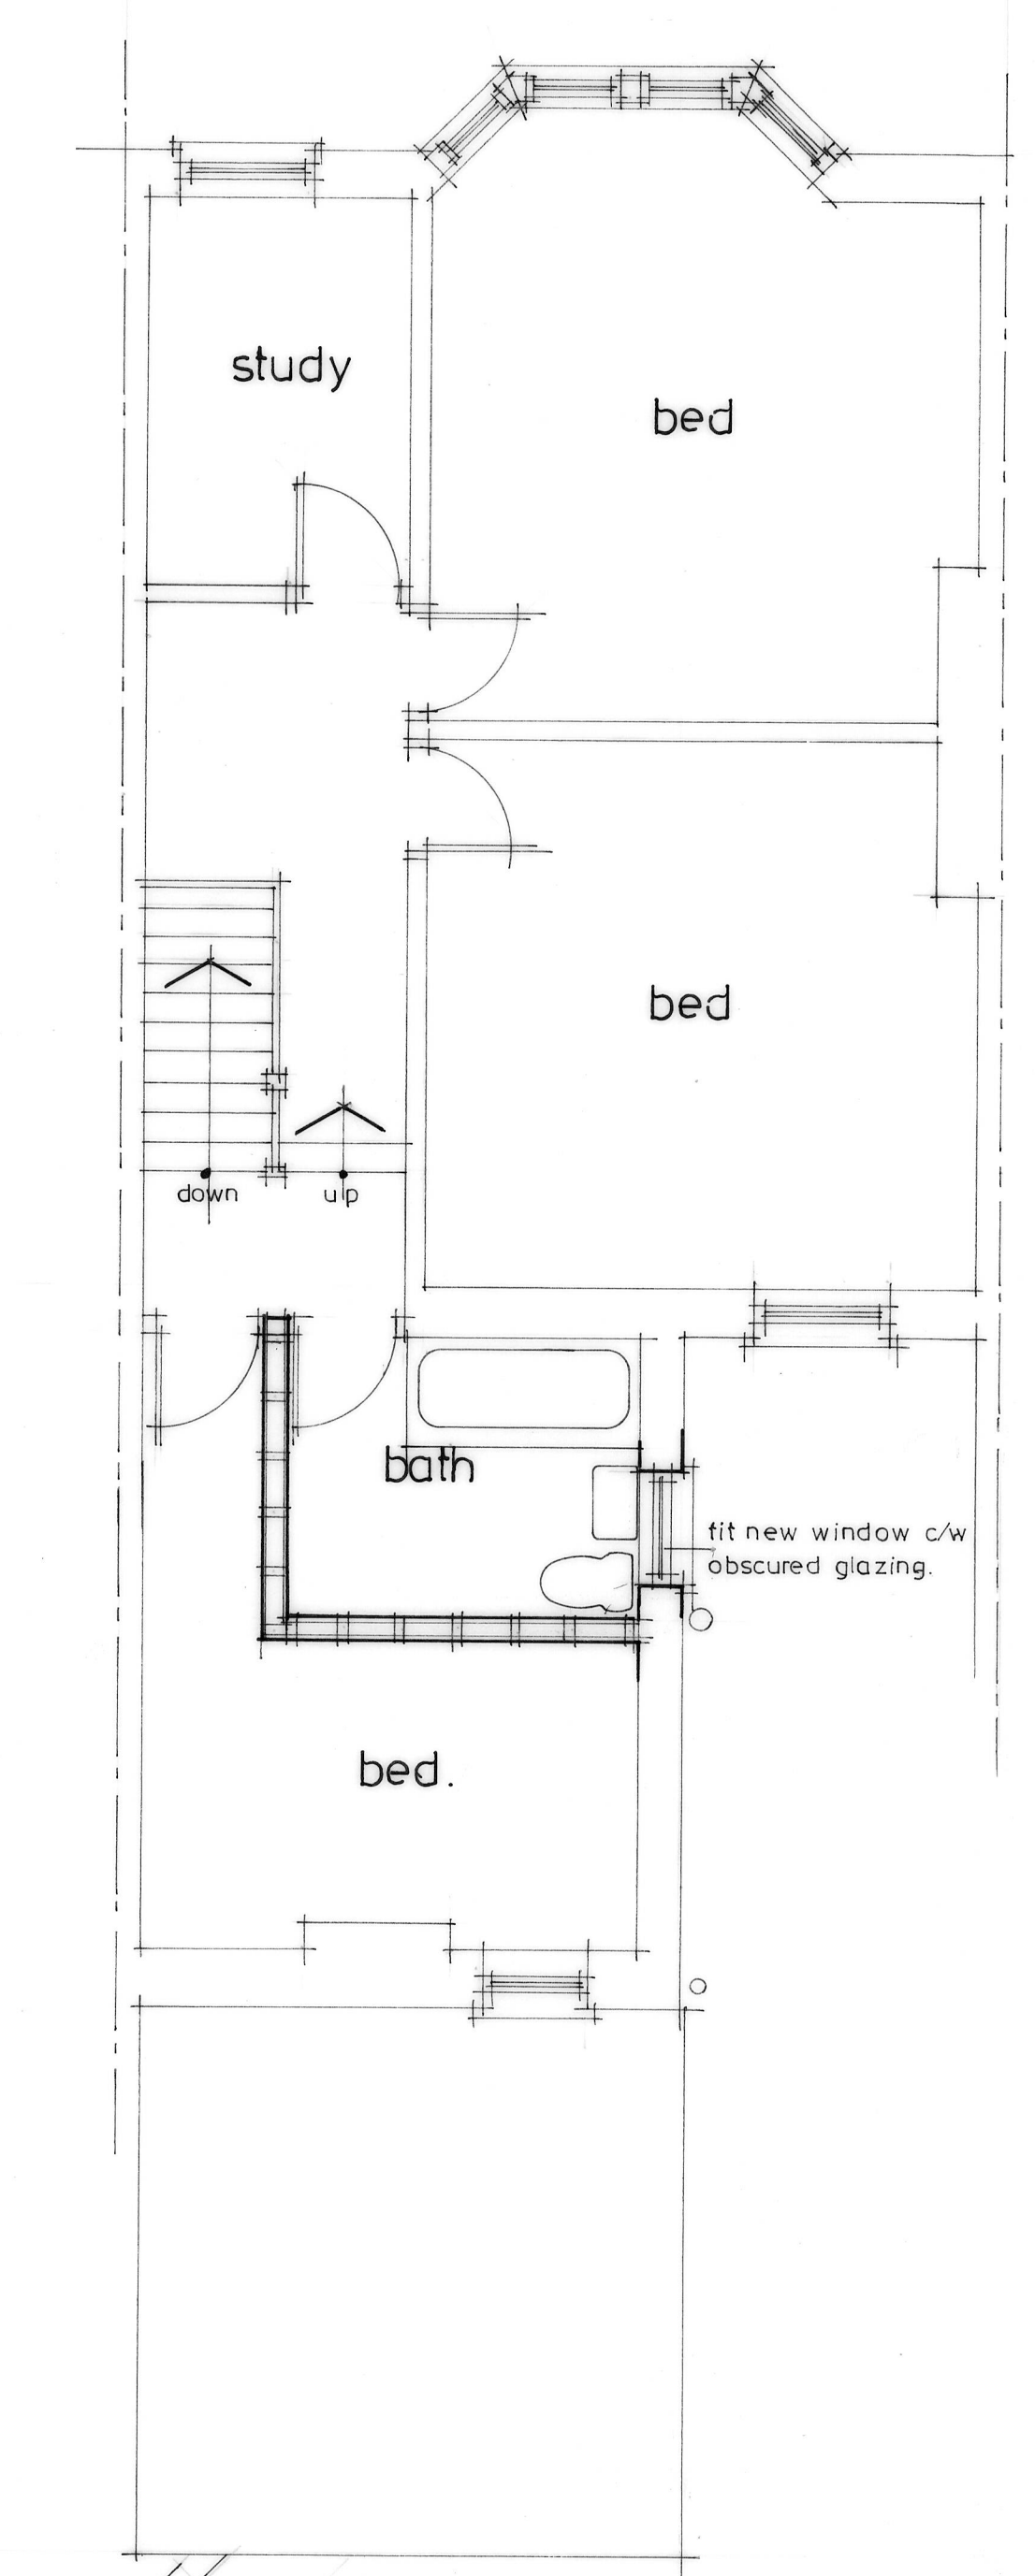
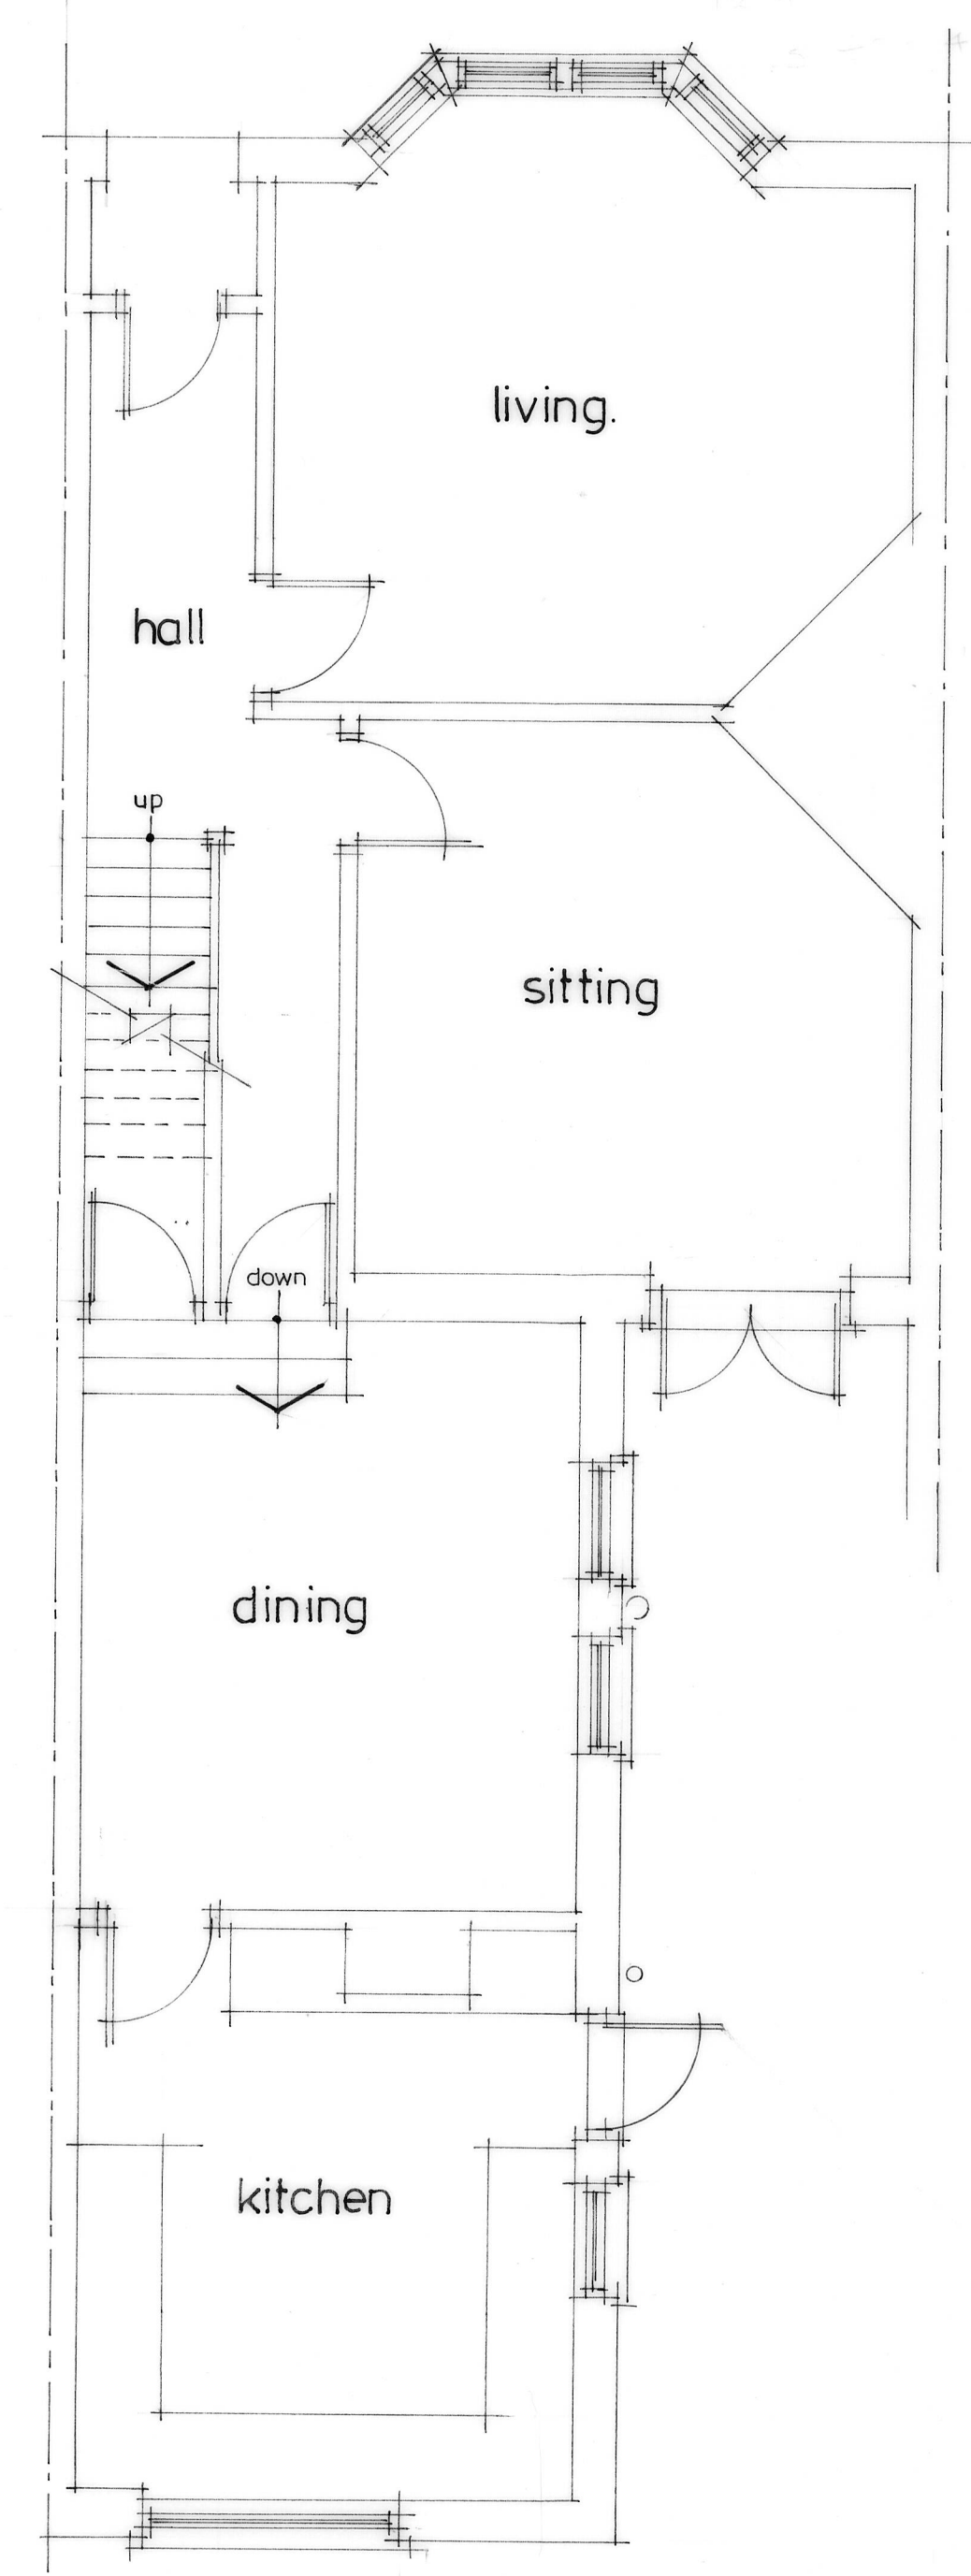
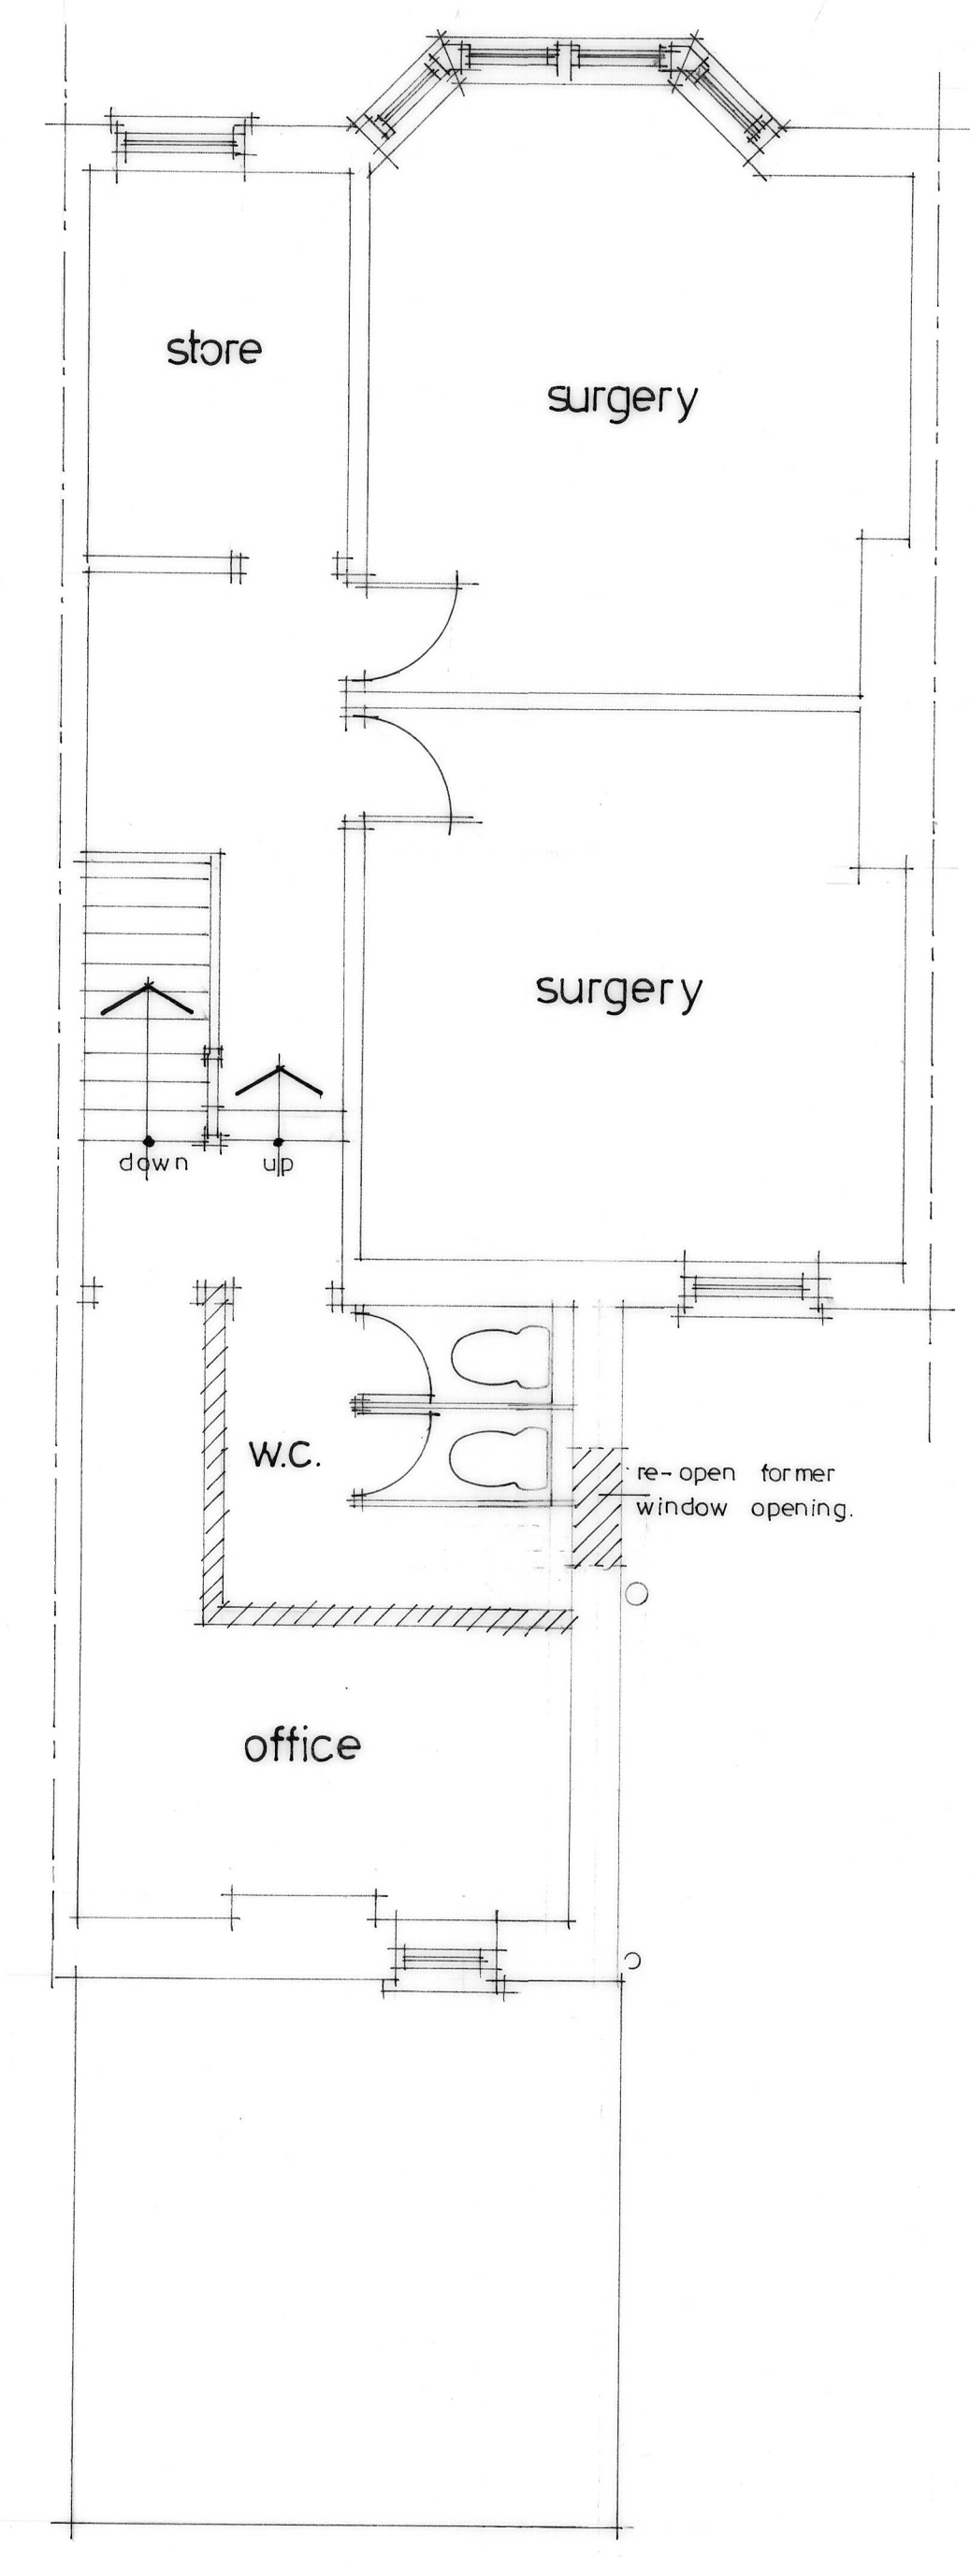



10.6

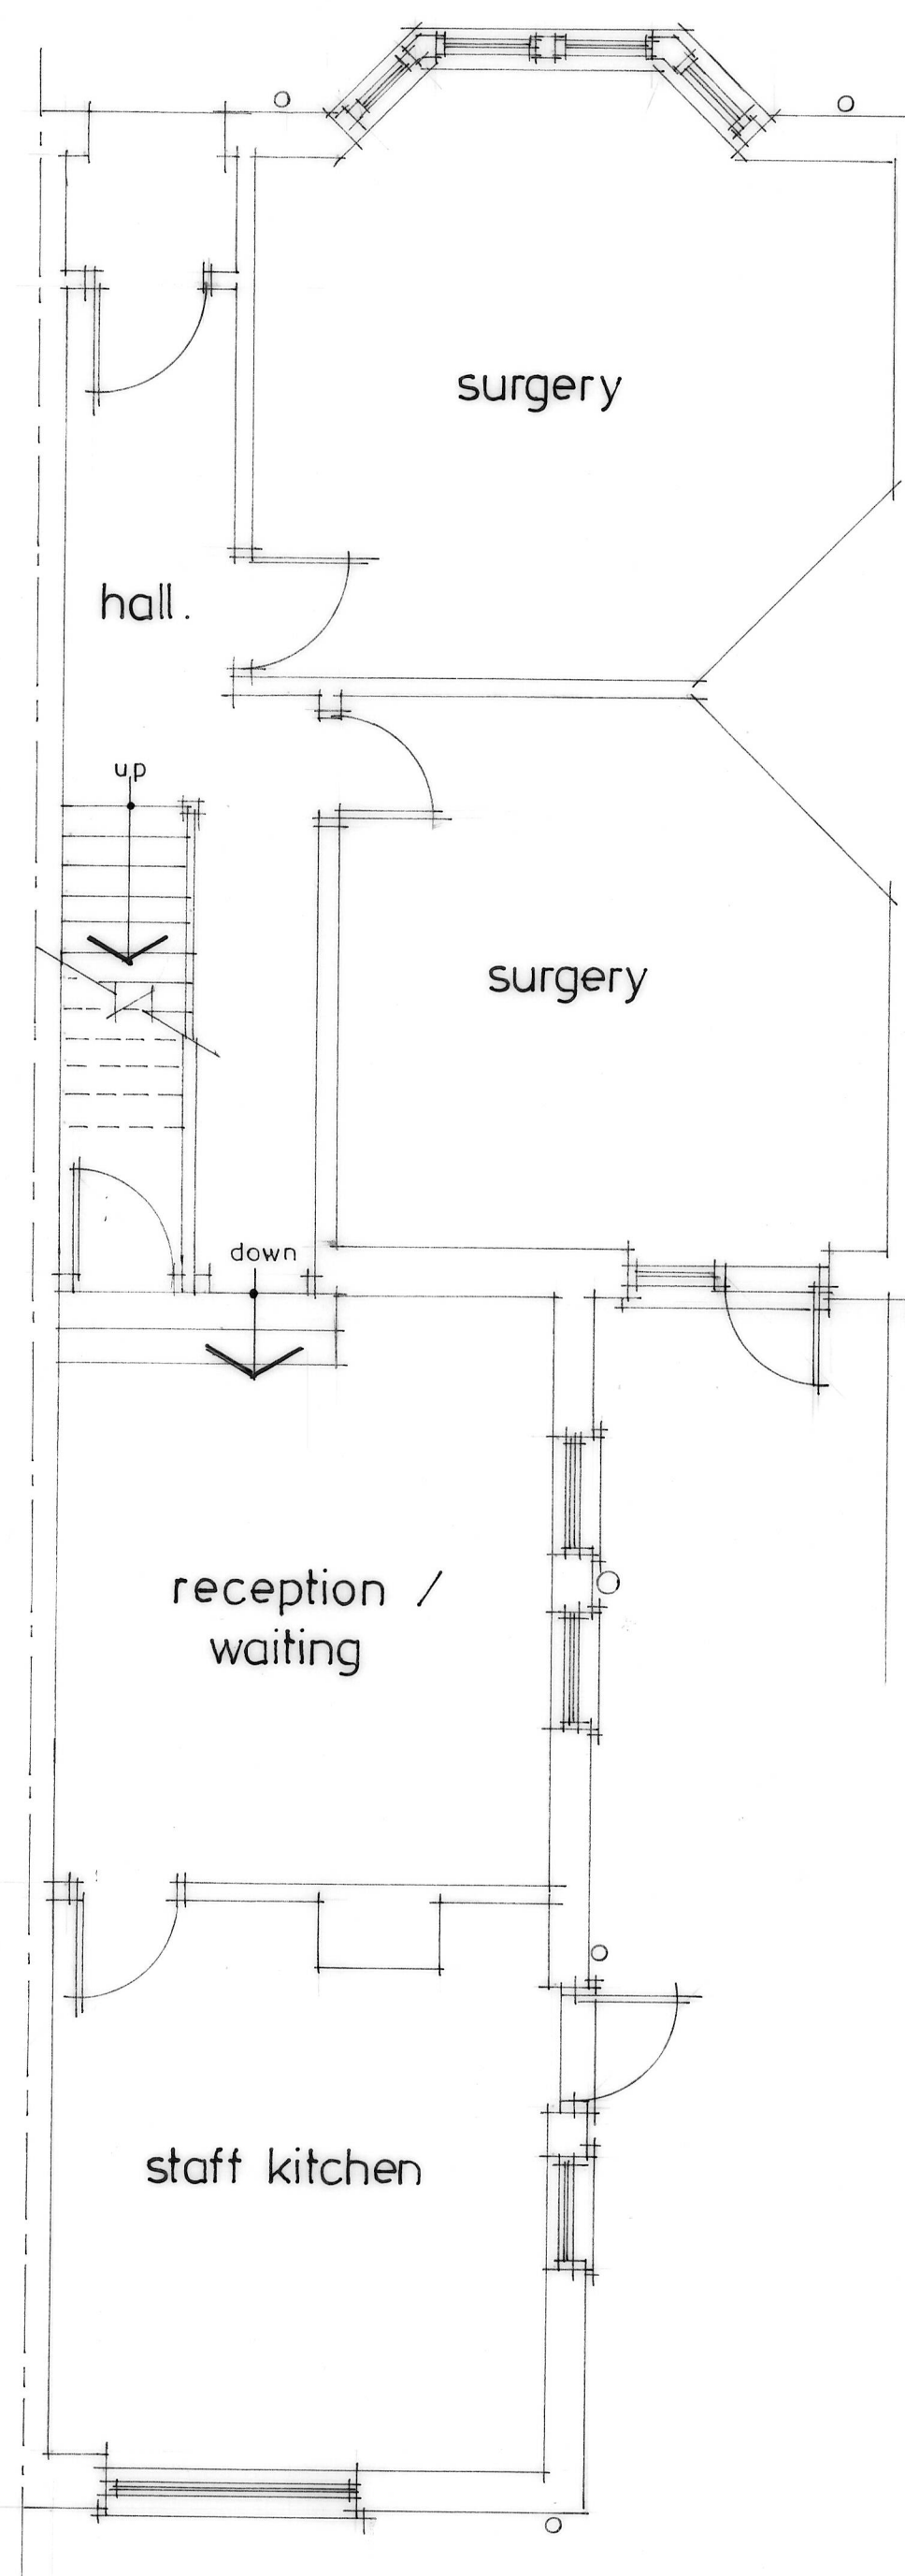


elevations. 1:100

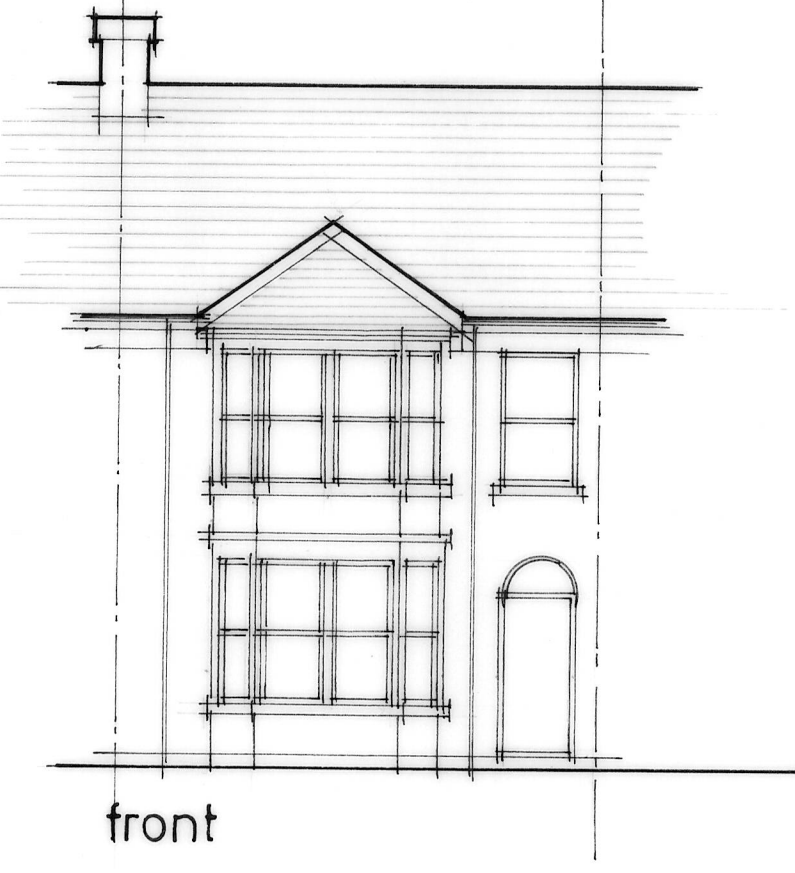


front

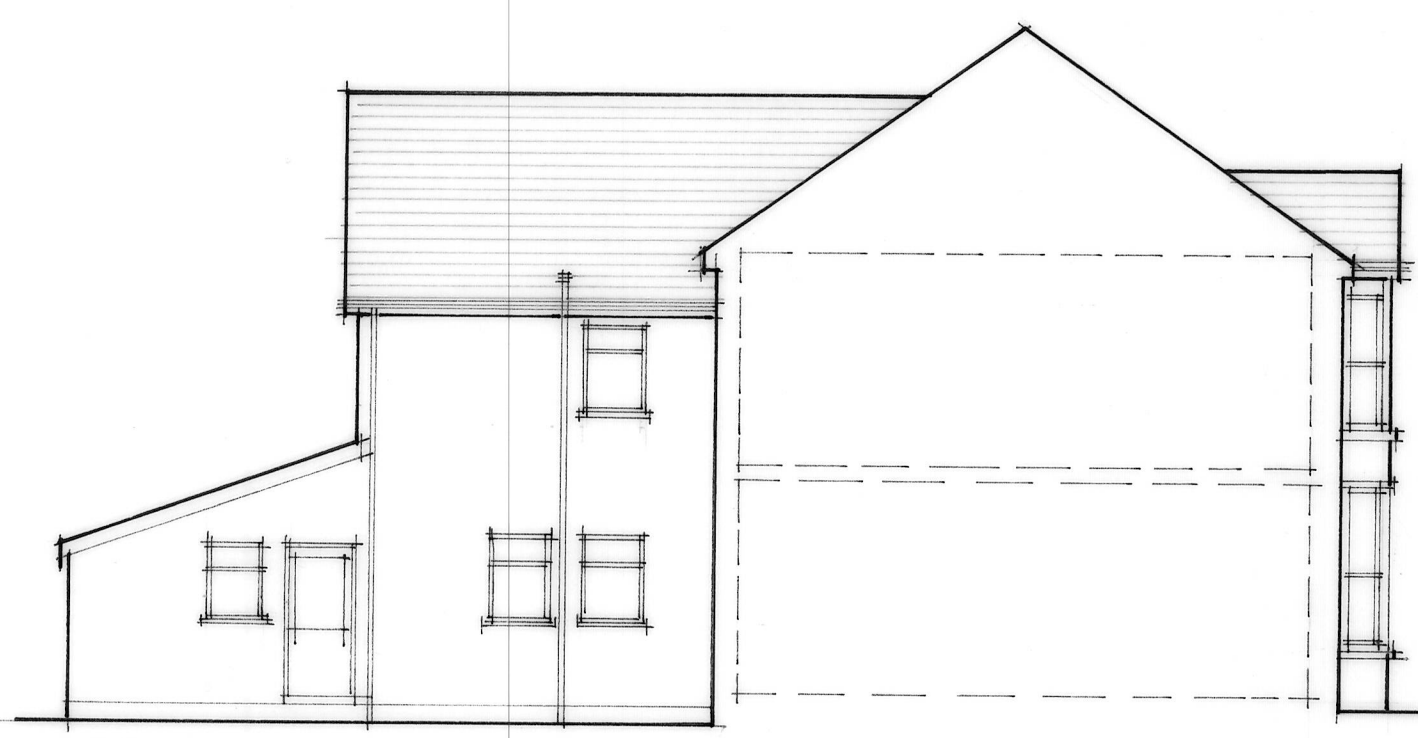

side

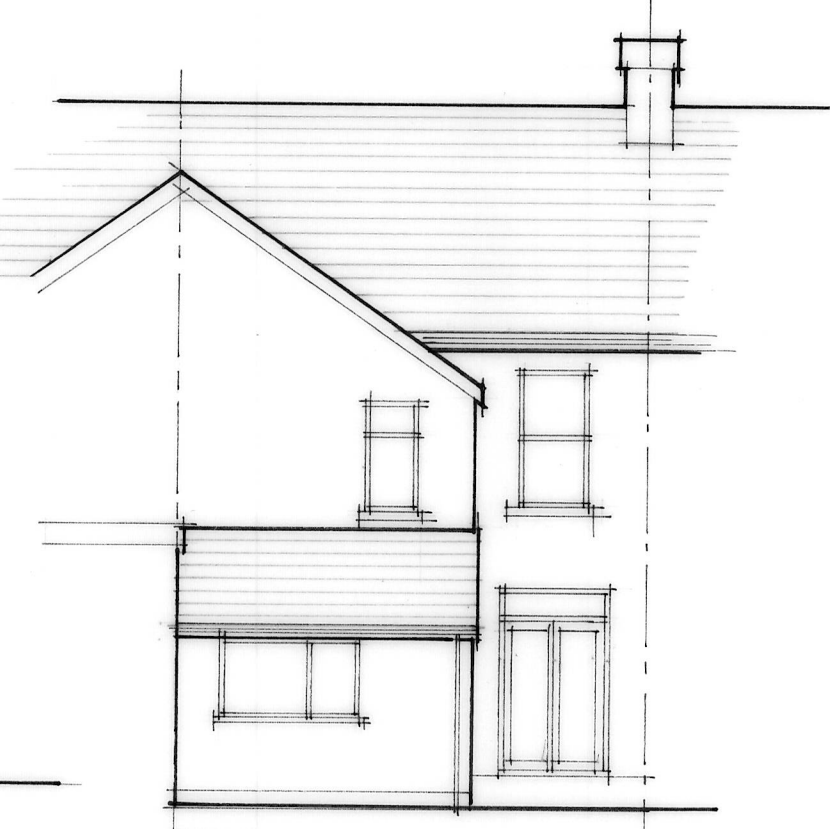

rear

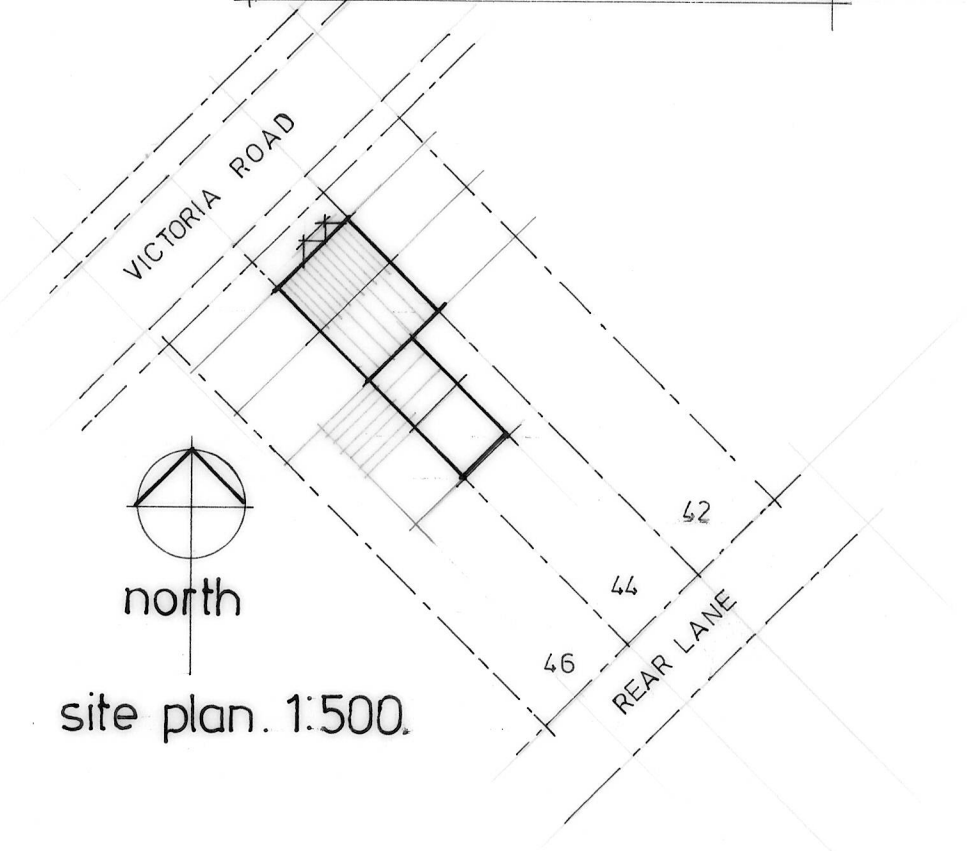

PROPOSED CHANGE OF USE FROM DENTAL SURGERY BACK INTO RESIDENTIAL DWELLING AT:-
44 VICTORIA ROAD, PORT TALBOT, SA12 6AD FOR:-
MR. LOUIE FLOWER.