
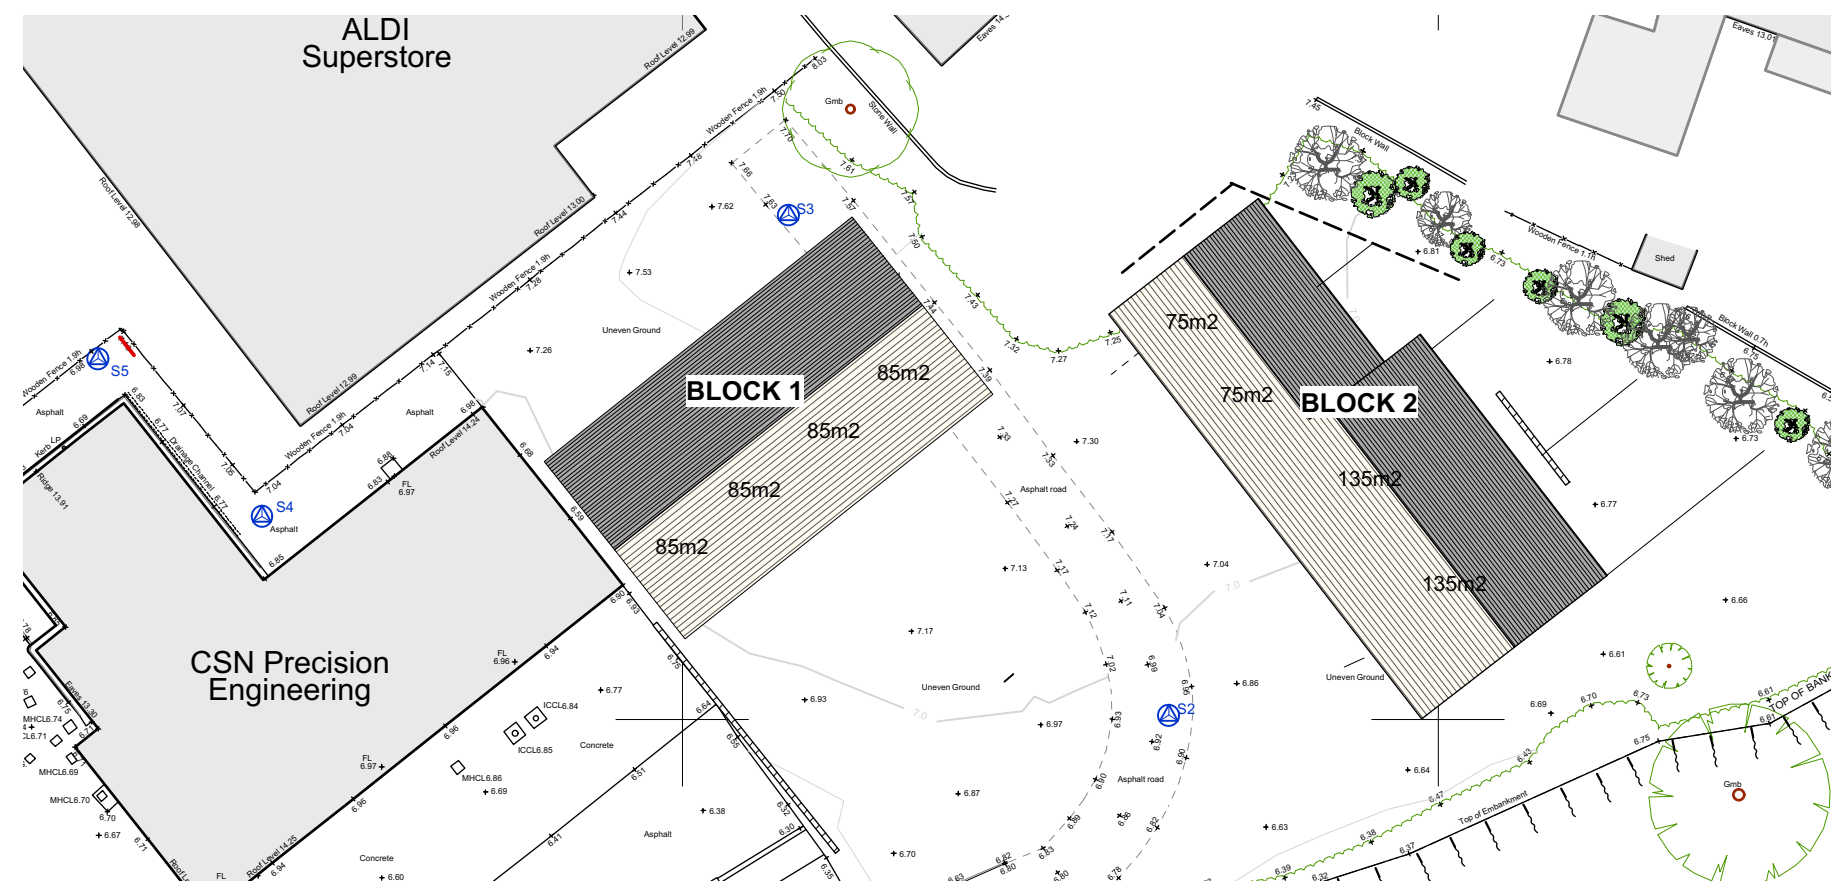
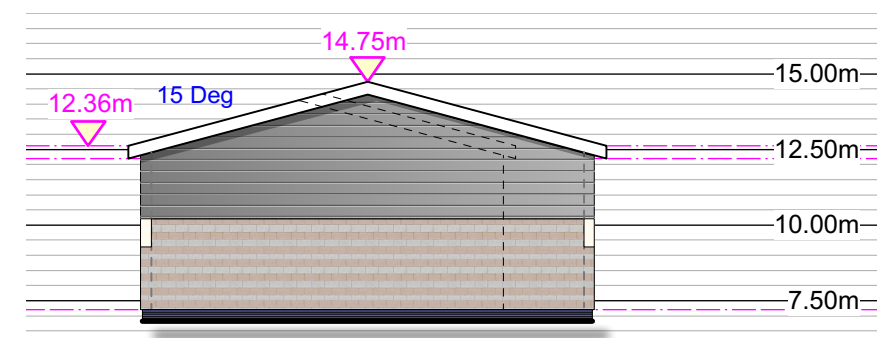
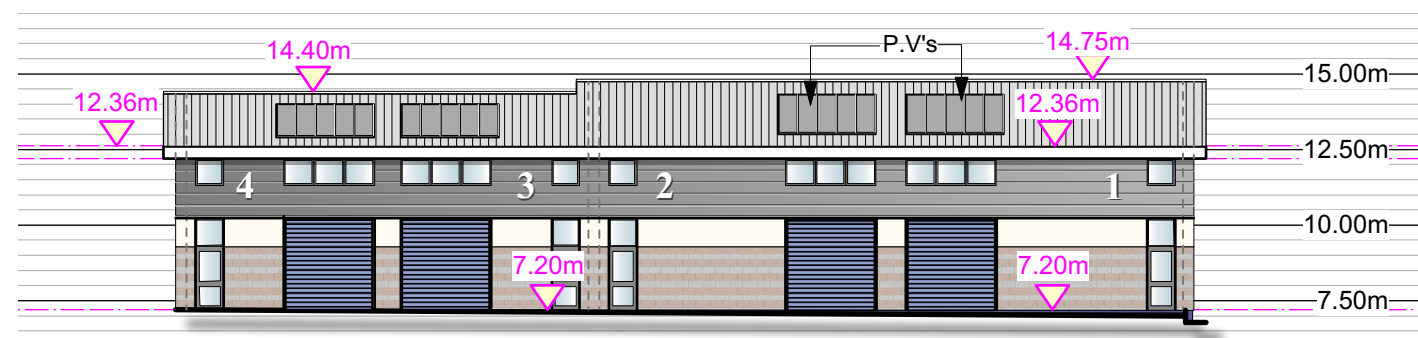
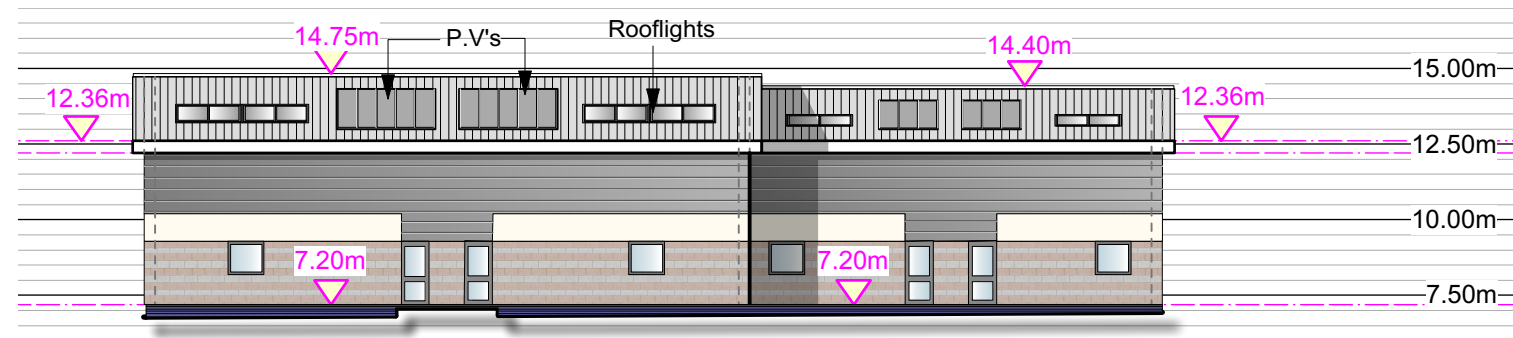


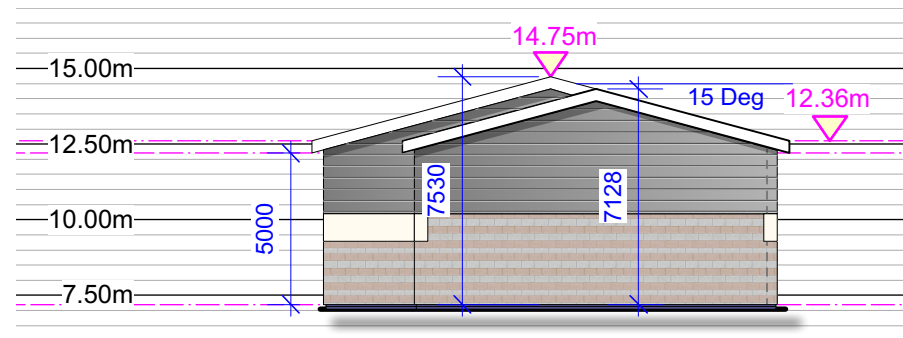

Proposed Plan of Units 1:500 @ A3

Planning

Drg No 04A

Notes

Where dimensions are not given, drawings should not be scaled, and in the event of any dimensional conflict, the matter must be referred to Thorpe Building Consultancy Ltd for clarification.

The Contractor must also refer to any separate Thorpe Building Consultancy Ltd specification document to be read in conjunction with this drawing.

Revisions



Client

RwP Properties

Project	
---------	--

CSN Engineering Site,
Neath

Drawing

Planning Block 2 Elevations

JobNo.		DWGNo.	
PLANNING		04A	
Scale	Date	Drawn	Checked
1:250 & 1:500 @ A3	March 2026	ABN	ST