

Notes

Where dimensions are not given, drawings should not be scaled, and in the event of any dimensional conflict, the matter must be referred to Thorpe Building Consultancy Ltd for clarification.

The Contractor must also refer to any separate Thorpe Building Consultancy Ltd specification document to be read in conjunction with this drawing.

Revisions



**THORPE**
BUILDING CONSULTANCY
www.thorpebc.co.uk

Client
RwP Properties

Project
CSN Engineering Site, Neath

Drawing
Site Location Plan

Job No.		DWG No.	
Planning		100	
Scale	Date	Drawn	Checked
1:1250 @ A4	March 2026	ABN	ST

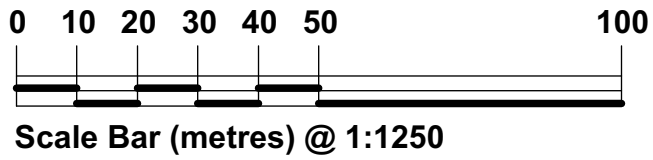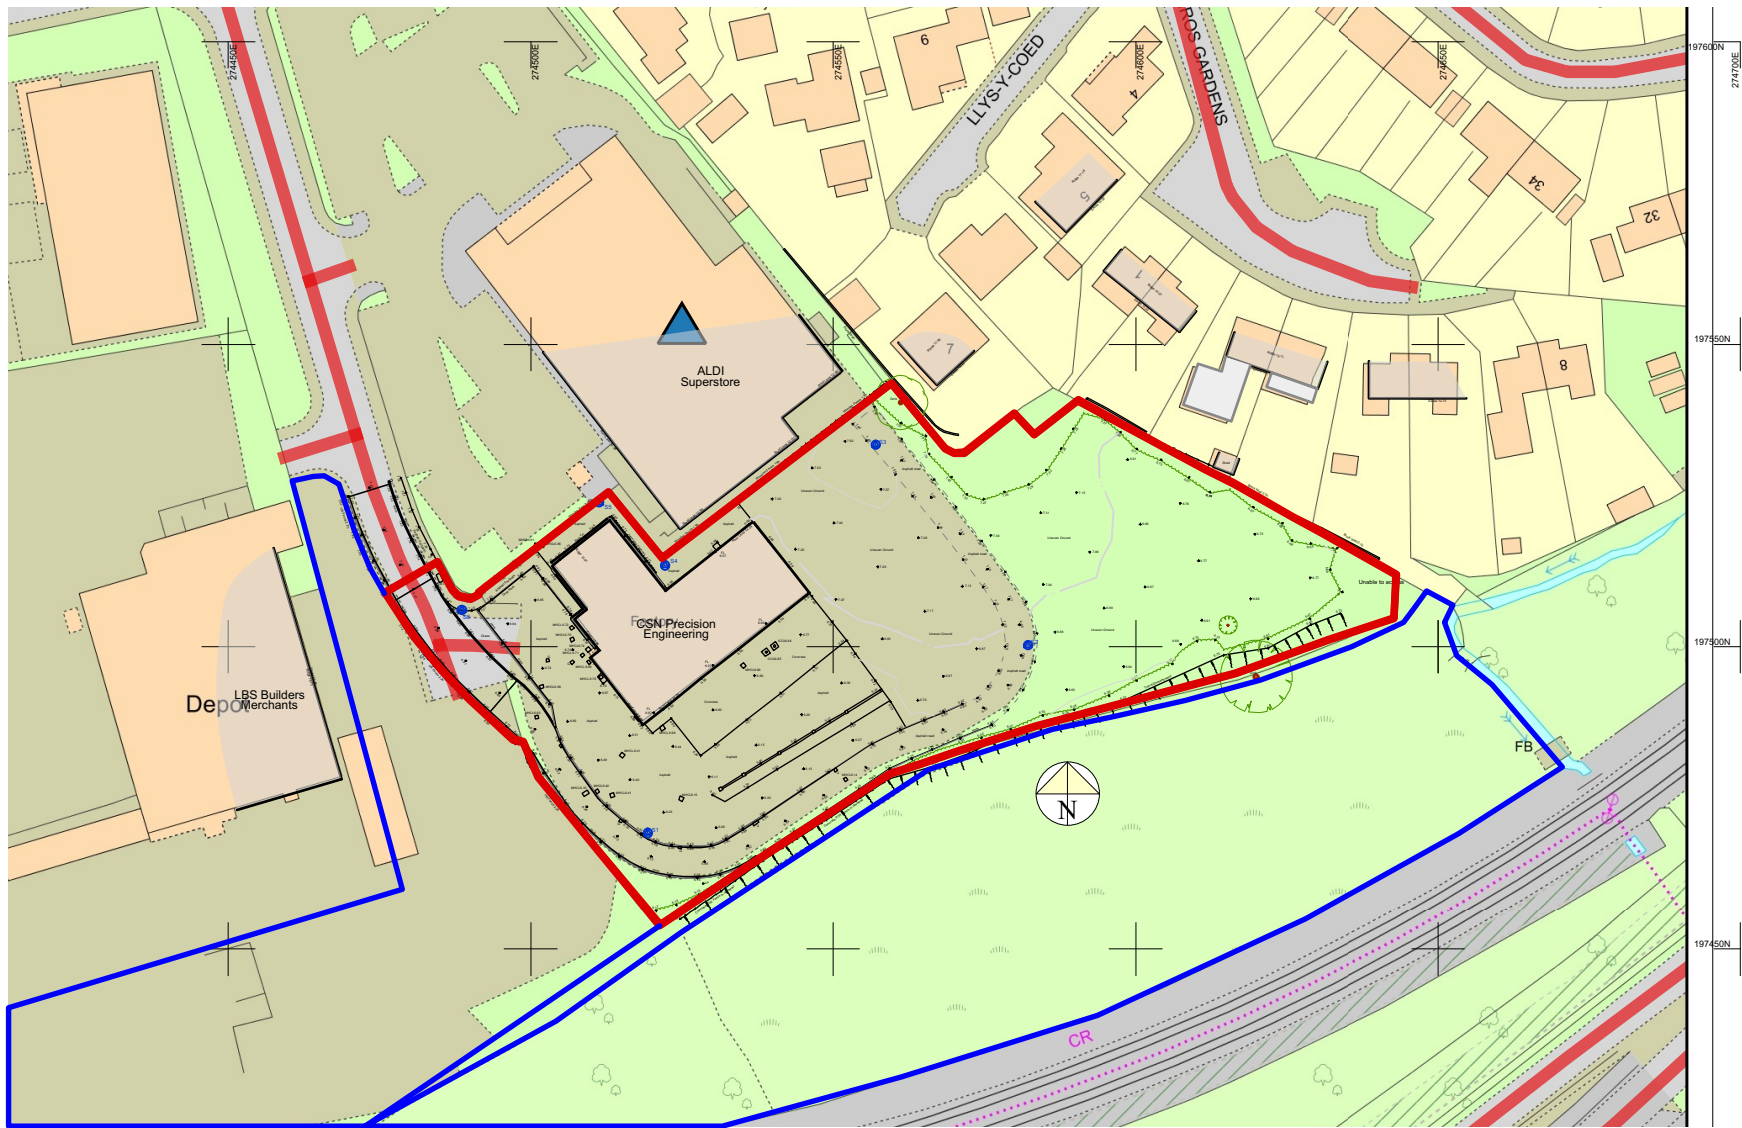

Planning
Drg No 100