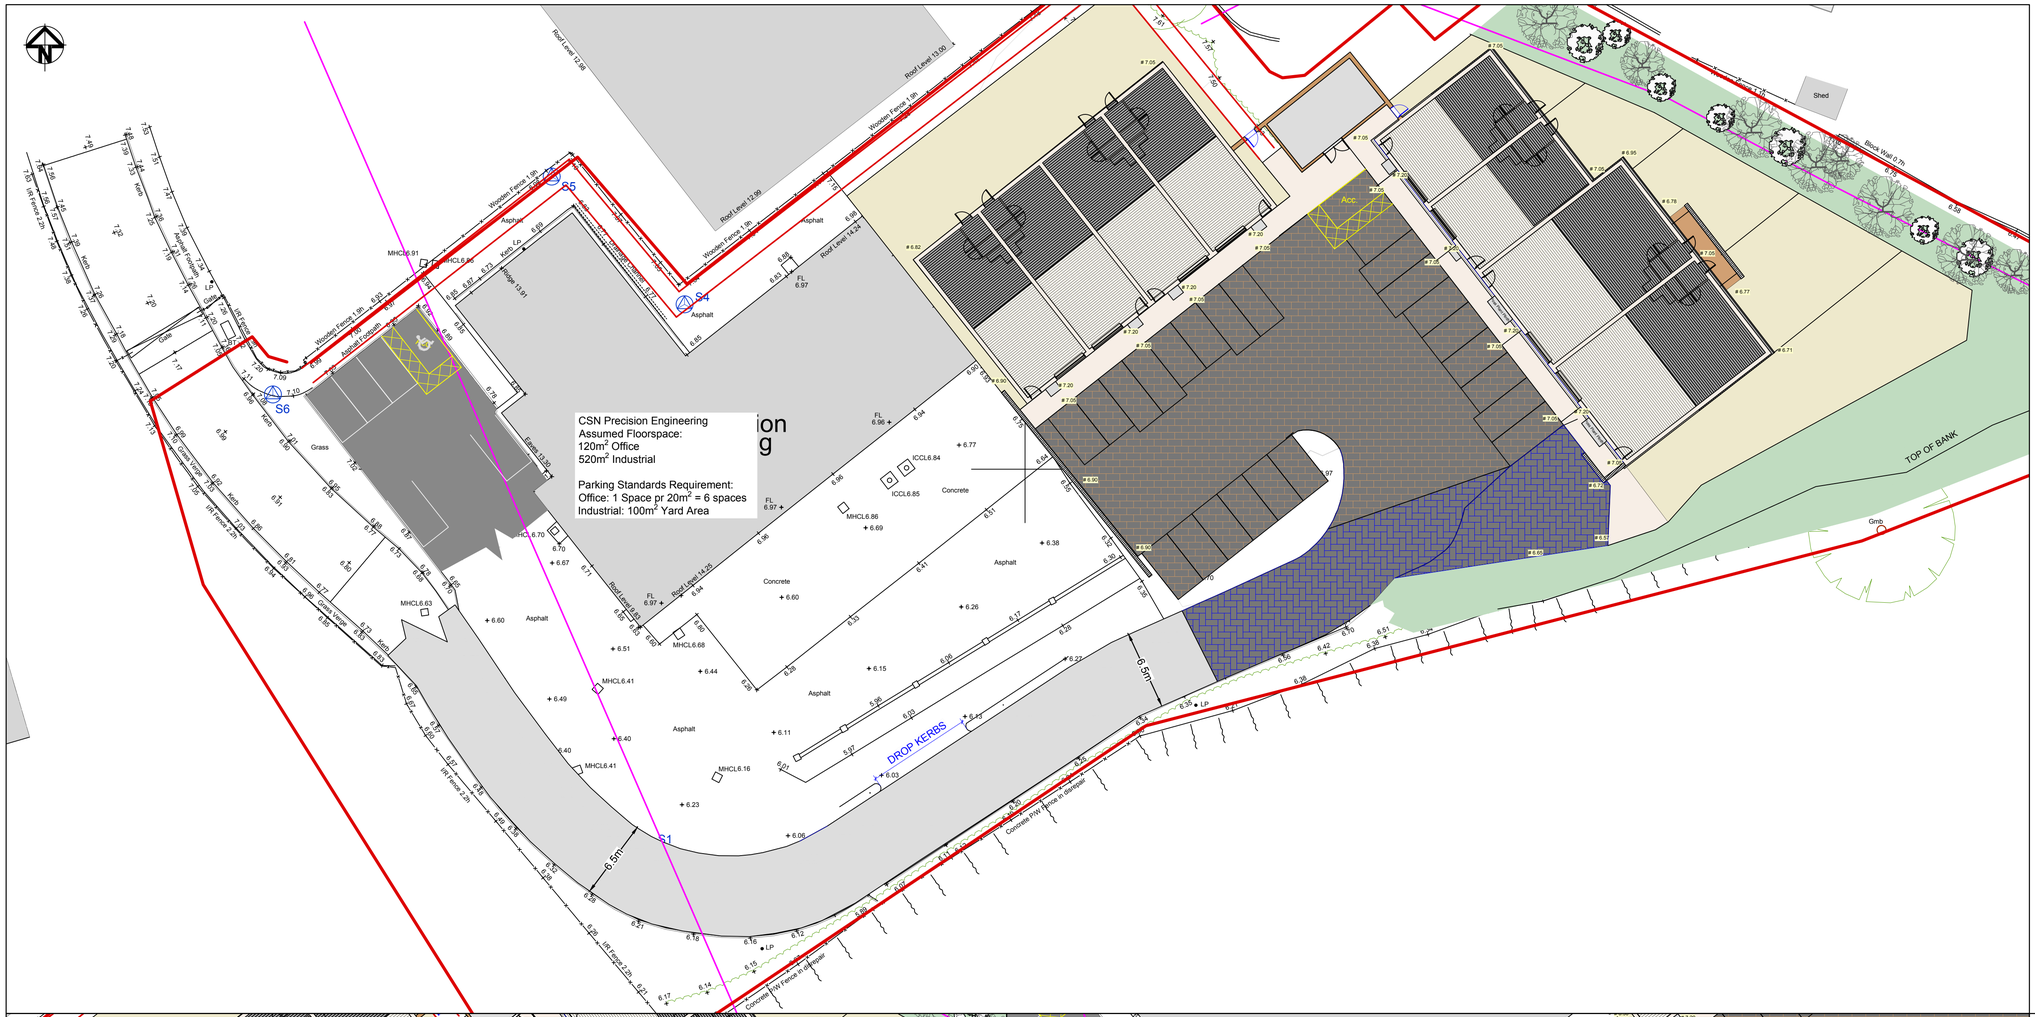

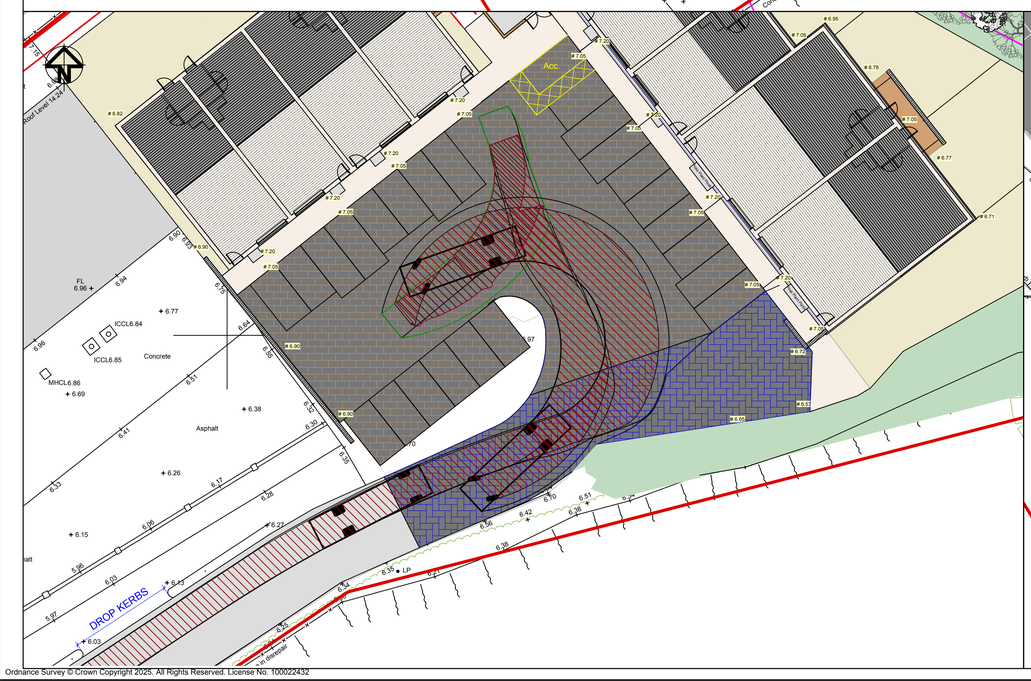

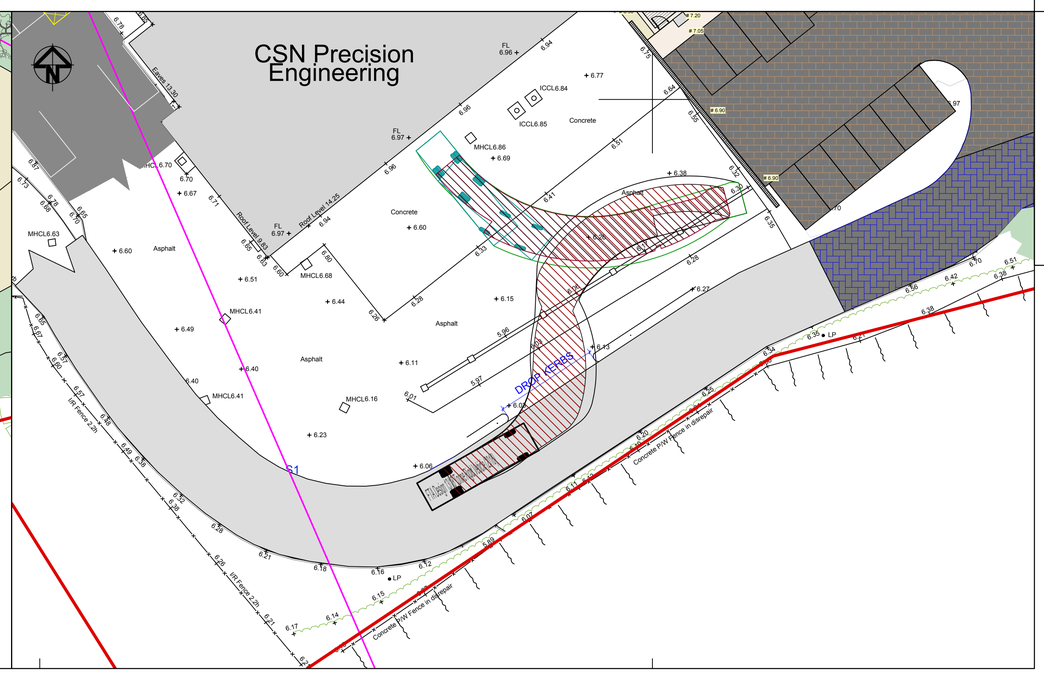

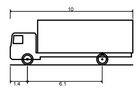

FTA Design 13/18 Tonne Rigid Vehicle (2016)

Overall Length	10.000m
Overall Width	2.550m
Overall Body Height	3.645m
Min Body Ground Clearance	0.440m
Track Width	2.470m
Lock to lock time	3.00s
Kerb to Kerb Turning Radius	11.000m

C	Revised Layout	24-03-26
B	6.5m Access Road	18-03-26
A	First Issue	16-03-26

acstro
Unit 19, Yr Hen Farchnad,
Carmarthen Street, Llandeilo SA19 6BJ
E-mail: mail@acstro.com
www.acstro.com
Tel: 01558 824021

Project	CSN PRECISION ENGINEERING NEATH ABBEY ROAD
Drawing	SWEPT PATH ANALYSIS
Drawing No.	1913-ACS-XX-ZZ-DR-T-002-C
Scale	1:250 @ A1

Ordnance Survey © Crown Copyright 2025. All Rights Reserved. License No. 100022432