



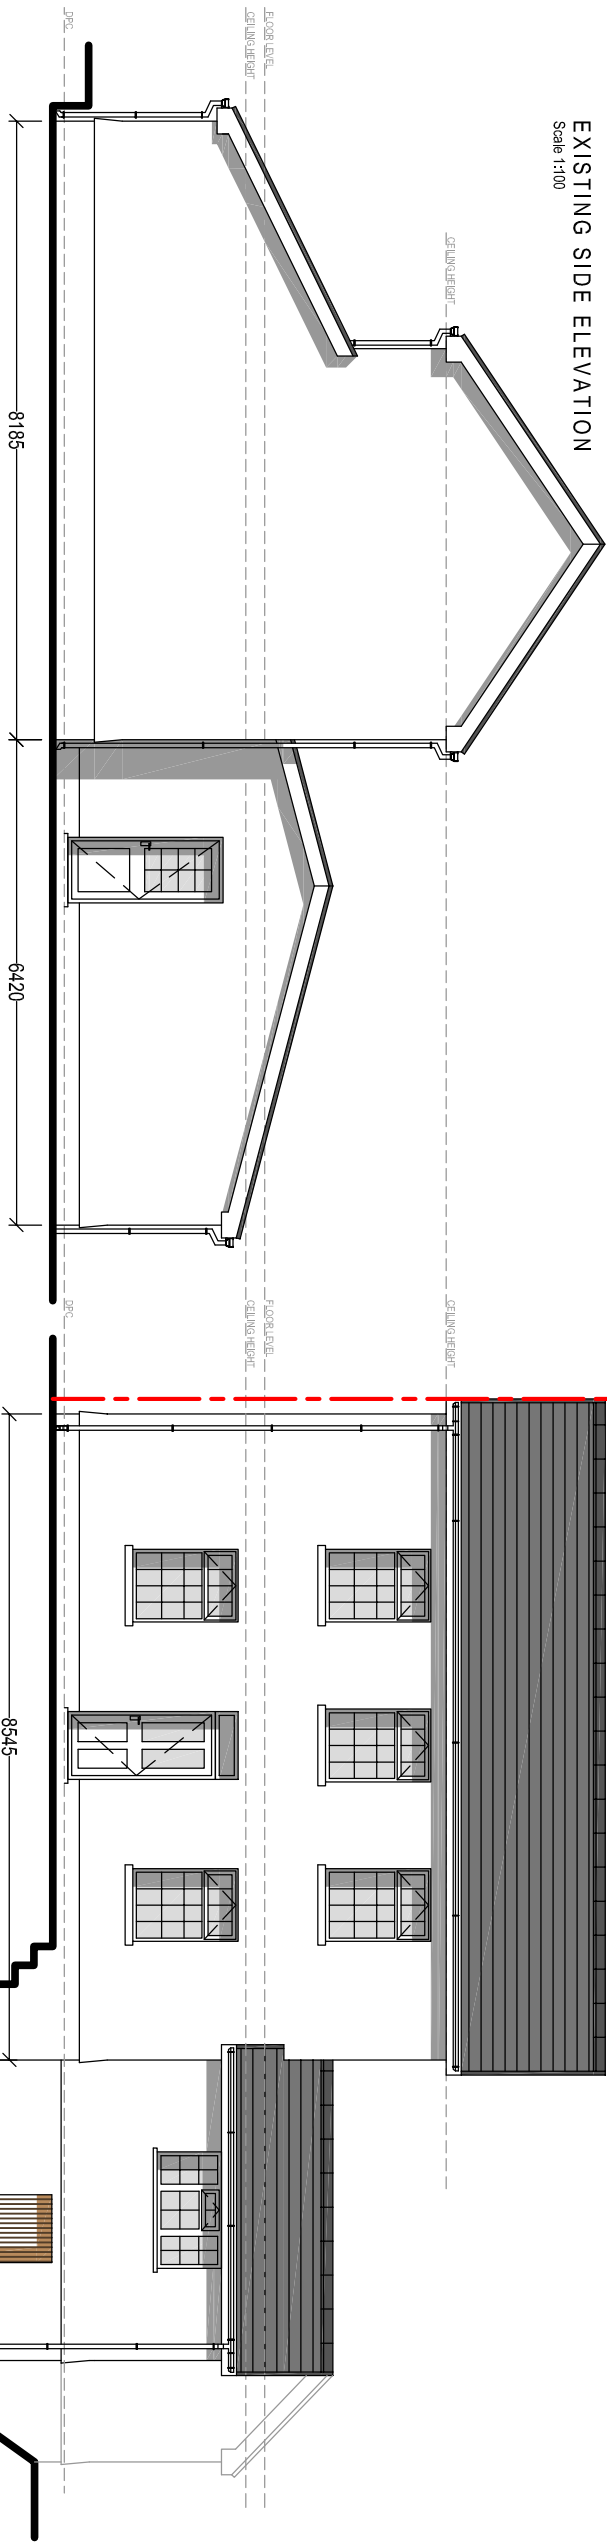

Client:		Mr & Mrs Thomas 22 Brynawel Crynant	
Project Title:		PROPOSED FIRST FLOOR SIDE & REAR EXTENSIONS	
General Notes:		1. Do not scale from this drawing. Take figures dimensions only. 2. Dimensions are in millimetres unless otherwise stated.	
Drawing Issue:		PLANNING	
Drawing Title:		EXISTING ELEVATIONS	
Drawing No:	CPD-003	Revision:	B
Date:	08-12-2025	Revised:	27-03-2026
Scale(s):	1:100	Paper Size:	A3

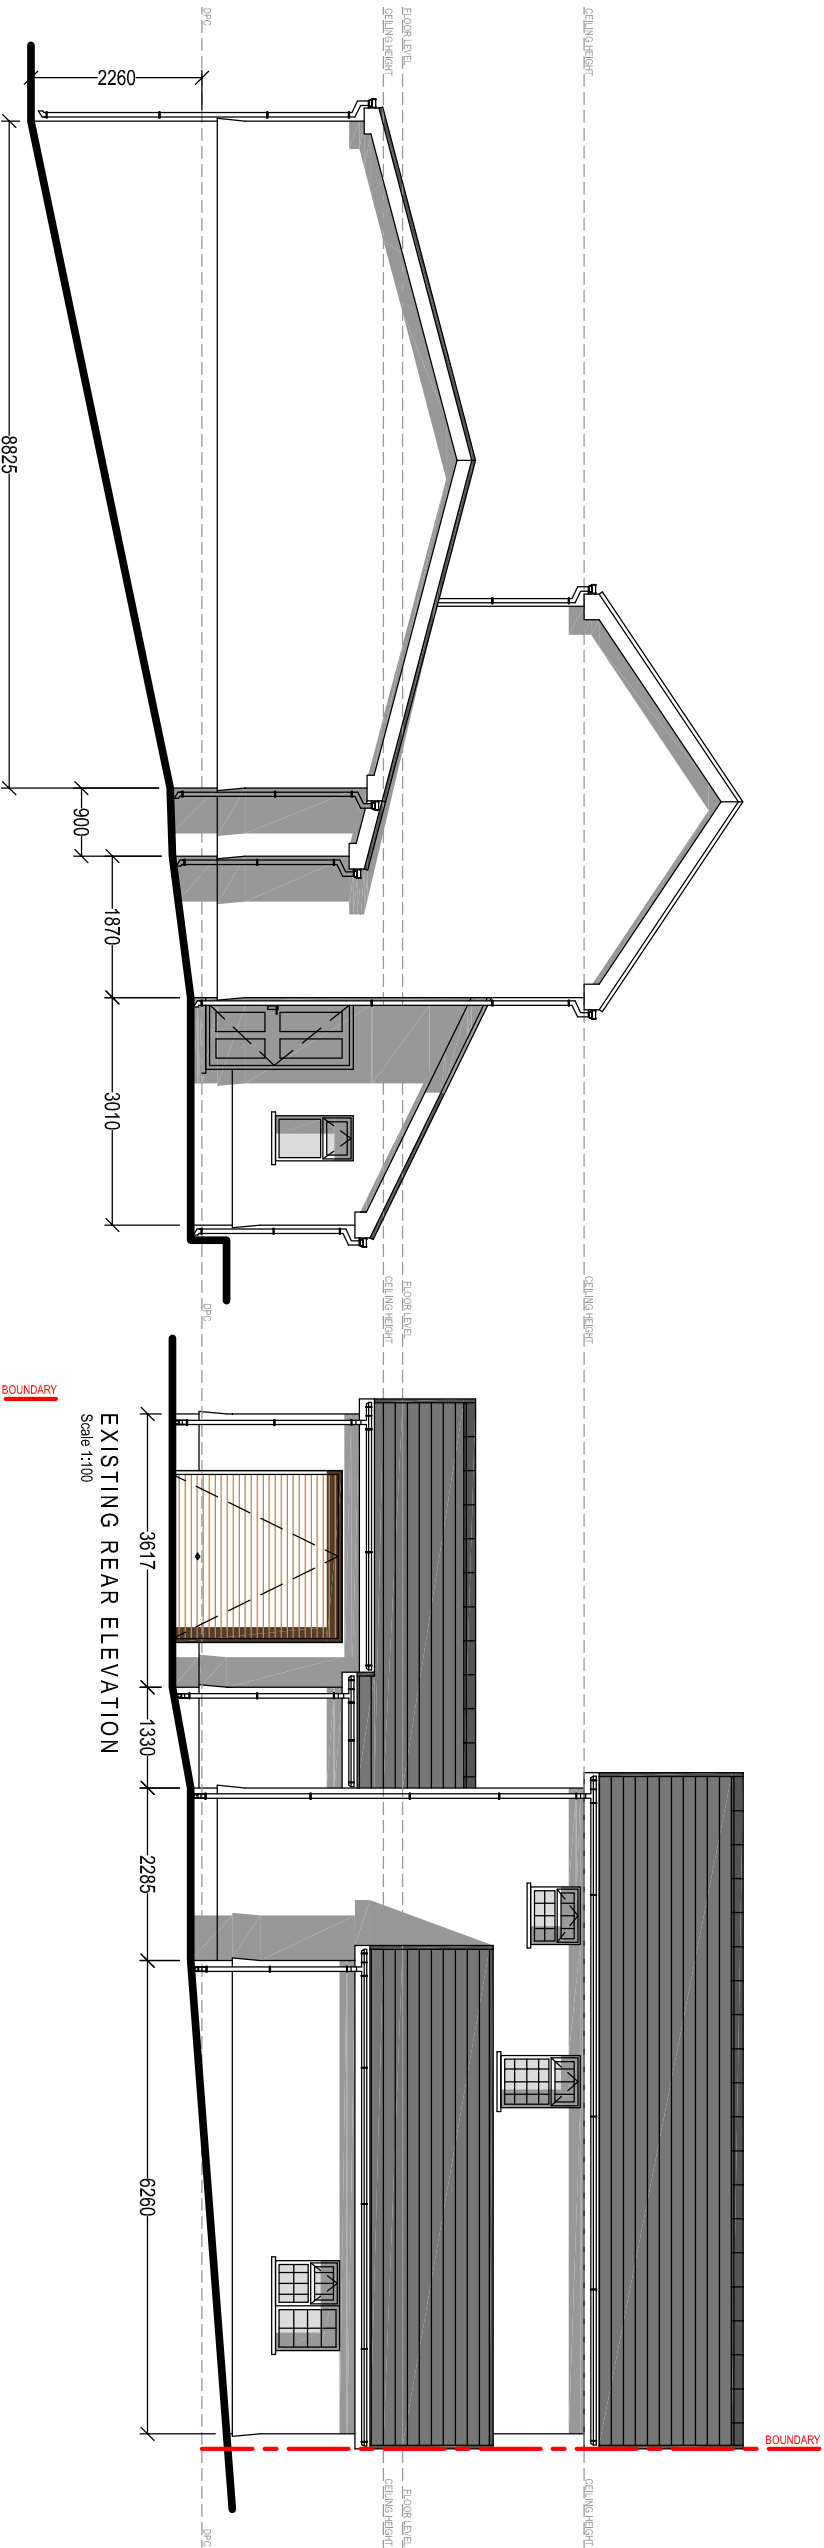

Cwm Planning & Design Ltd.
(Civil, Structural & Architectural)