





1 SECTION 1
Scale: 1:100

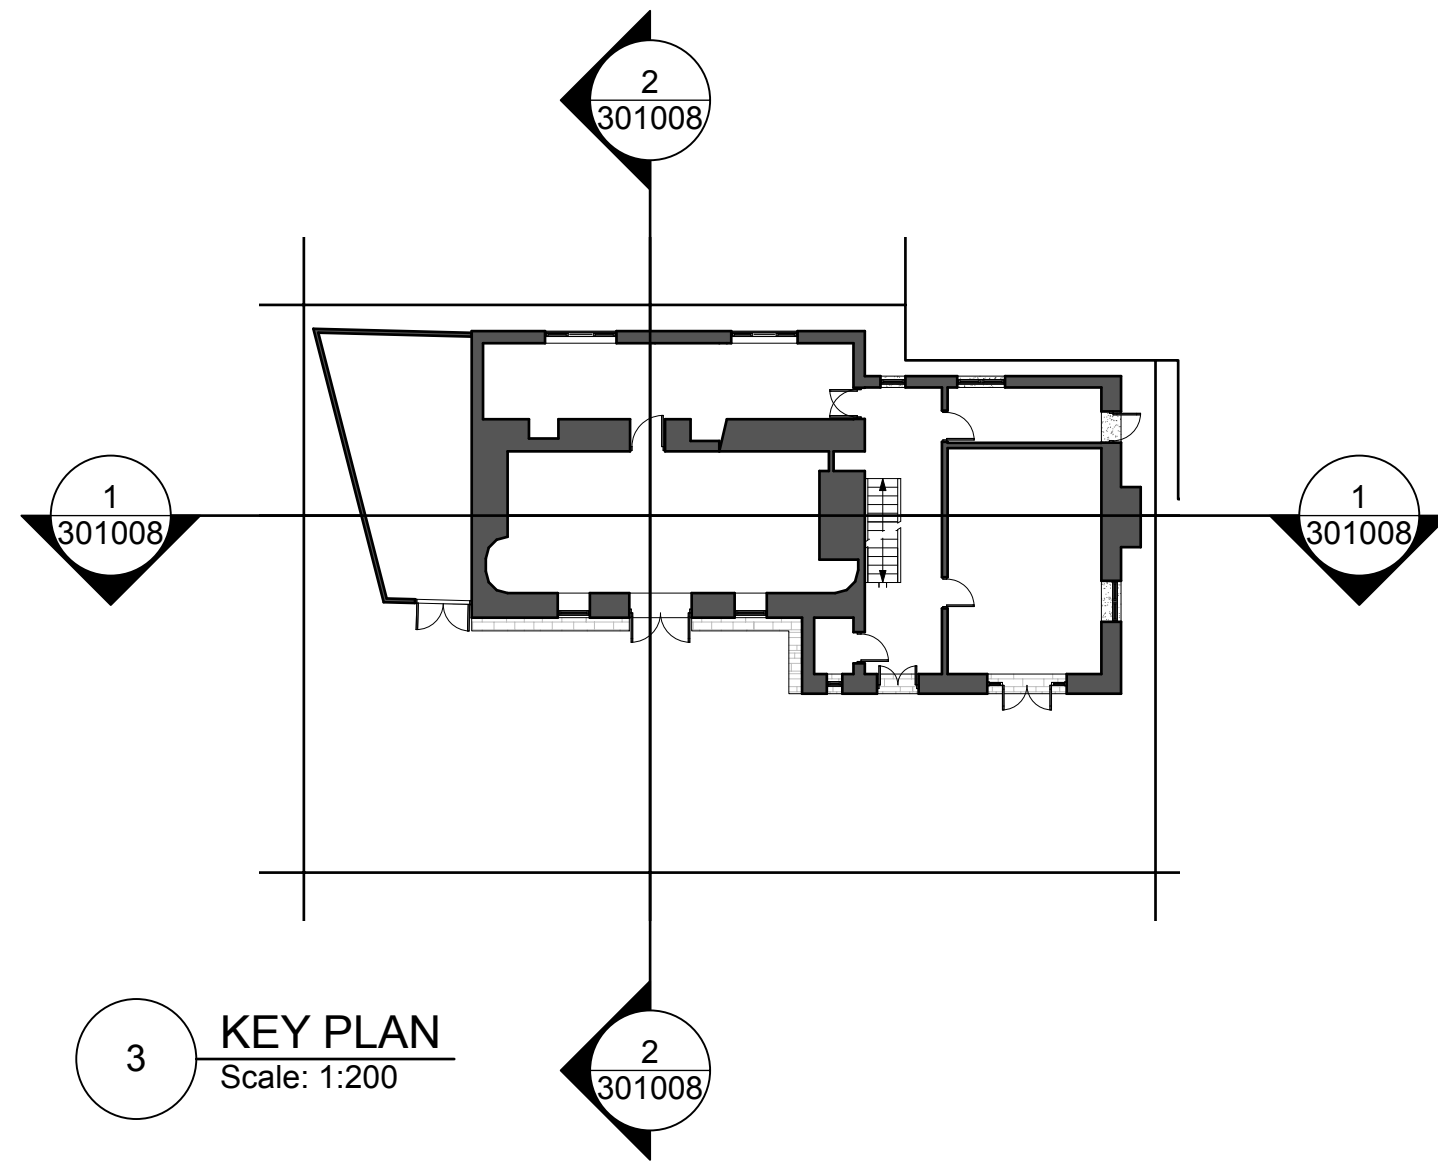

3 KEY PLAN
Scale: 1:200

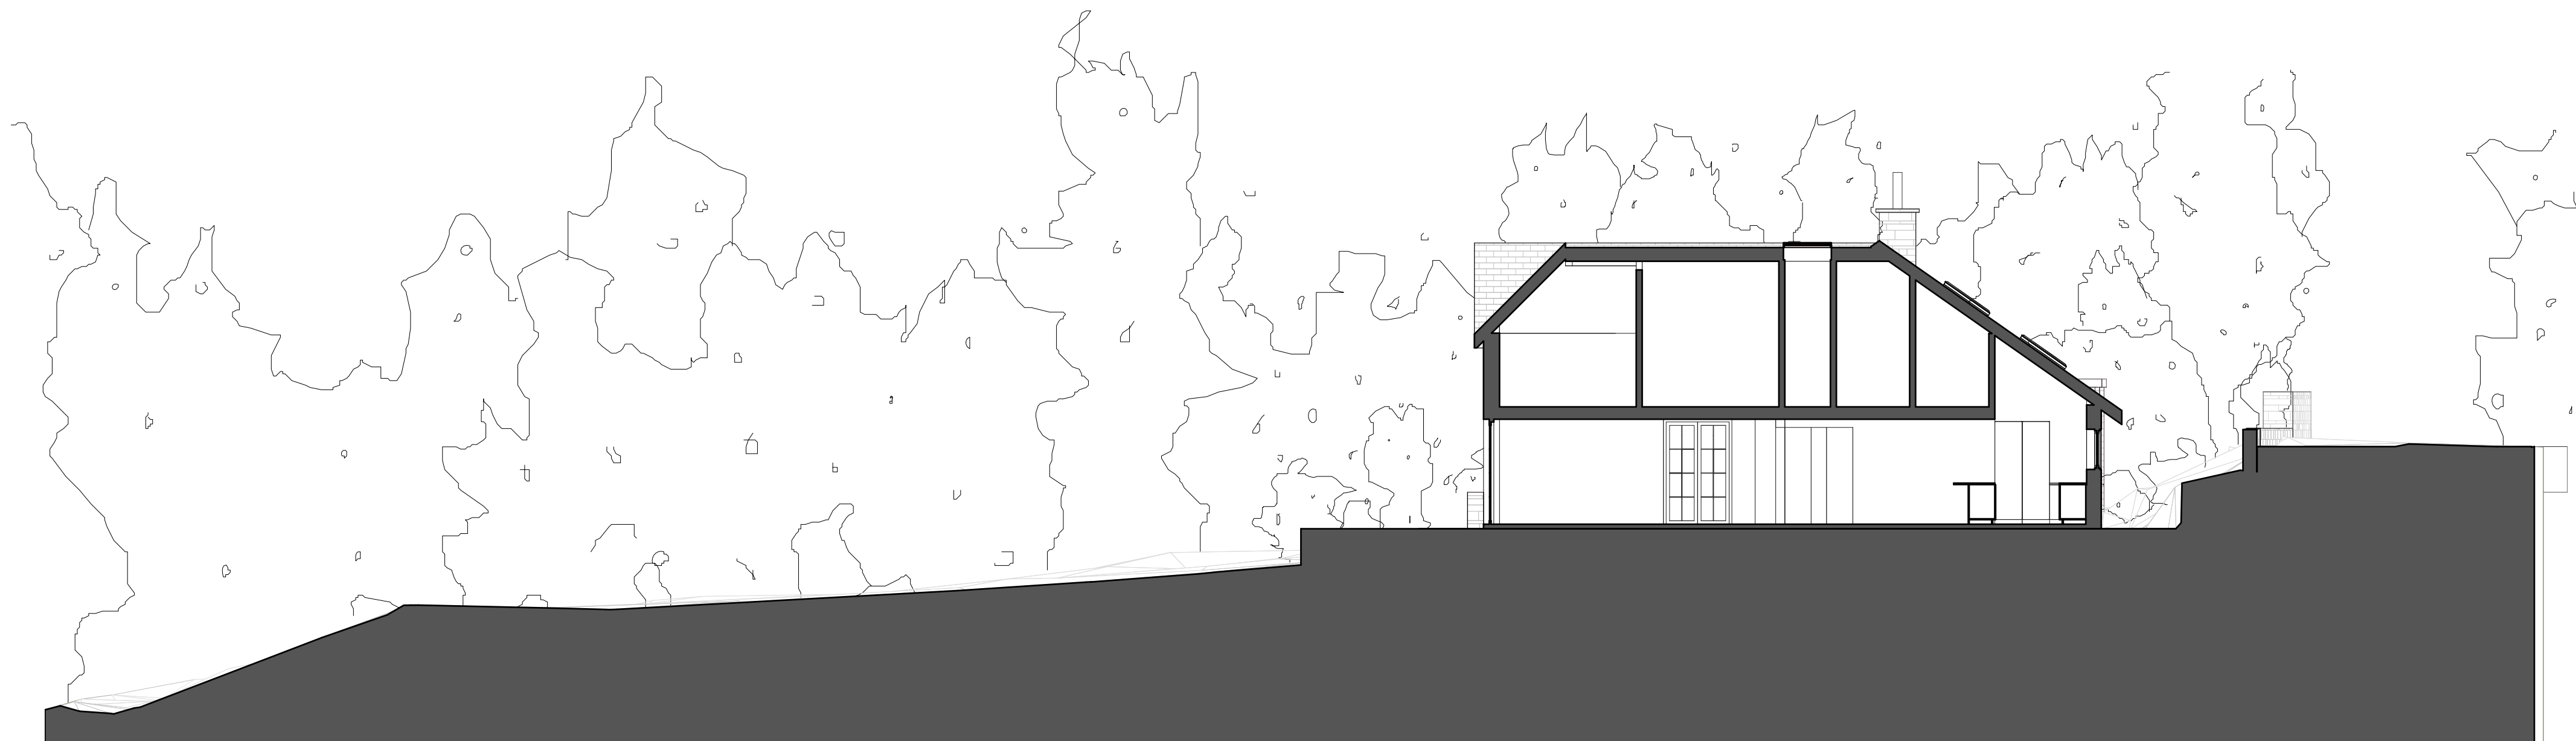

2 SECTION 2
Scale: 1:100

Notes	
1. All dimensions are to be checked on site prior to fabrication.	
2. Any discrepancies on site to be reported to the architect.	
3. For steelwork, foundation, structural details refer to Structural Engineer's drawings	
A 19032024 ISSUED FOR PLANNING	
No.	Revision Notes
1	19032024
C.R. Williams Architecture	
C.R. WILLIAMS ARCHITECTURE	
8 Patten Road	
London	
SE6 4NQ	
Project Name	
OLD FARMERS, EFAL FACH,	
PONTFRYDYFEN, NEATH PORT TALBOT	
SA12 8SN	
Drawing Title	
PROPOSED SECTIONS	
APPLICATION DRAWINGS	
Client Name	42-OLD FARM
Client Ref	1.50
Client Name	CW
Date	06/10/2024
Revision	A