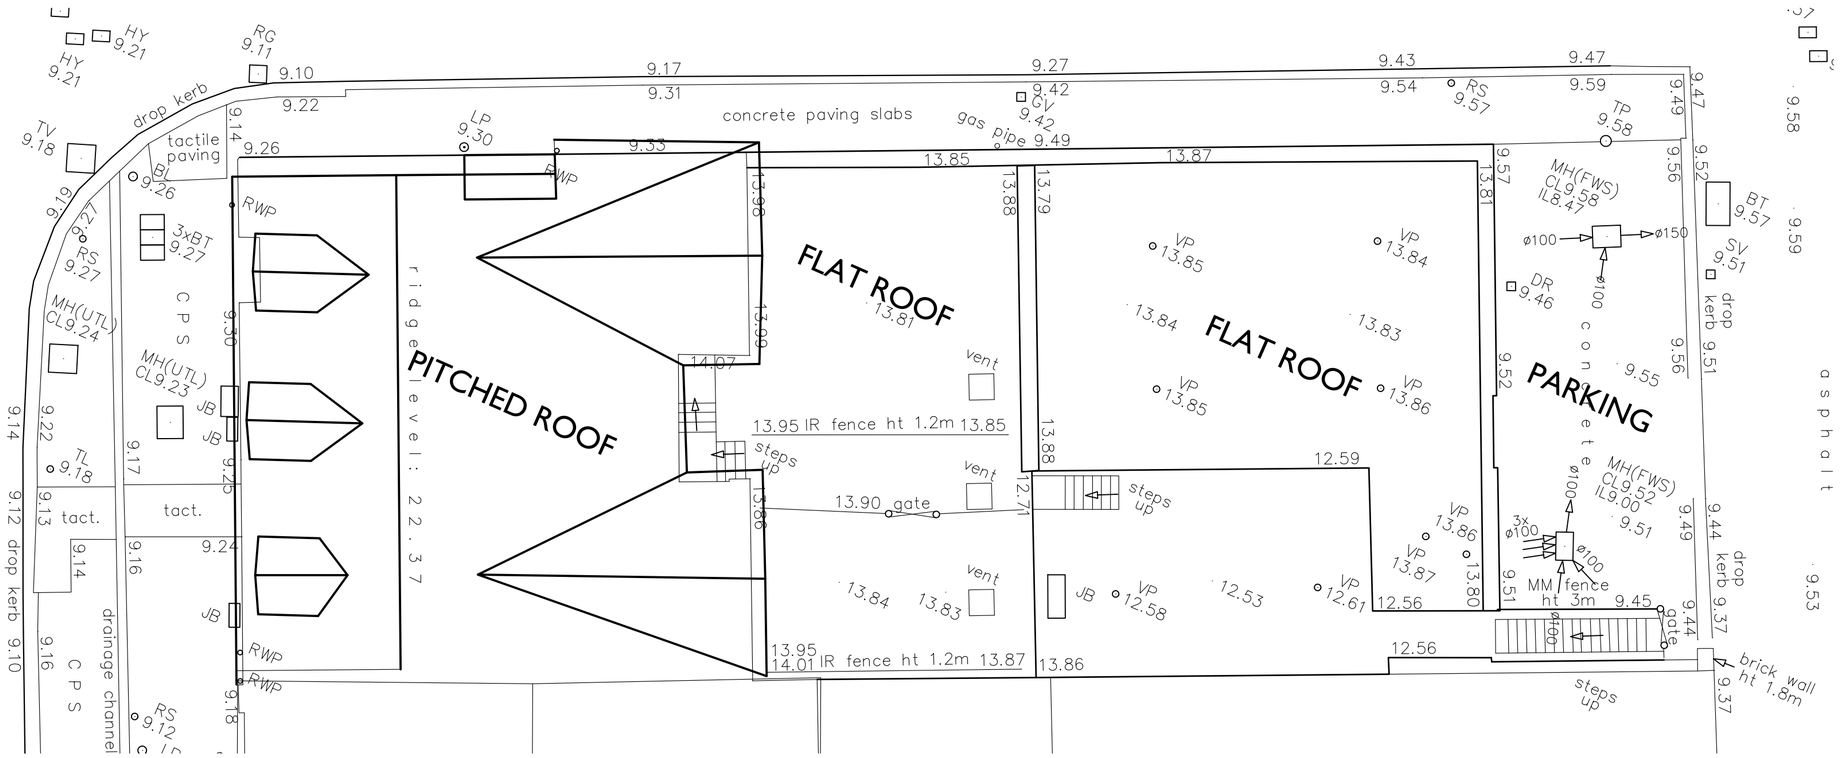

EXISTING ROOF PLAN

Scale 1:100

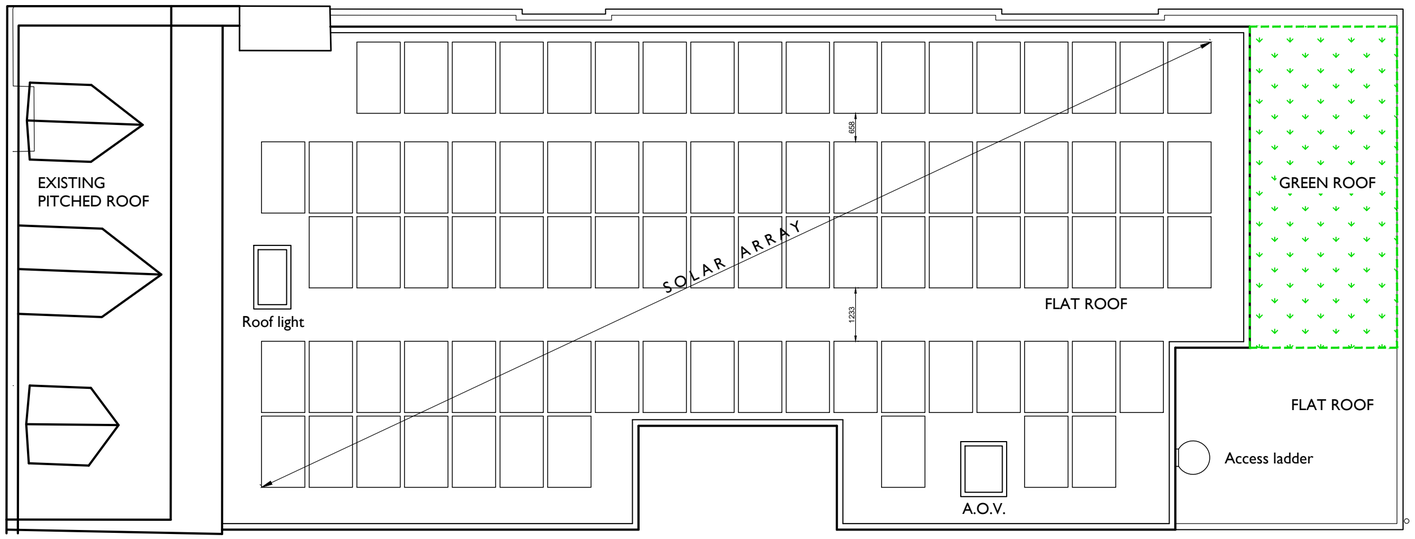

PROPOSED ROOF PLAN

Scale 1:100

LIFE PROPERTY GROUP LTD
65 STATION ROAD
PORT TALBOT
SA13 1NW
T - 01792 546666
W - www.lifepropertygroup.com

NOTES	REVISIONS			PROJECT NAME	DRAWING TITLE	DETAILS	
	A	02.26	Existing Roof Plan added.	PROPOSED RE-DEVELOPMNT OF FORMER BANK, STATION ROAD PORT TALBOT	EXISTING AND PROPOSED ROOF PLANS	Job No.	2404
	B	03.26	Green Roof added.			Drawing No.	15
						Revision	B
						Scale	1:100
						Date	APR 25