




George and Co.

Family Shopper
Tanyrhiw Rd,
Resolven, Swansea,
Neath SA11 4NB

1209.01		PLANS	
planning	1:50@A3	Mar 26	CG
1st Floor Woodfired Studios 62 High St Merthyr Tydfil CF37 8DE 07830328552 hello@georgeandco.studio www.georgeandco.studio			
DO NOT SCALE THIS DRAWING		©George and Co.	

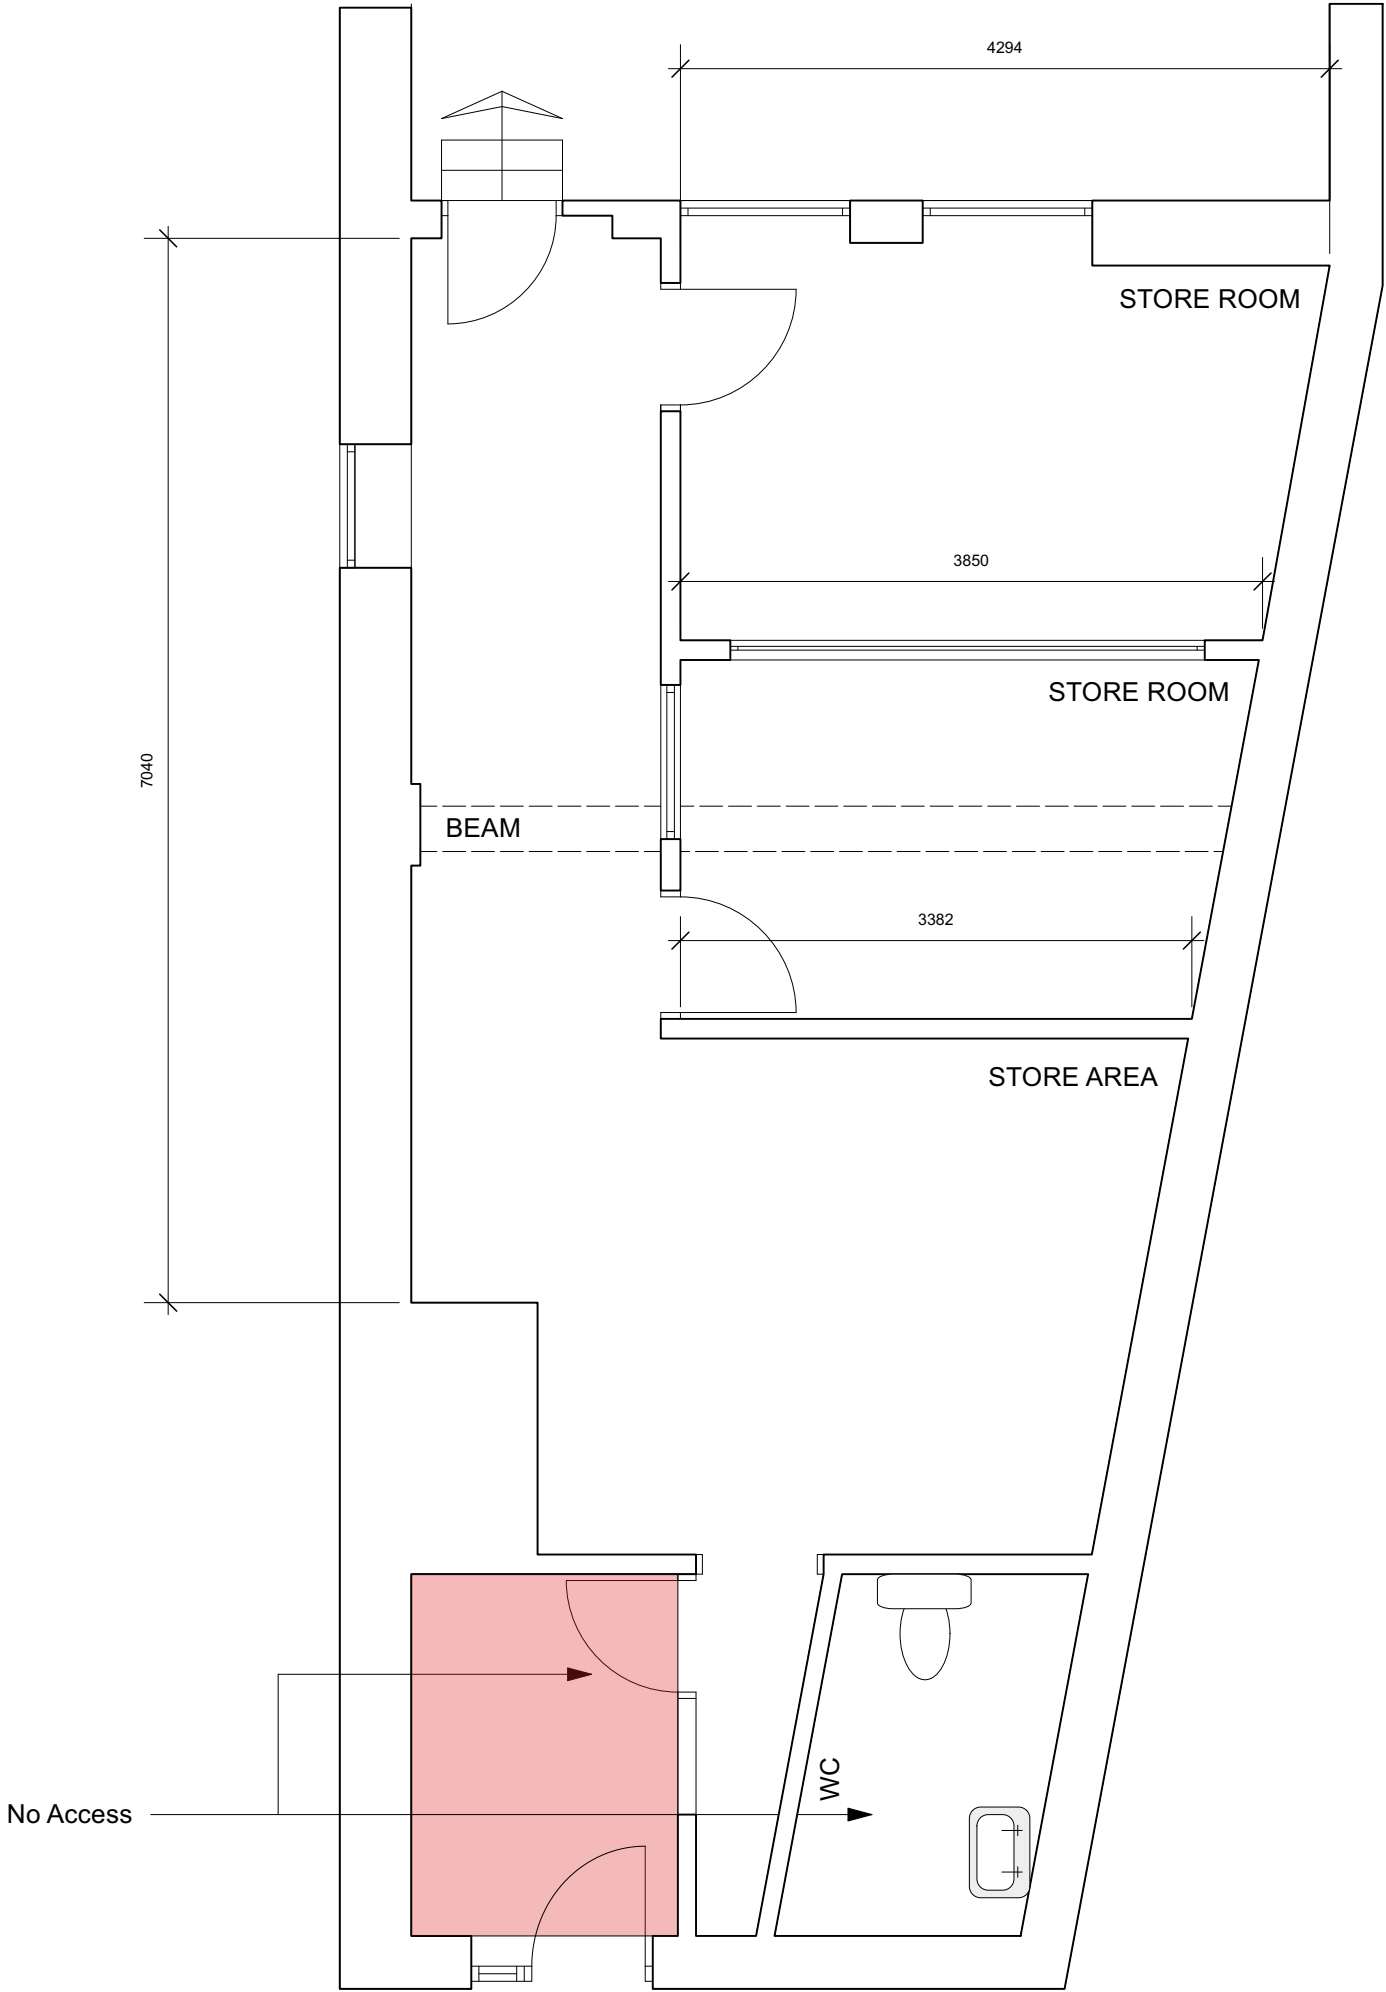


EXISTING PLAN

 George and Co.

Family Shopper
Tanyrhiw Rd,
Resolven, Swansea,
Neath SA11 4NB

1209.02		ELEVATION	
planning	1:50@A3	Mar 26	CG
1st Floor Woodfred Studios 62 High St Merthyr Tydfil CF37 8DE 07830328652 hello@georgeandco.studio www.georgeandco.studio			
DO NOT SCALE THIS DRAWING		©George and Co.	

 

EXISTING SECTION




SIDE ELEVATION

 George and Co.

Family Shopper
Tanyrhiw Rd,
Resolven, Swansea,
Neath SA11 4NB

1209.03		ELEVATION	
planning	1:50@A3	Mar 26	CG
1st Floor Woodfired Studios 62 High St Merthyr Tydfil CF37 8DE 07830328652 hello@georgeandco.studio www.georgeandco.studio			
DO NOT SCALE THIS DRAWING		©George and Co.	

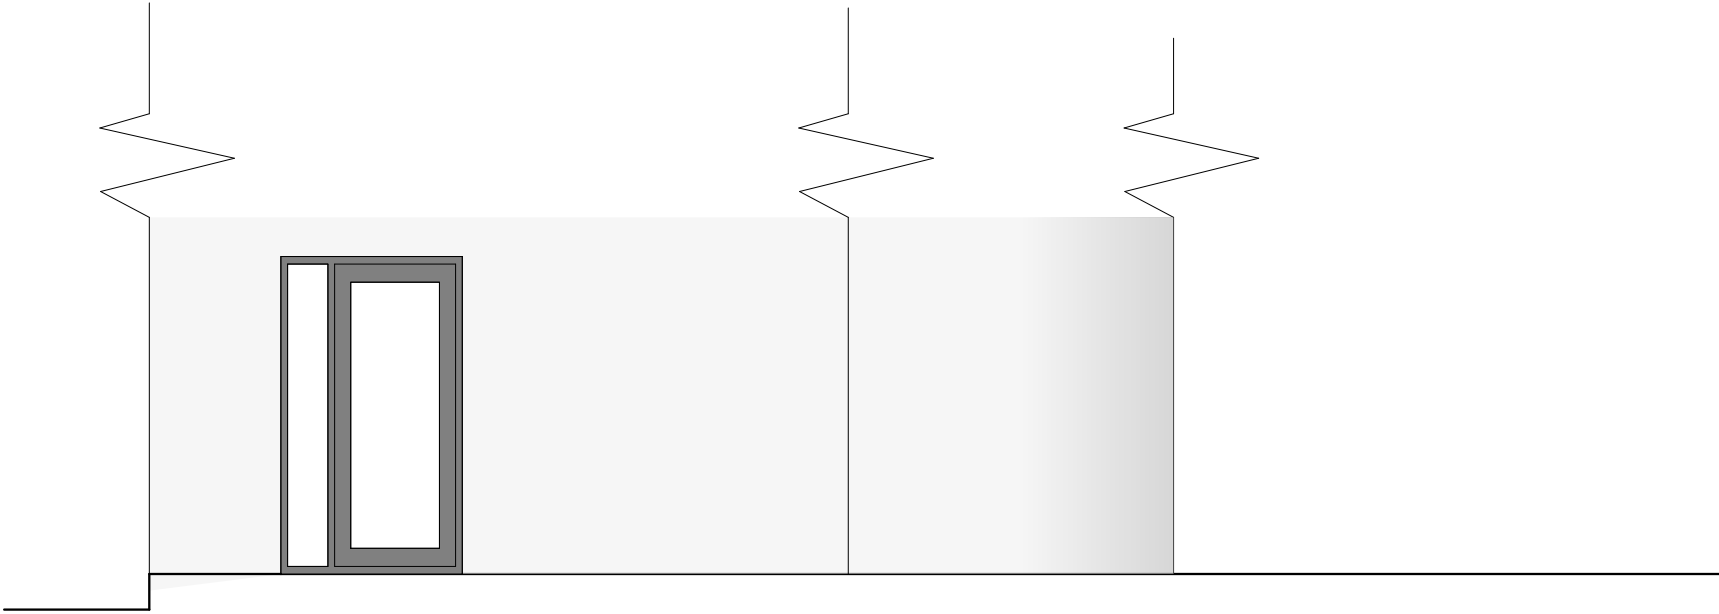


REAR ELEVATION



George and Co.

Family Shopper
Tanyrhiw Rd,
Resolven, Swansea,
Neath SA11 4NB

1209.04		PLANS	
planning	1:50@A3	Mar 26	CG
1st Floor Woodfired Studios 62 High St Merthyr Tydfil CF37 8DE 07830328652 hello@georgeandco.studio www.georgeandco.studio			
DO NOT SCALE THIS DRAWING		©George and Co.	

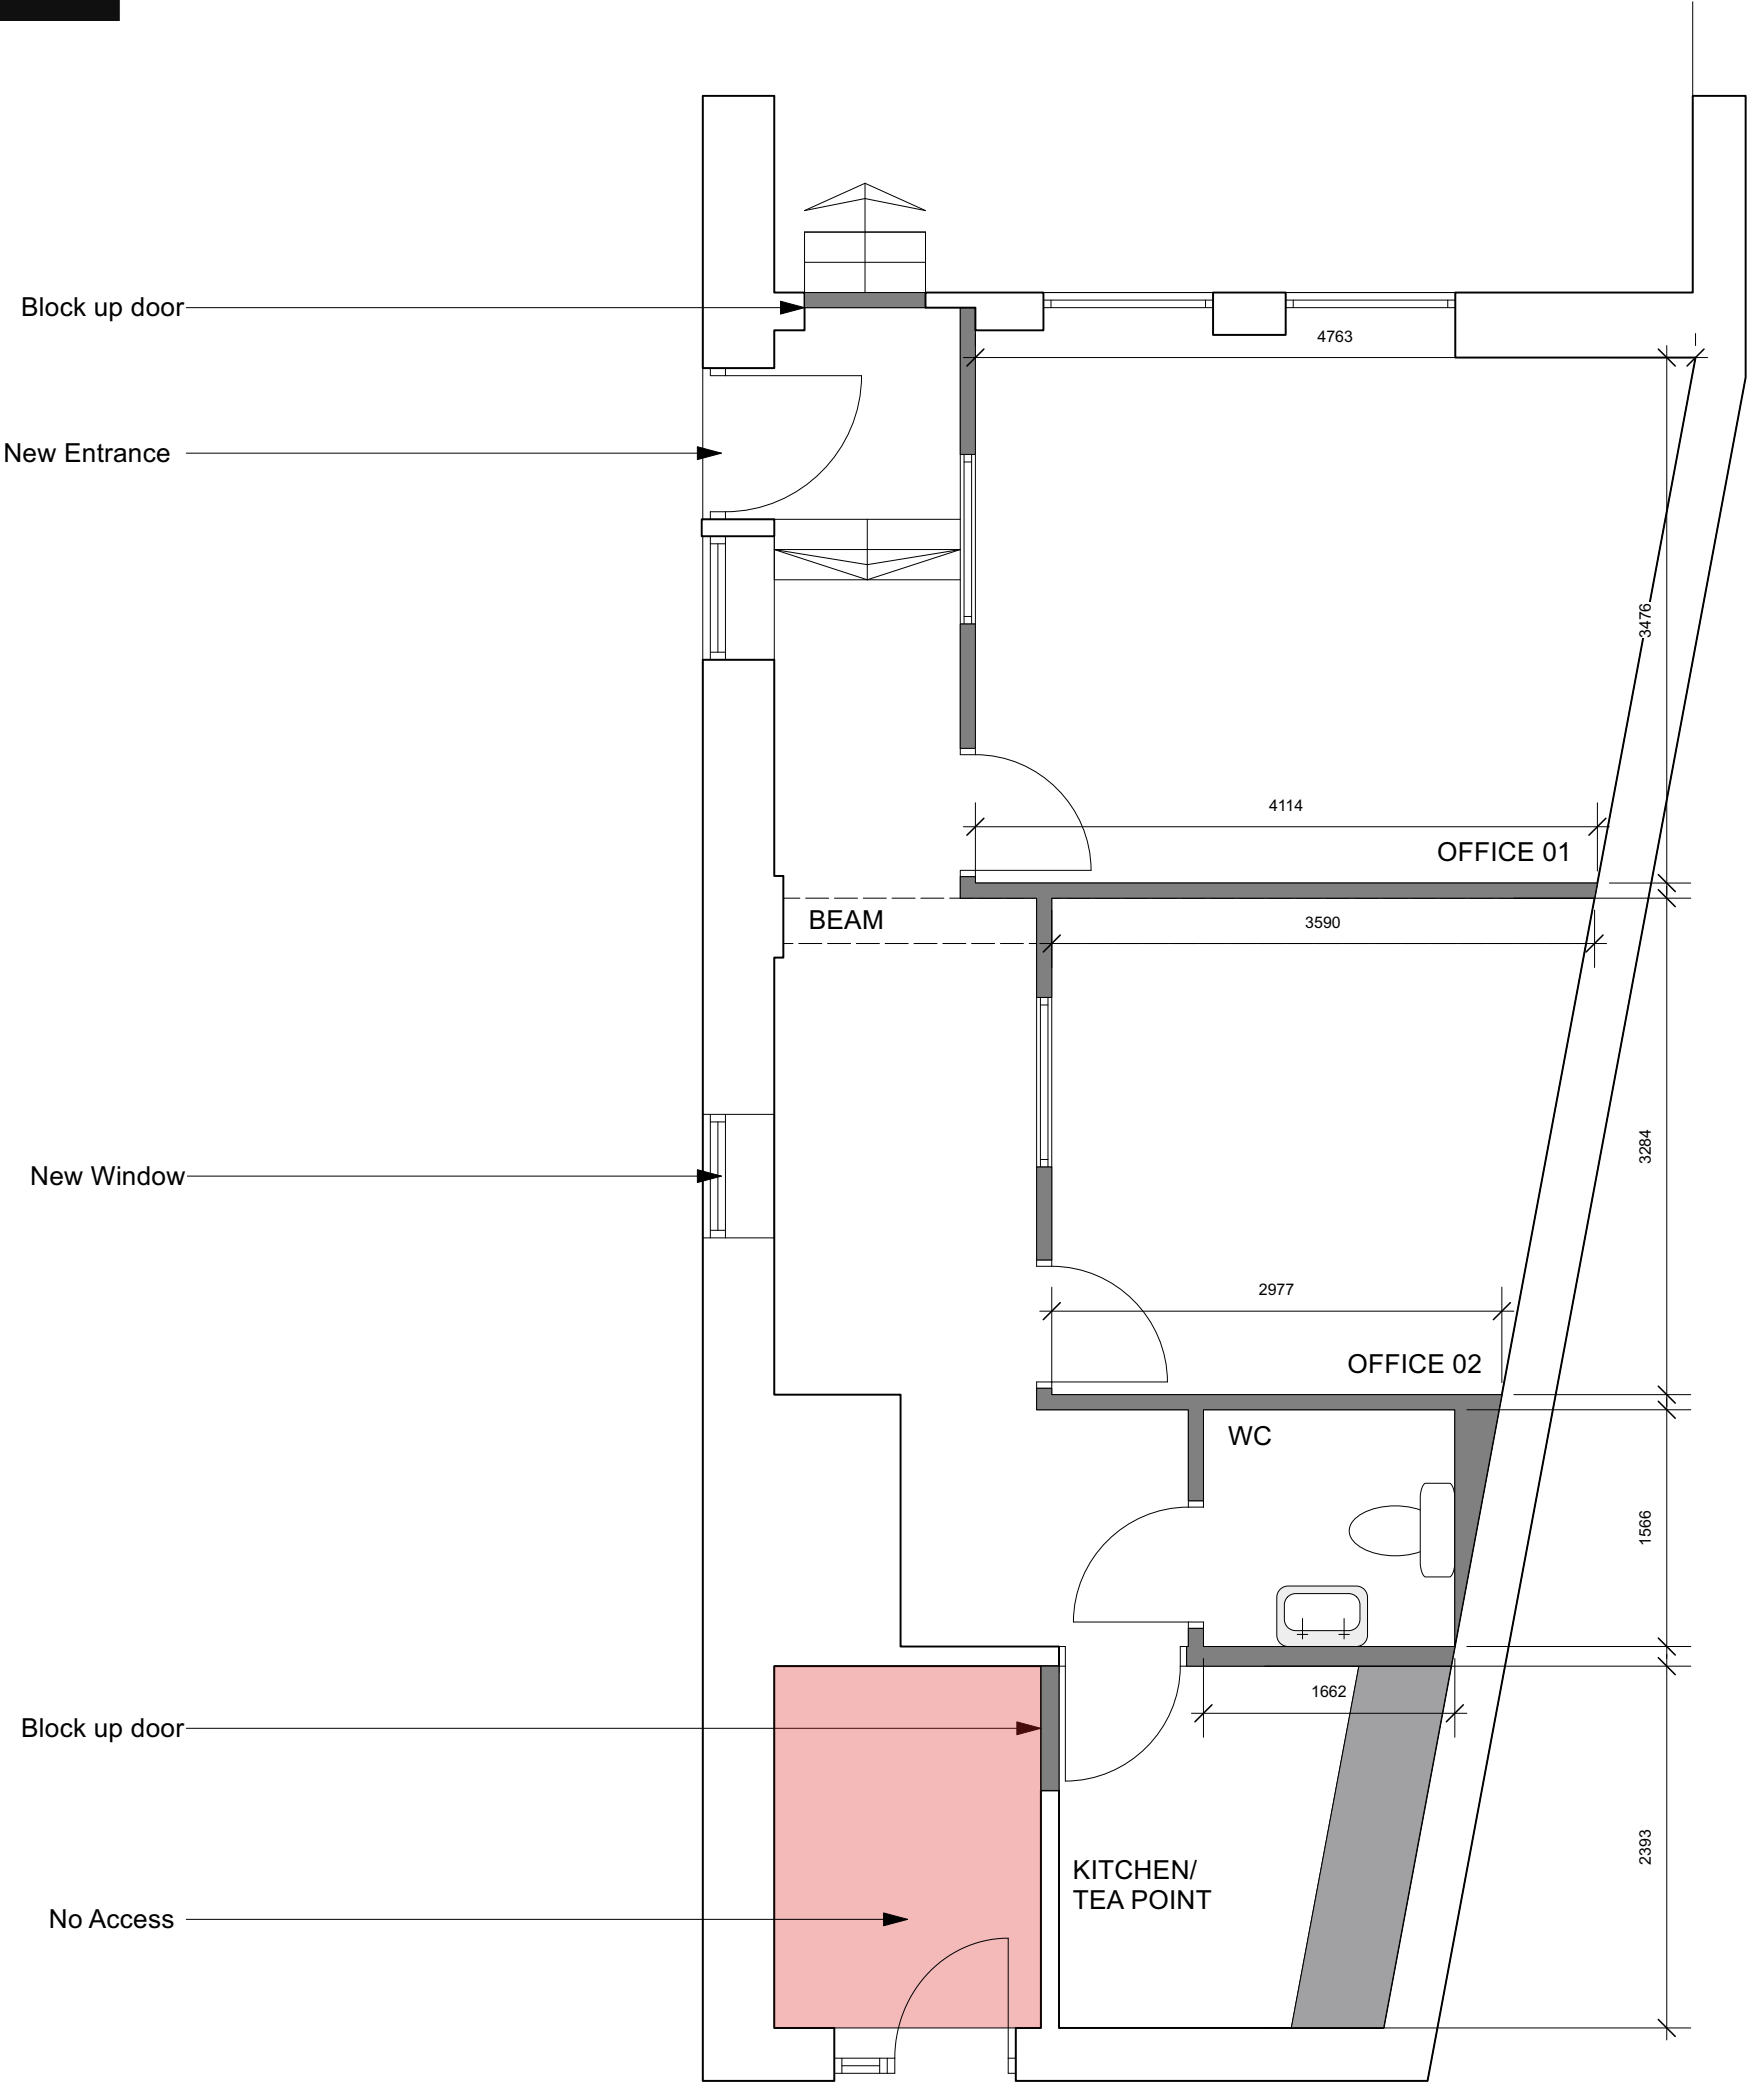


PROPOSED PLAN


 George and Co.

Family Shopper
Tanyrhiw Rd,
Resolven, Swansea,
Neath SA11 4NB

1209.05		ELEVATIONS	
planning	1:50@A3	Mar 26	CG
1st Floor Woodfired Studios 62 High St Merthyr Tydfil CF37 8DE 07830328652 hello@georgeandco.studio www.georgeandco.studio			
DO NOT SCALE THIS DRAWING		©George and Co.	

 

PROPOSED SECTION

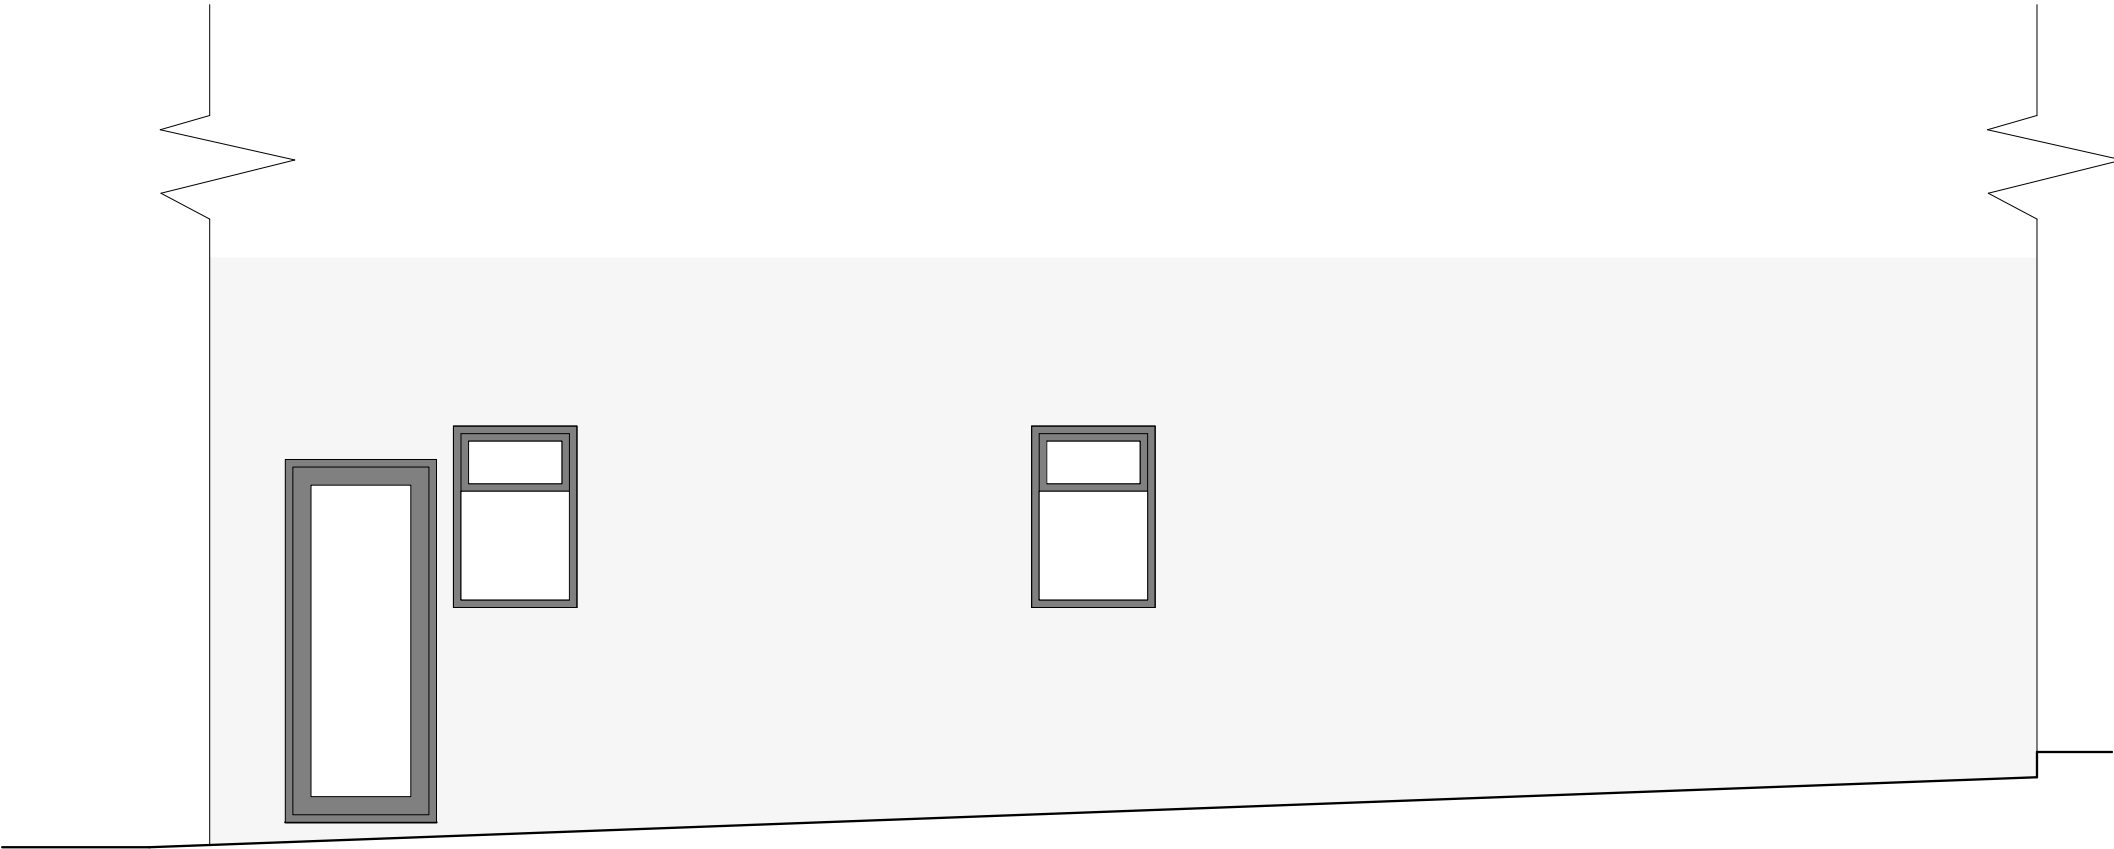


PROPOSED SIDE ELEVATION

 George and Co.

Family Shopper
Tanyrhiw Rd,
Resolven, Swansea,
Neath SA11 4NB

1209.06		ELEVATIONS	
planning	1:50@A3	Mar 26	CG
1st Floor Woodfired Studios 62 High St Merthyr Tydfil CF37 8DE 07830328652 hello@georgeandco.studio www.georgeandco.studio			
DO NOT SCALE THIS DRAWING		©George and Co.	

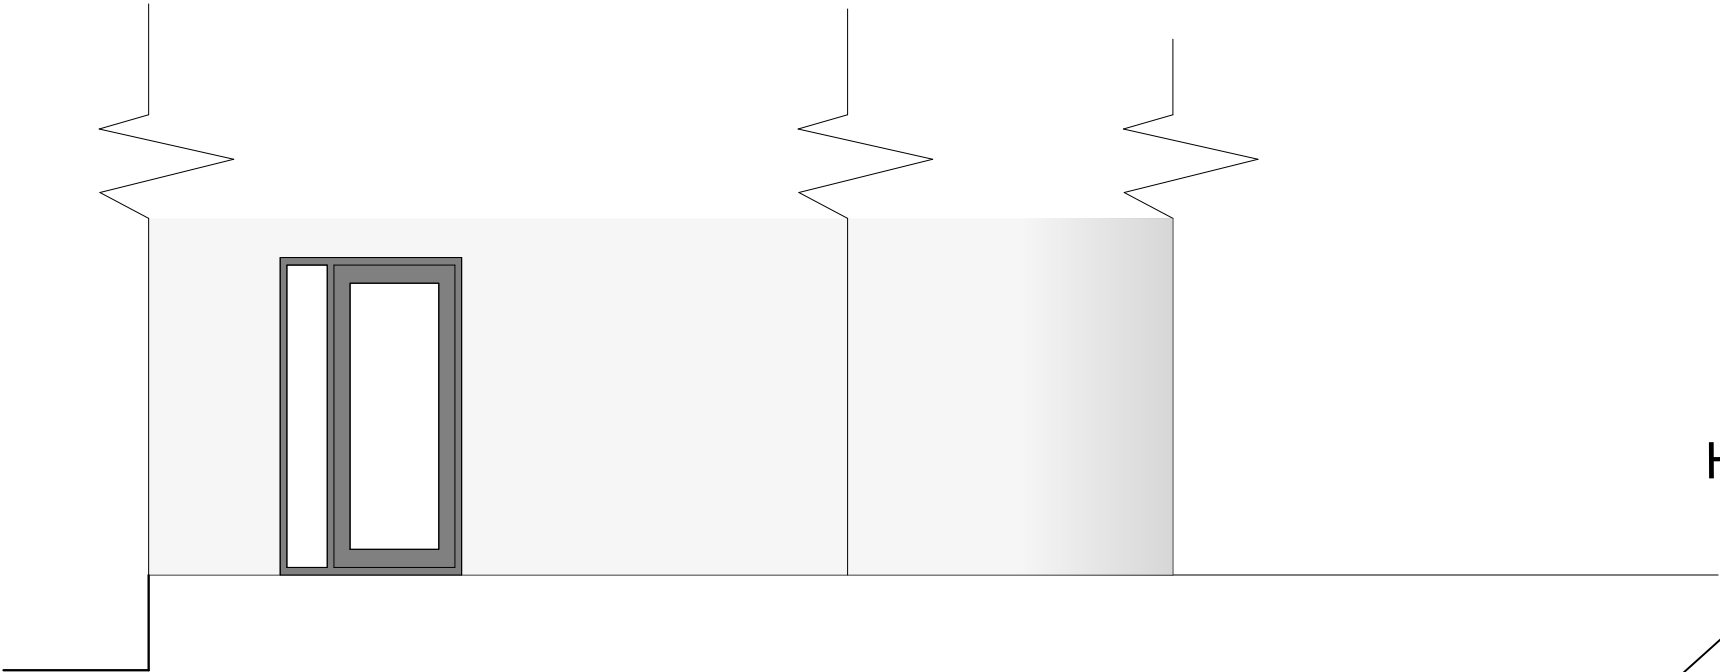

PROPOSED REAR ELEVATION




George and Co.

Family Shopper
Tanyrhiw Rd,
Resolven, Swansea,
Neath SA11 4NB

1209.07	Block Plan		
planning	1:500@A3	Mar 26	CG
1st Floor Woodfired Studios 62 High St Merthyr Tydfil CF37 8DE 07830328652 hello@georgeandco.studio www.georgeandco.studio			
DO NOT SCALE THIS DRAWING		©George and Co.	

Resolven

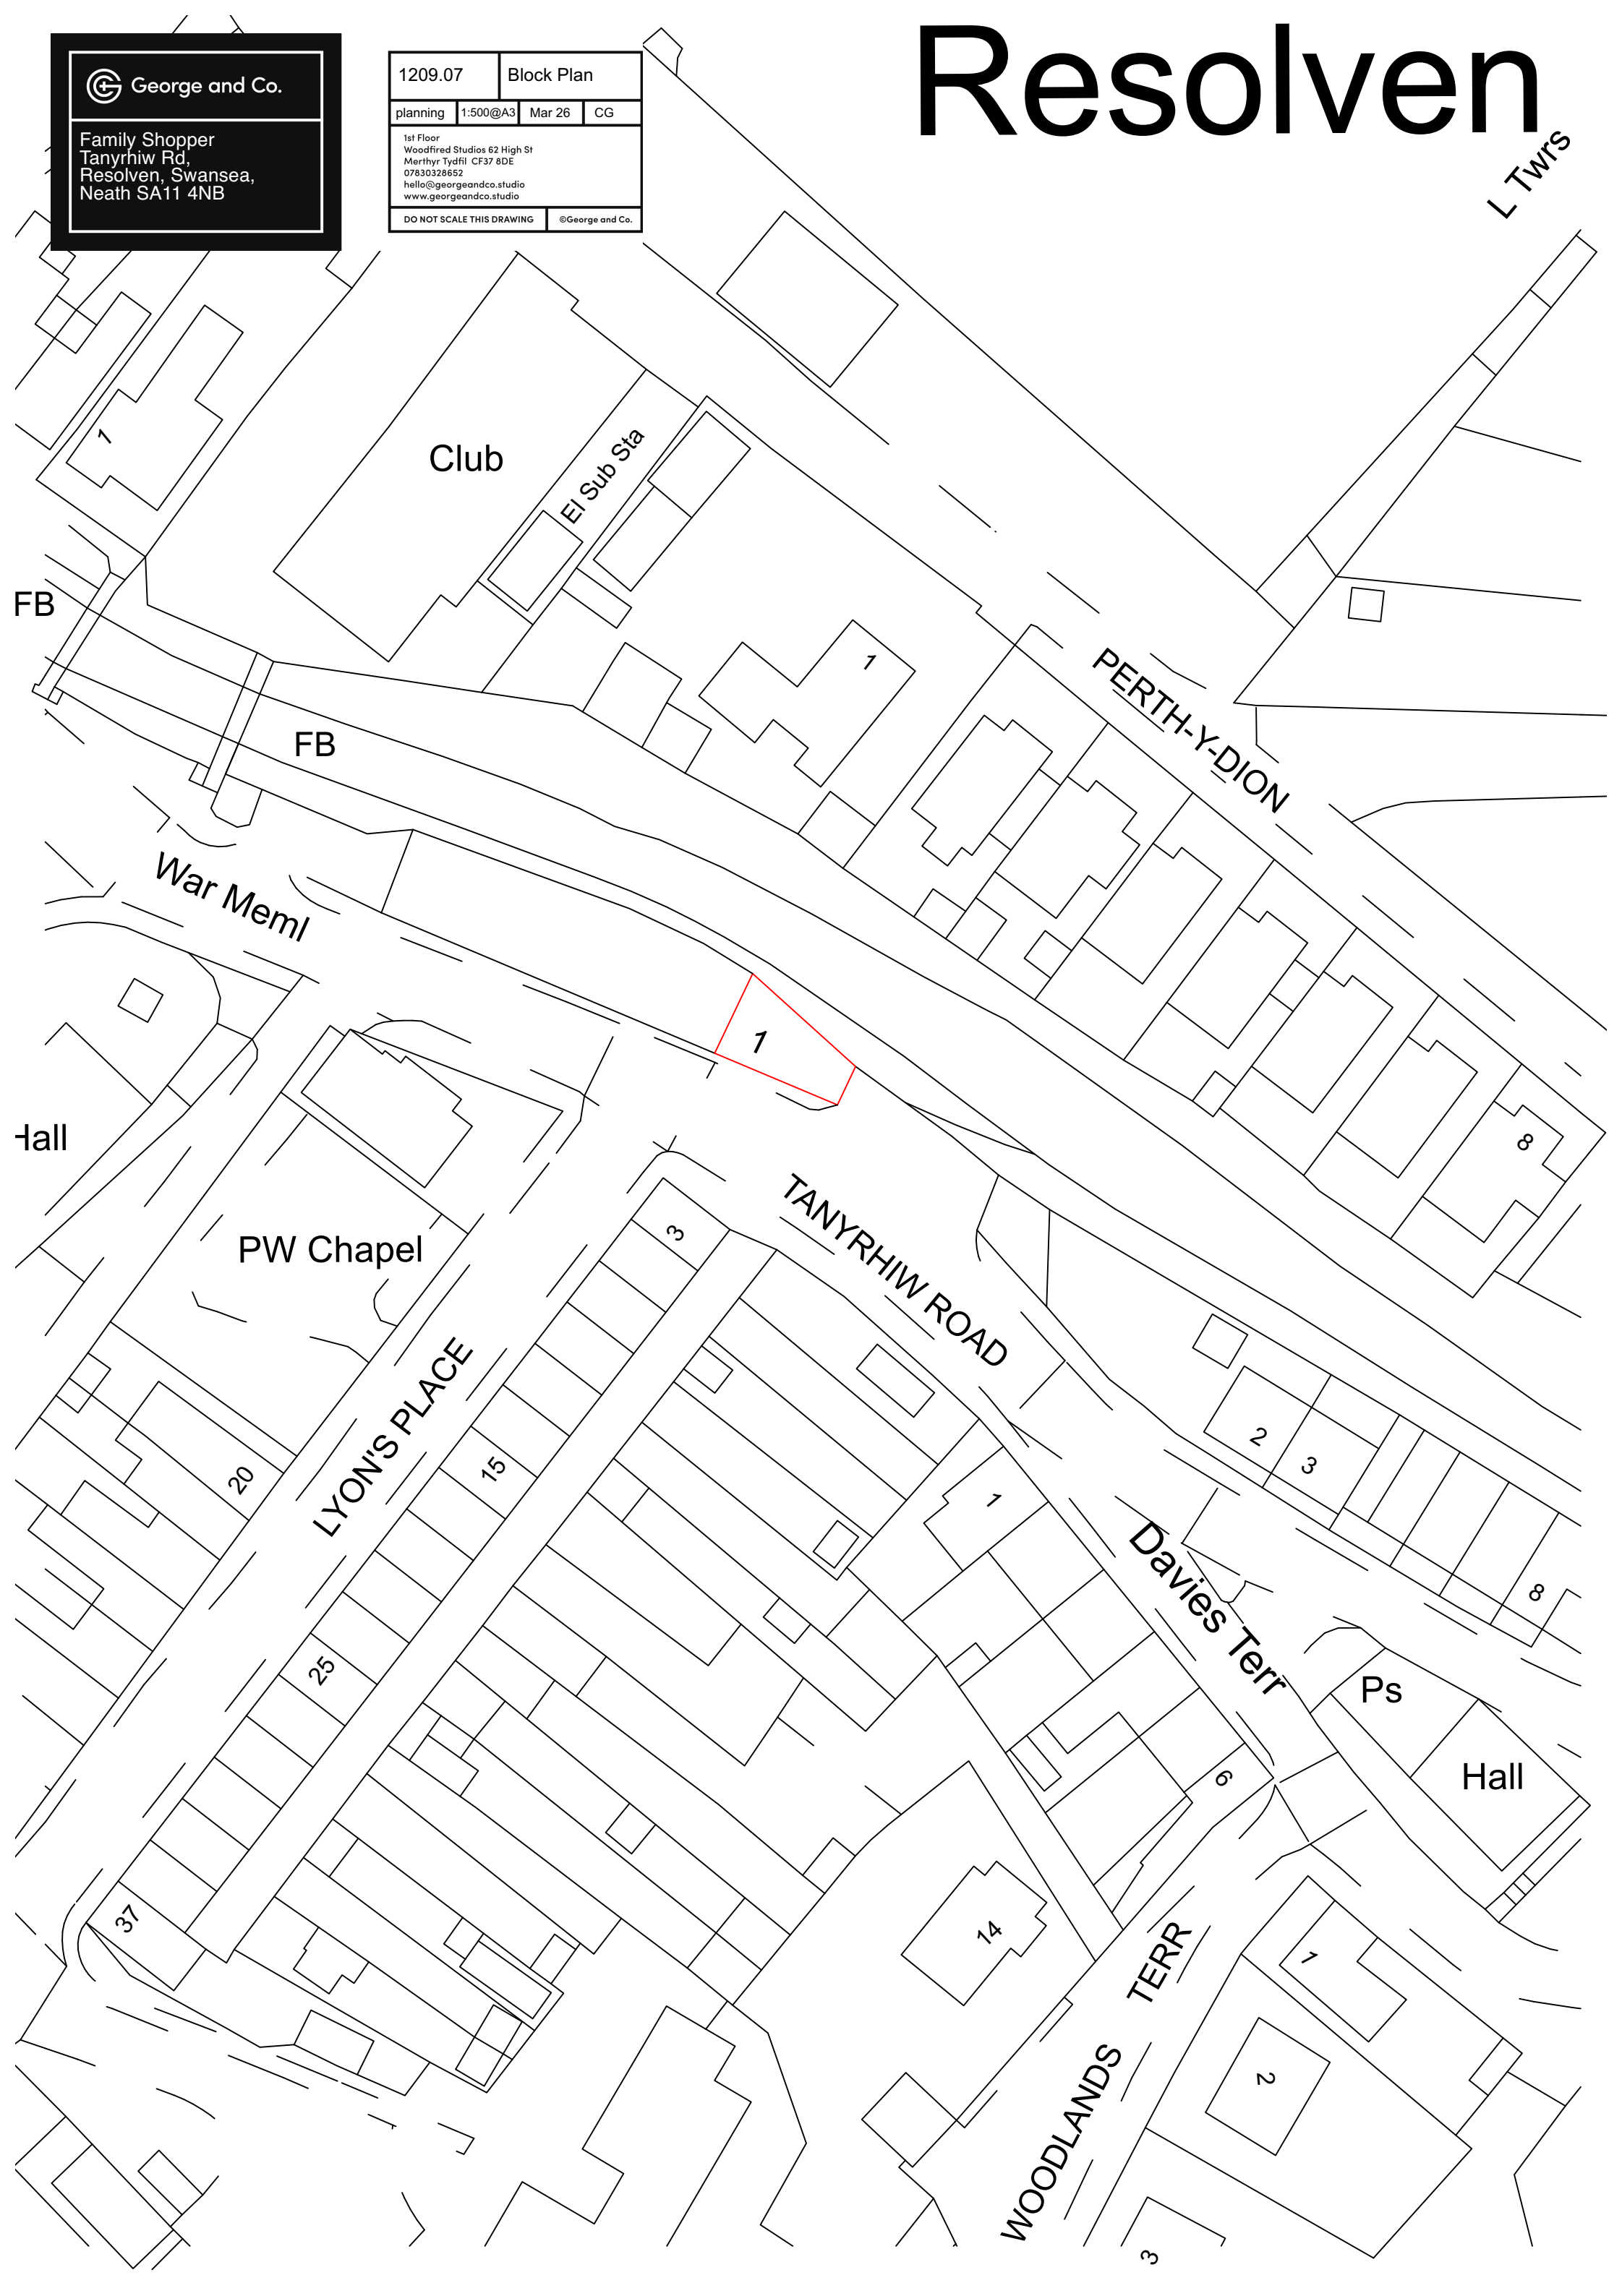



George and Co.

Family Shopper
Tanyrhiw Rd,
Resolven, Swansea,
Neath SA11 4NB

1209.08	OS MAP		
planning	1:1250@A3	Mar 26	CG
1st Floor Woodfred Studios 62 High St Merthyr Tydfil CF37 8DE 07830328652 hello@georgeandco.studio www.georgeandco.studio			
DO NOT SCALE THIS DRAWING		©George and Co.	

