


Caewern House, Neath

Tree Protection Plan

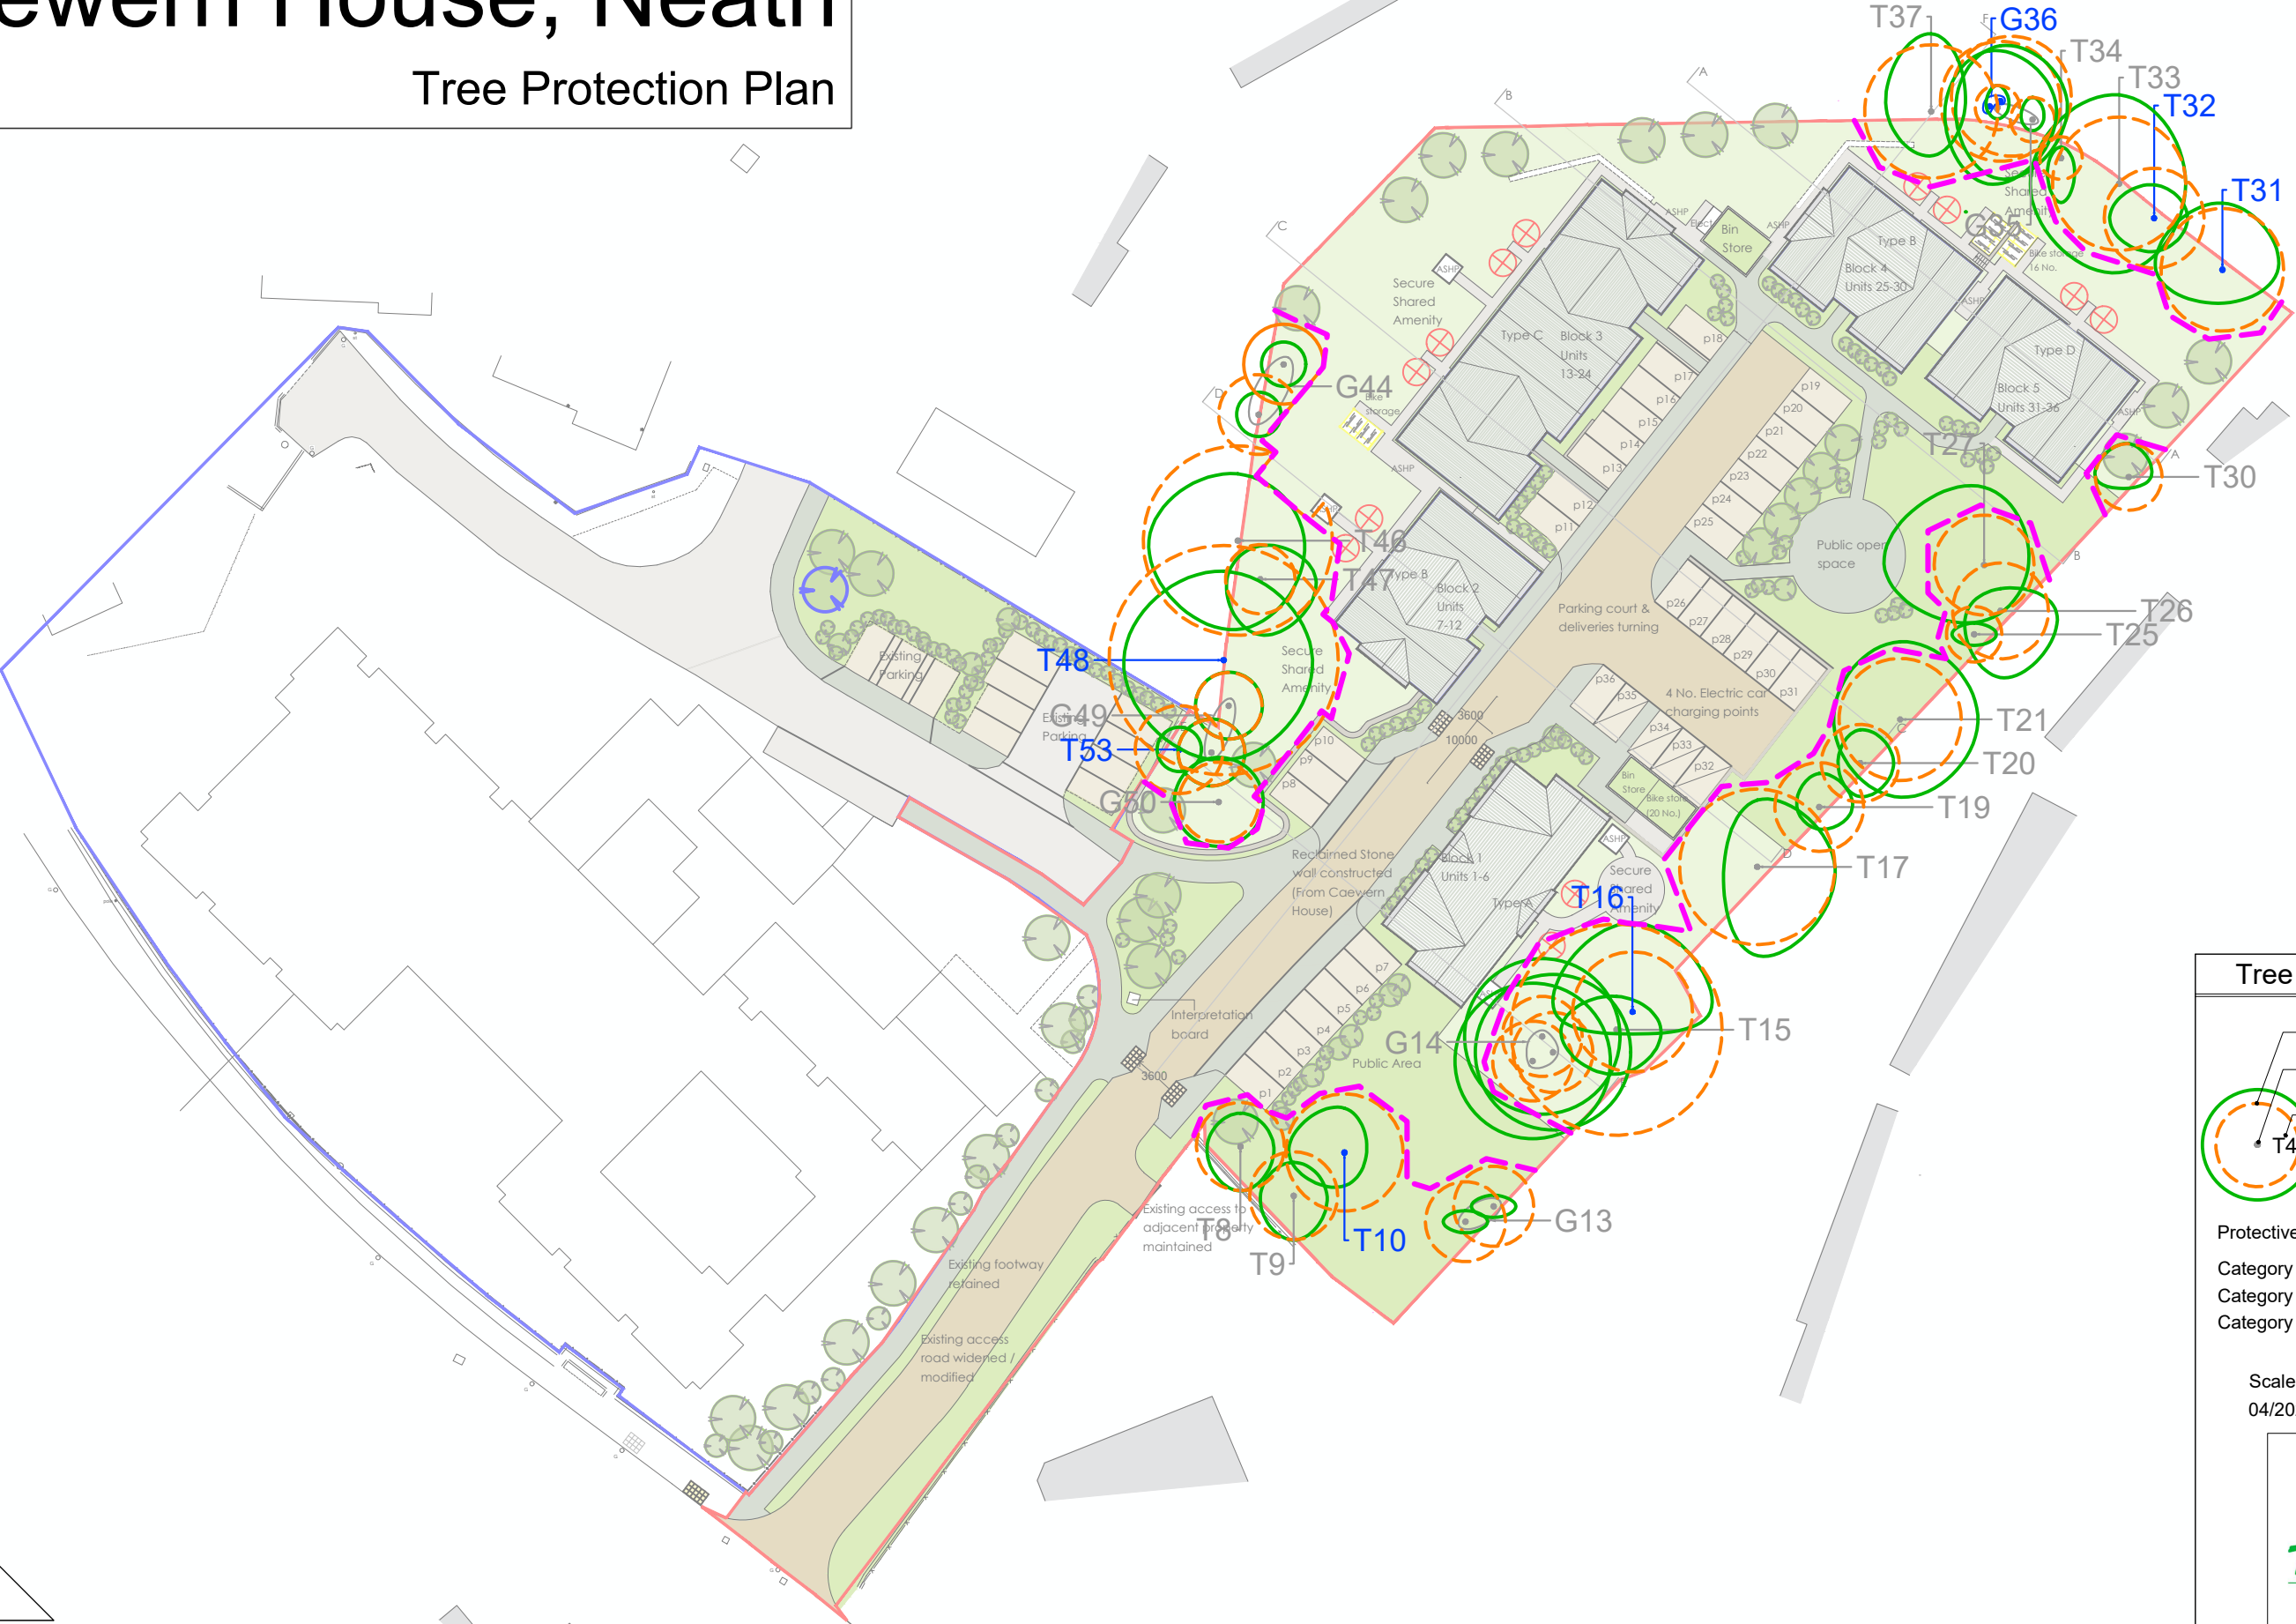

10m

Tree Protection Plan

- Root Protection Area
- Tree Category
- Tree Number
- Canopy Spread


Protective Fencing

- Category A Trees
- Category B Trees
- Category C Trees

Scale 1:600 @ A3
04/2026

Treescene
ARBORICULTURAL
CONSULTANTS



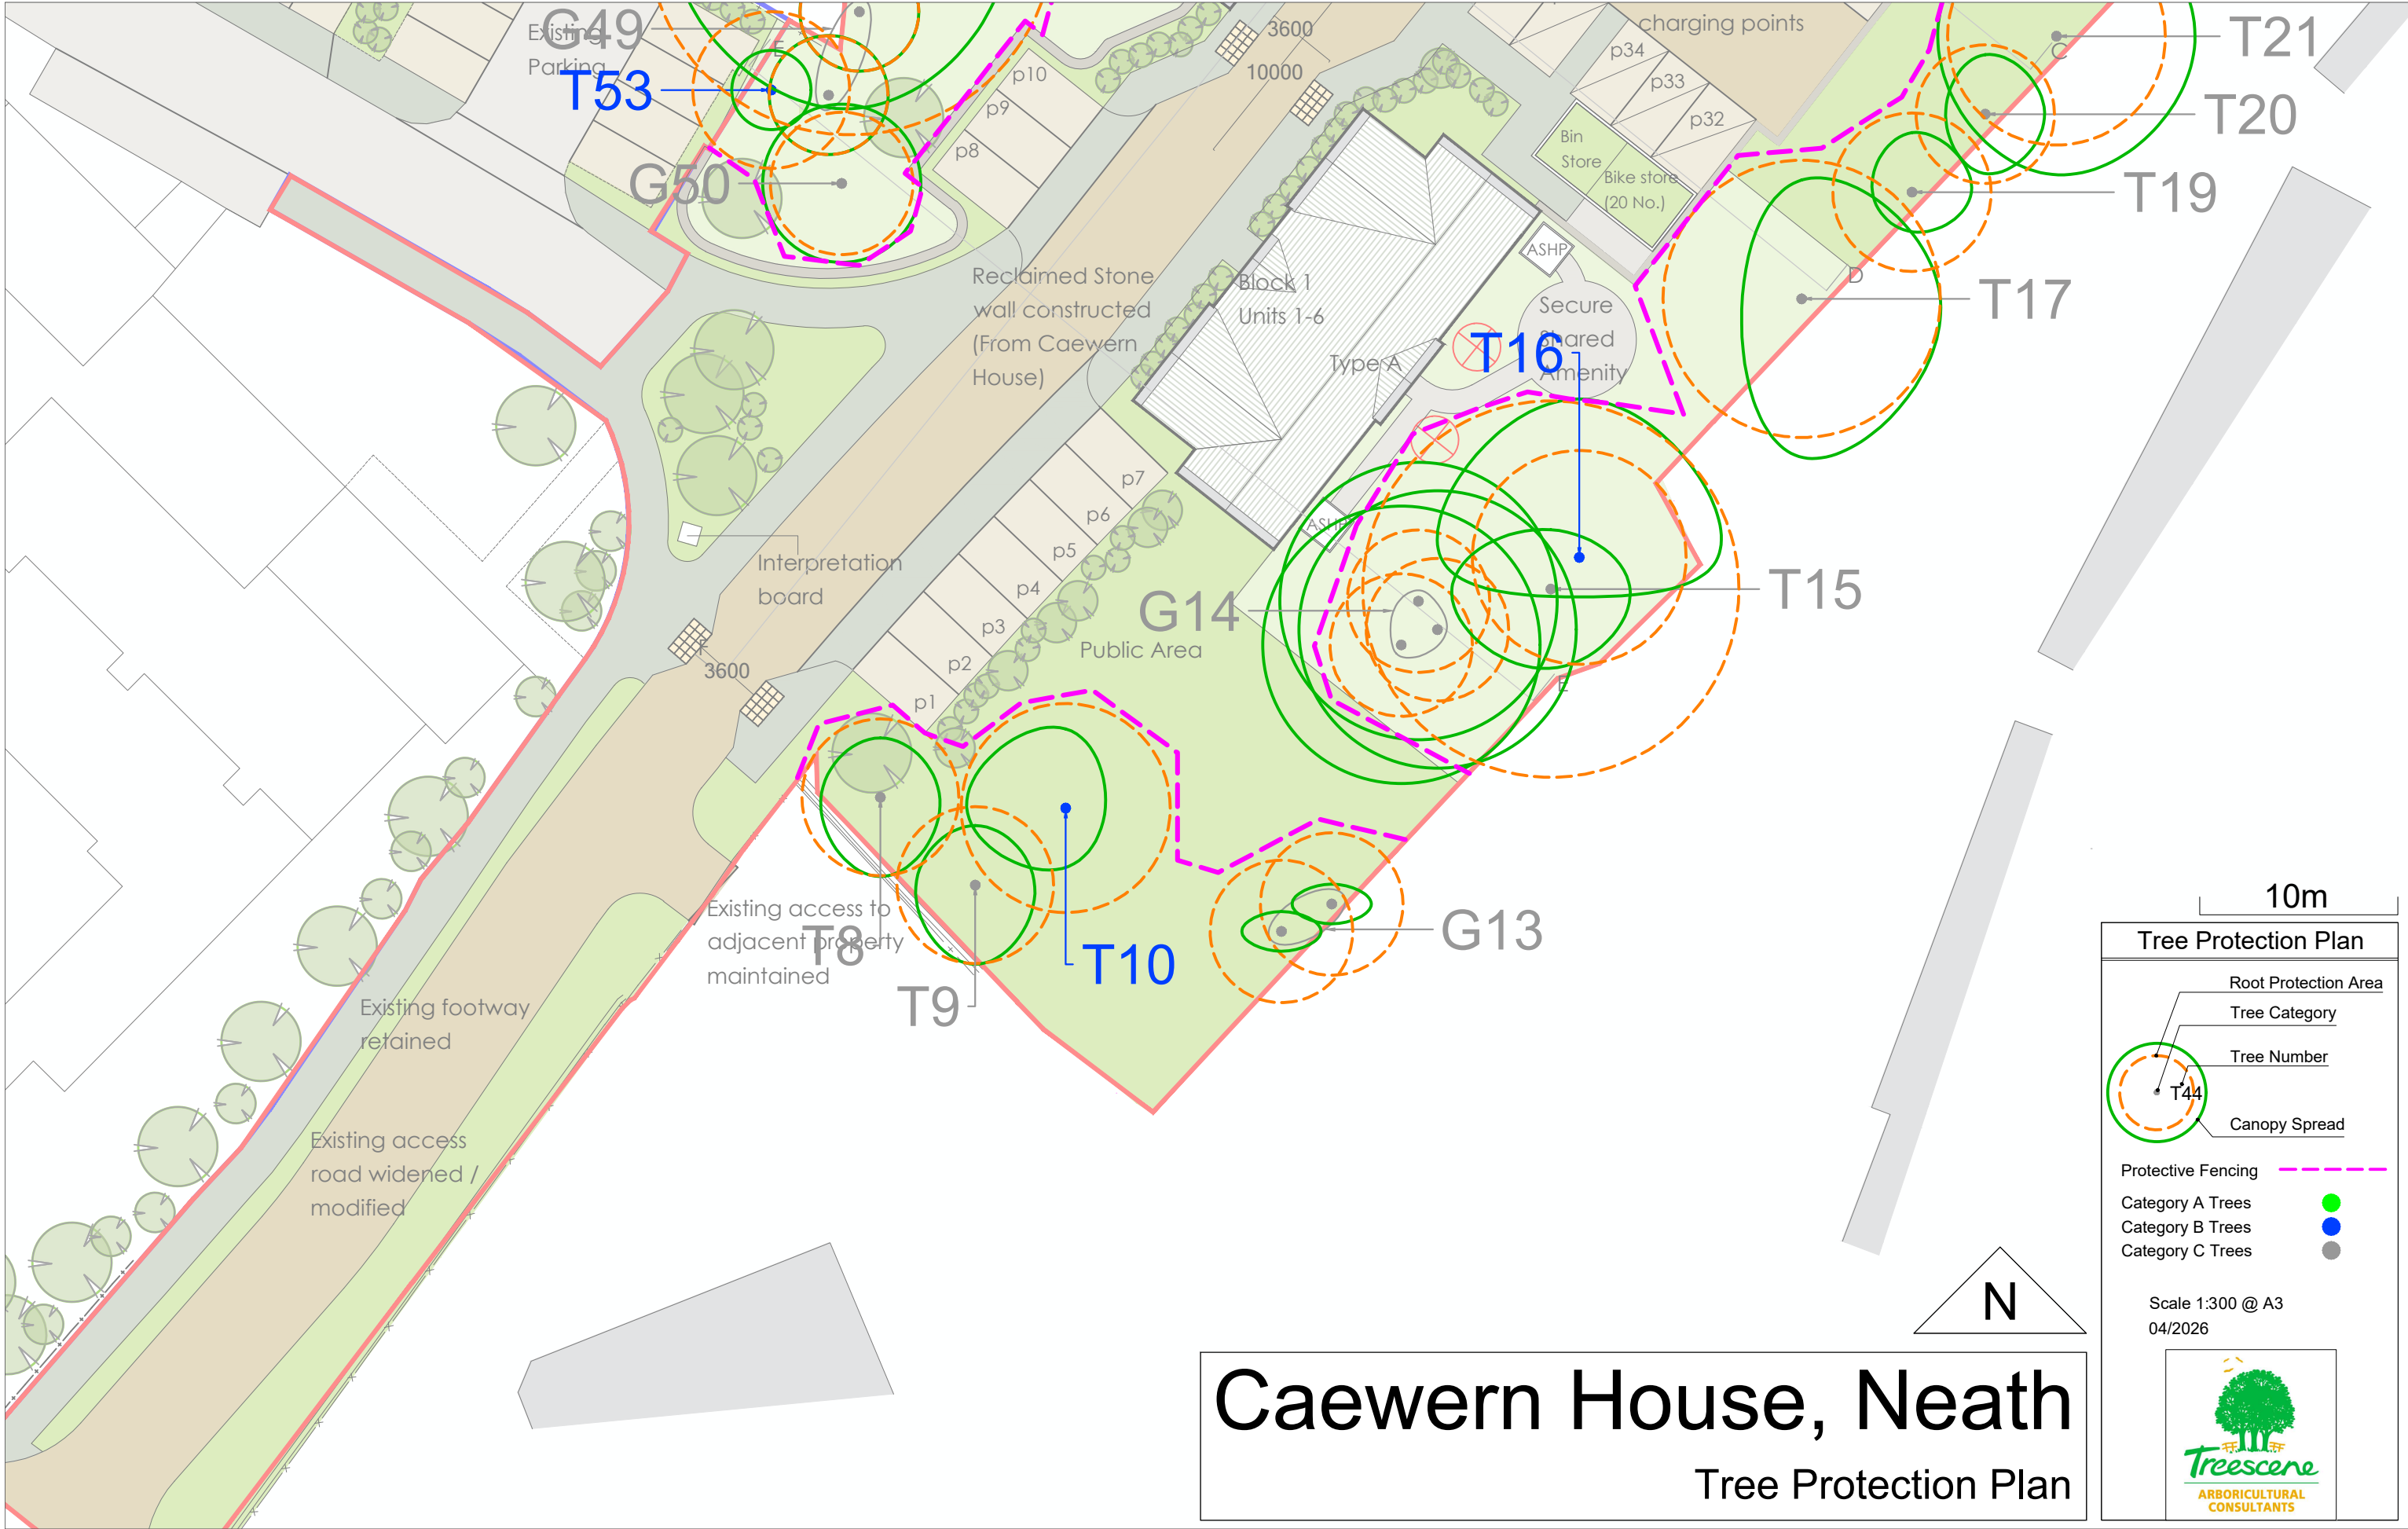

Caewern House, Neath

Tree Protection Plan

Tree Protection Plan

10m

Root Protection Area
Tree Category
Tree Number
Canopy Spread

Protective Fencing

Category A Trees
Category B Trees
Category C Trees

Scale 1:300 @ A3
04/2026



