



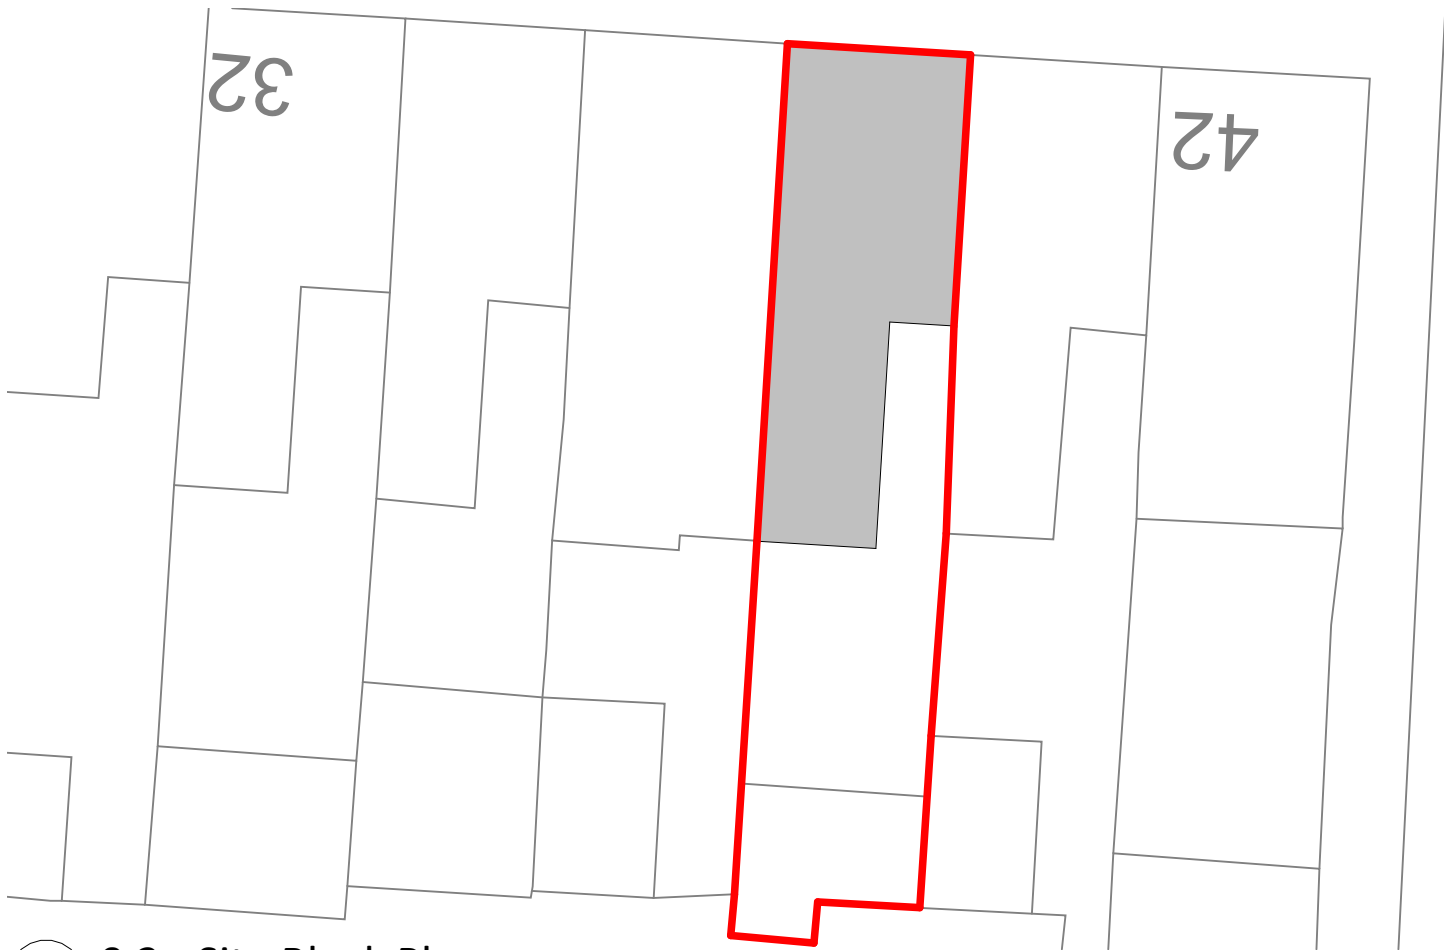

1 0.2 - Site Block Plan
1 : 200

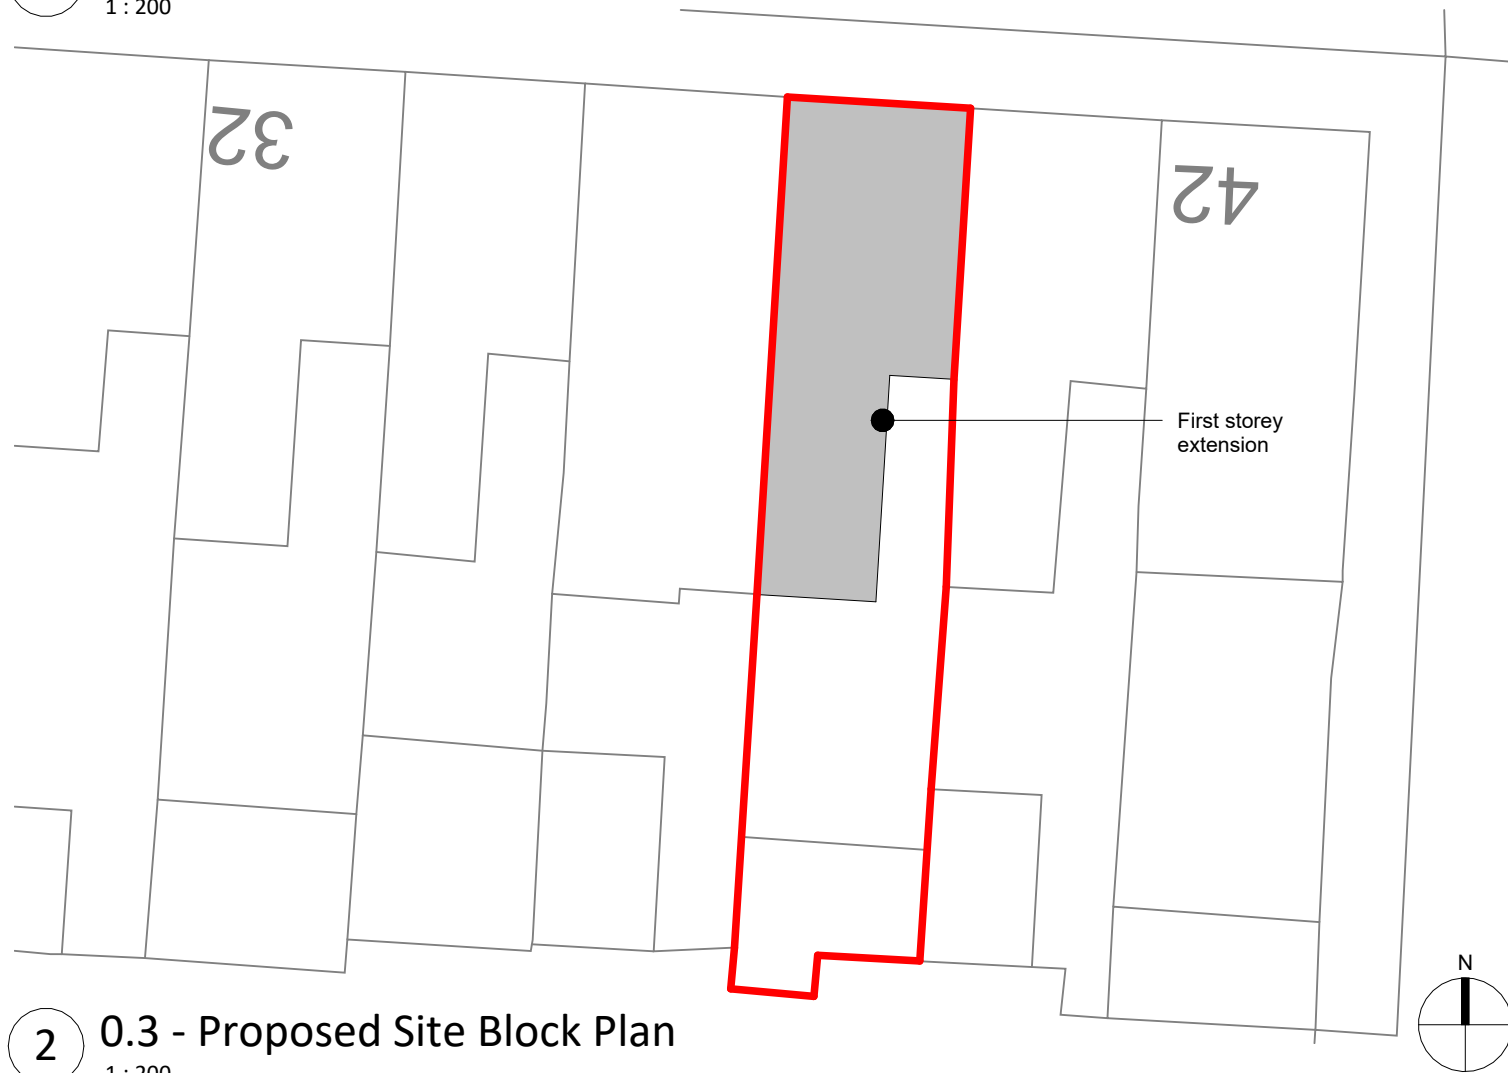

2 0.3 - Proposed Site Block Plan
1 : 200

PROJECT NAME: 38 Jersey Street	DRAWING TITLE: Site Block Plans	DRAWING 002	PAPER SIZE A4	SCALE As indicated	REVISION A	DATE 02/27/26
-----------------------------------	------------------------------------	----------------	------------------	--------------------------	---------------	------------------