


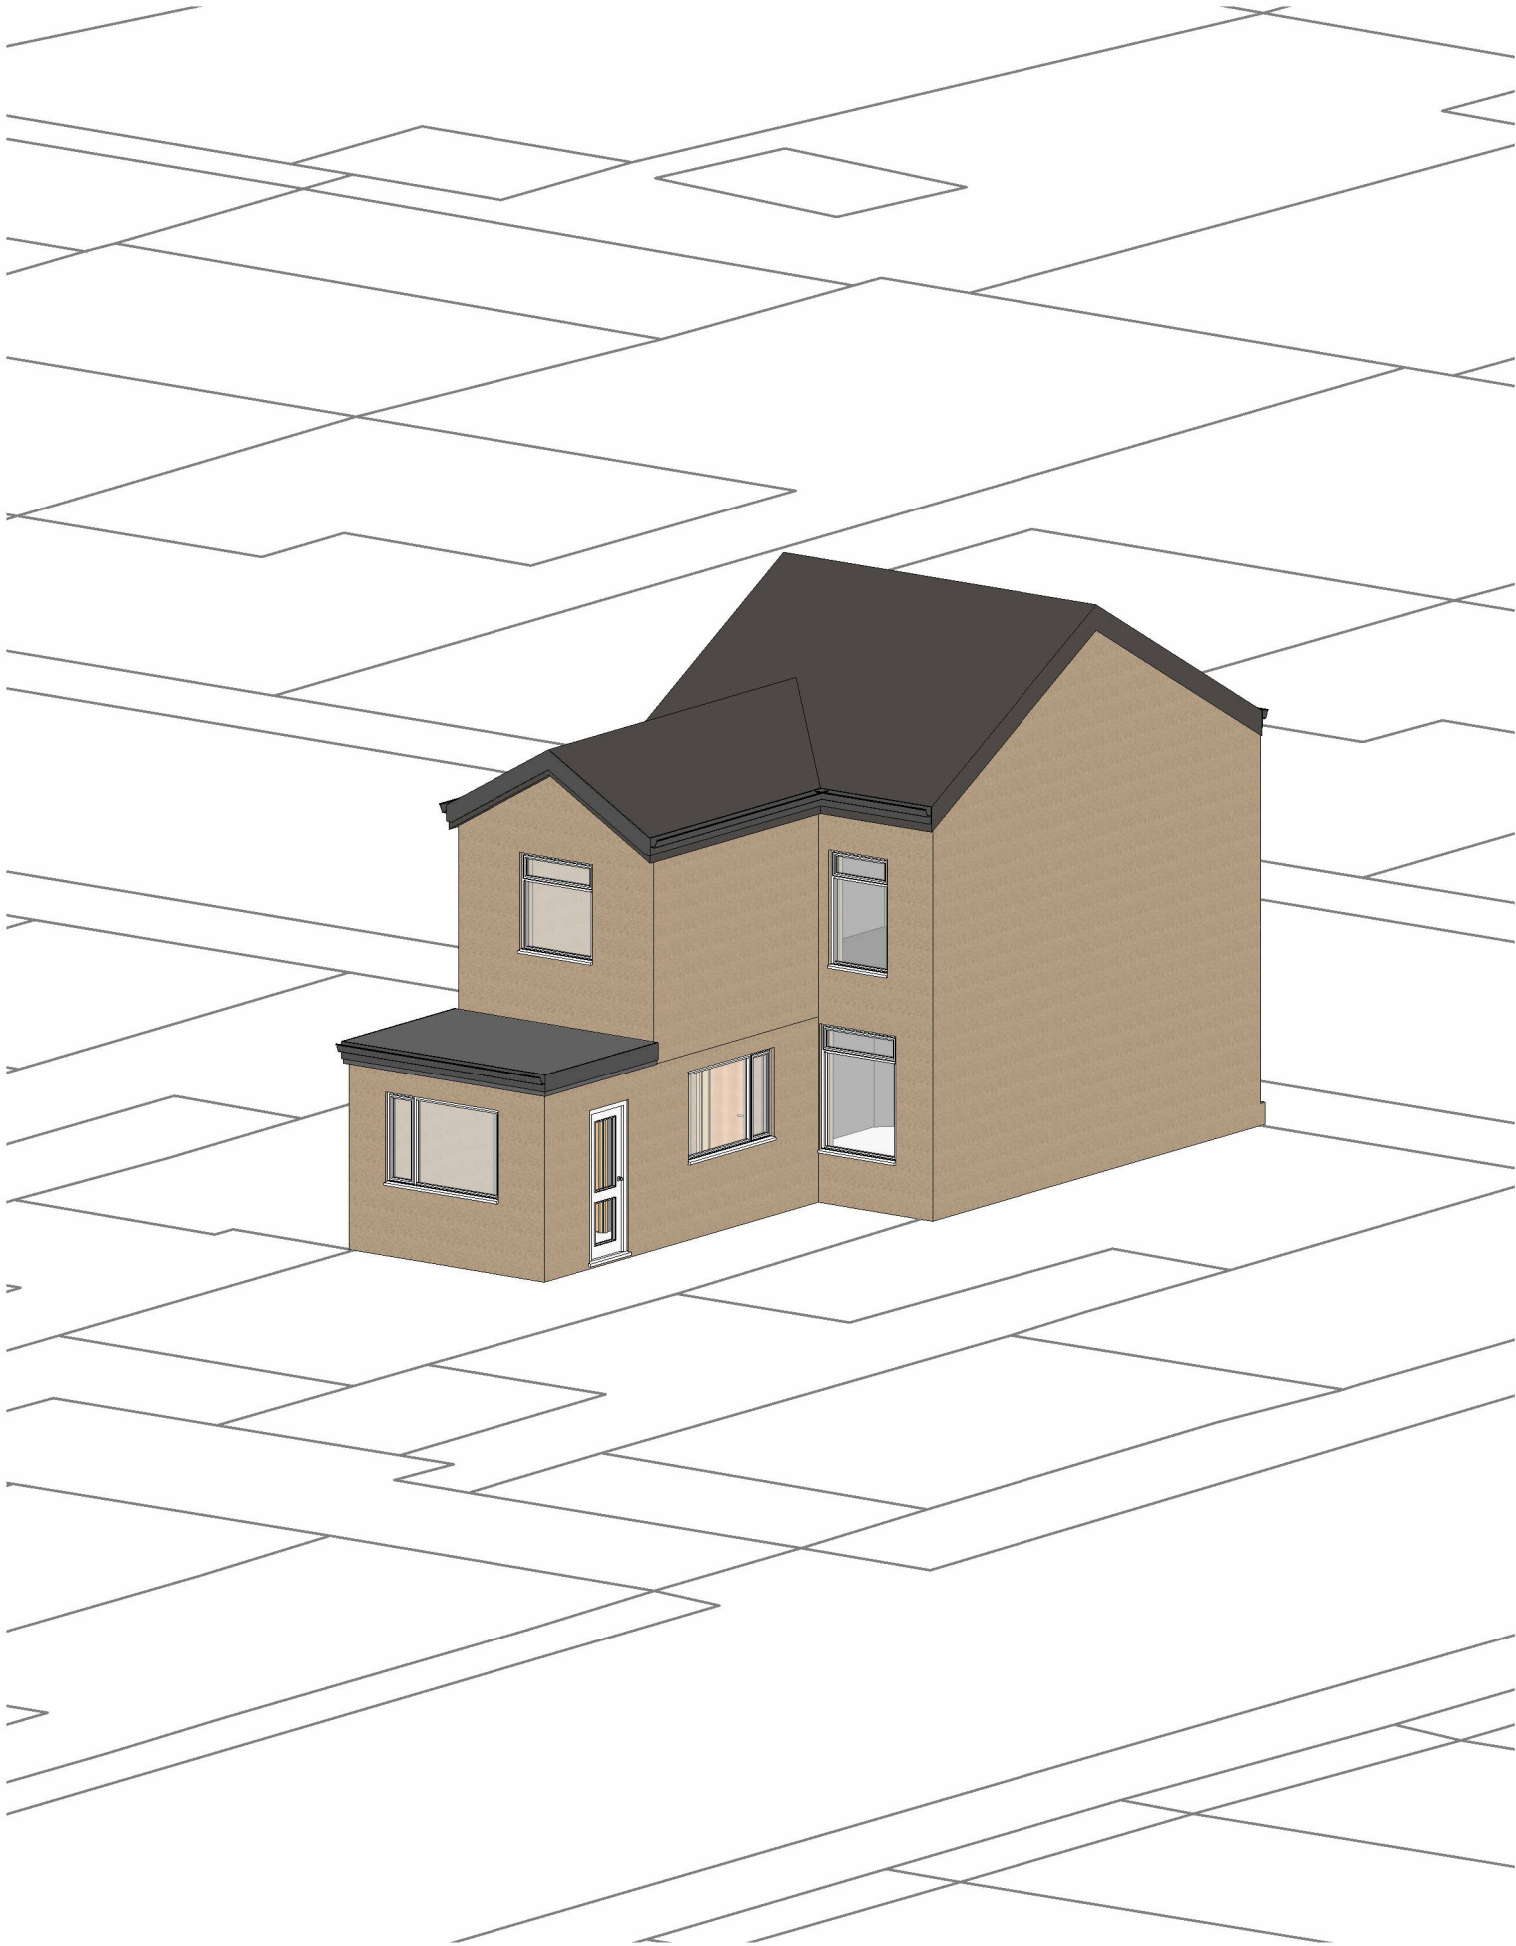

1

3D - Proposed

PROJECT NAME: 38 Jersey Street	DRAWING TITLE: 3D View	DRAWING 901	PAPER SIZE A4	SCALE	REVISION A	DATE 03/02/26
-----------------------------------	---------------------------	----------------	------------------	-------	---------------	------------------