


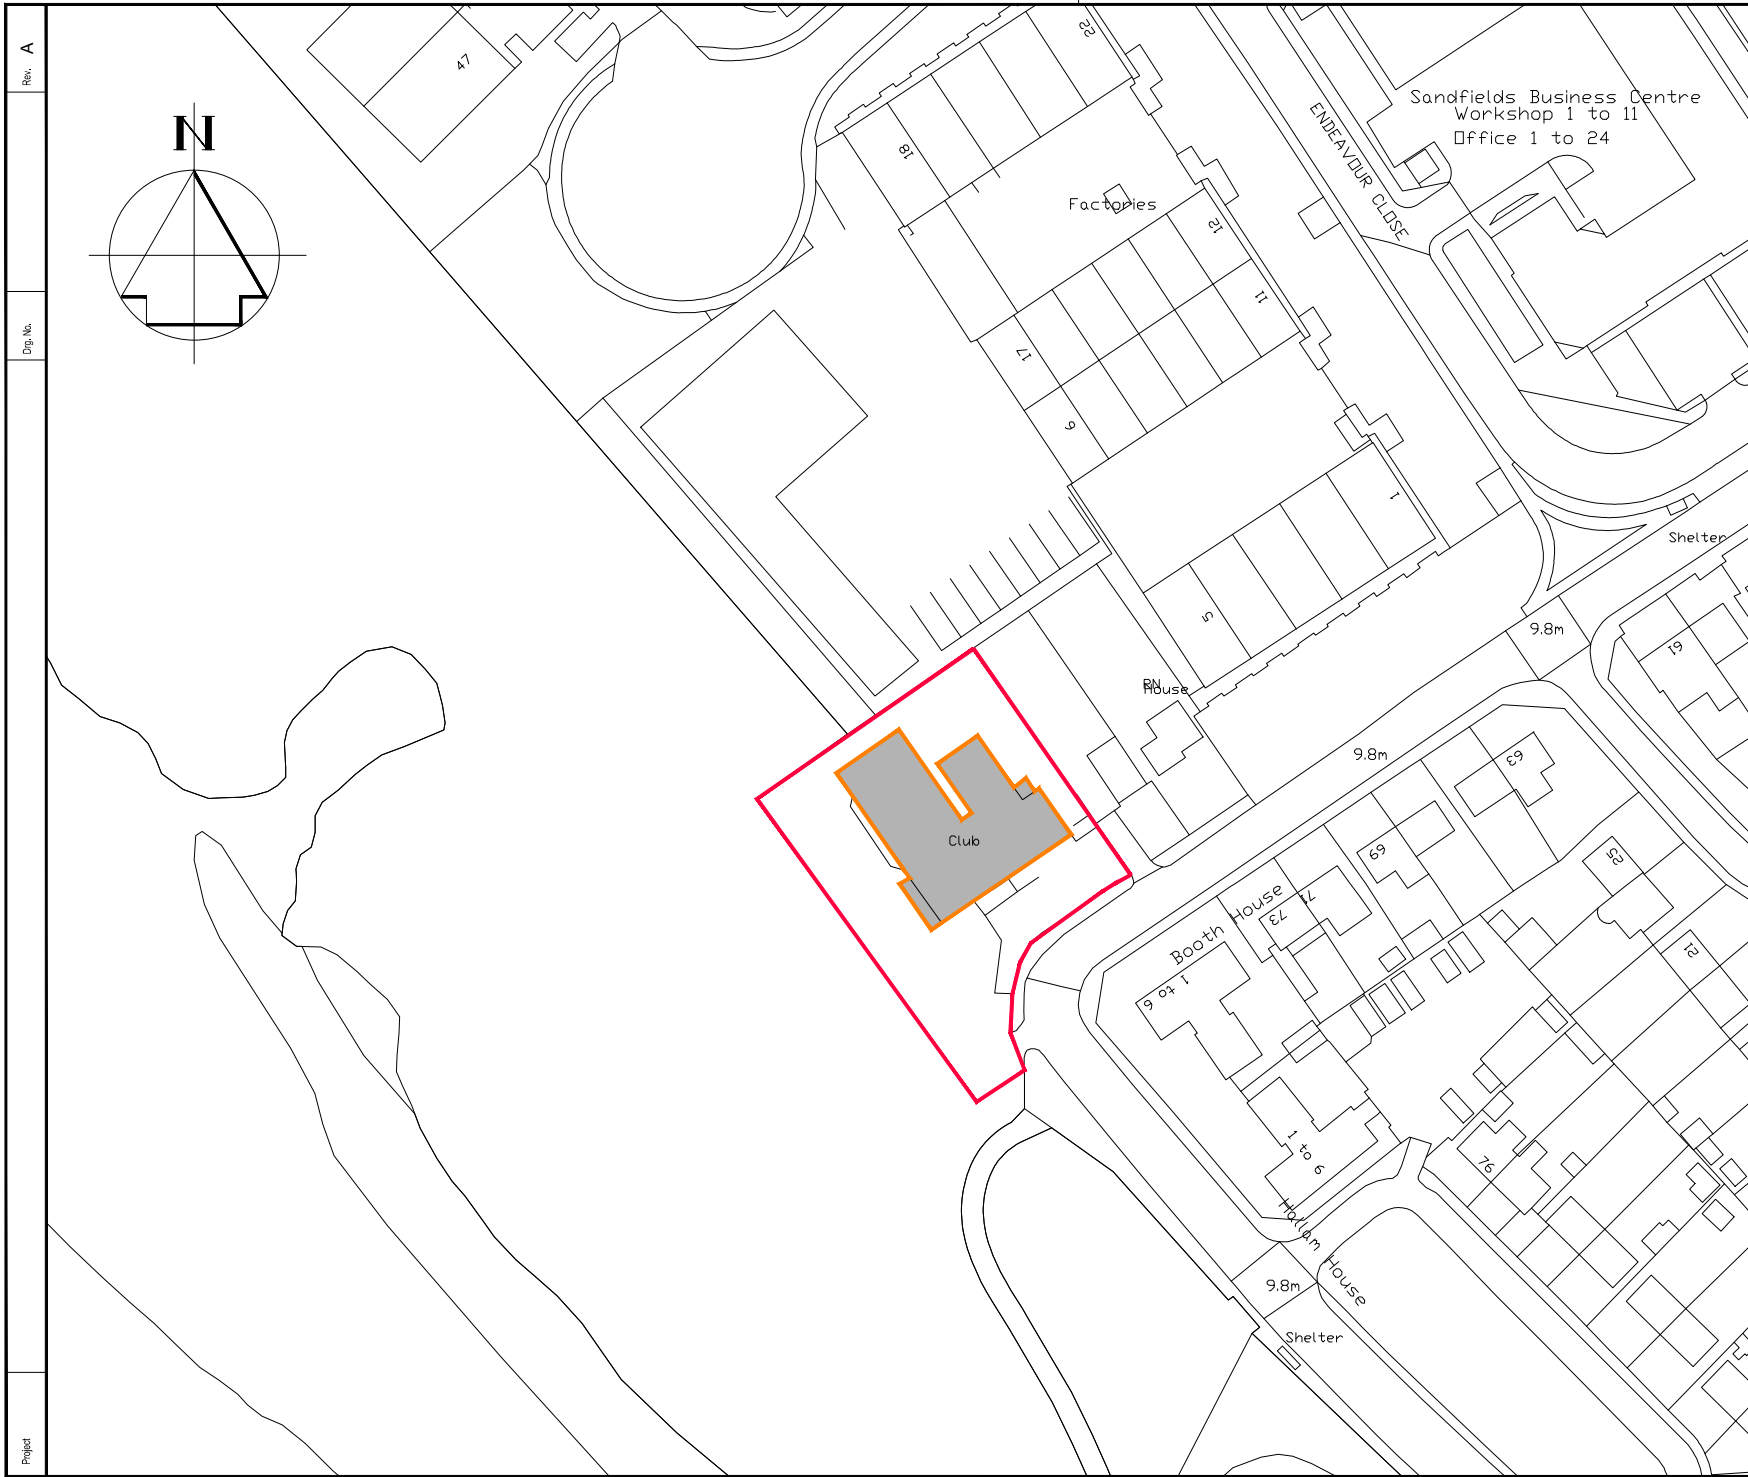

NOTES

1. All dimensions in millimetres unless otherwise stated.

Rev	Details	Dr	Ch	Apr	Date
-----	---------	----	----	-----	------



Neath Port Talbot
Castell-nedd Port Talbot
County Borough Council Cyngor Bwrdeistref Sirol
Making a difference Gwahaniaeth er gwell

PROPERTY & REGENERATION
Nicola Pearce BSc(Hons) DipTP MRTPI
DIRECTOR OF ENVIRONMENT AND REGENERATION
THE QUAYS, BRUNEL WAY
BAGLAN ENERGY PARK SA11 2GG
www.npt.gov.uk

Project

Demolition of Naval Club
Purcell Avenue,
Port Talbot SA12 7PS

Drawing Title

Location Plan

File No.		Property Ref. No.			
Drawn	J.Hughes	Checked	T.Preece	Approved	T.preece
Date	Feb.'26	Date	Feb.'26	Date	Feb.'26
Scales	1:1250				
Drawing No. D32600/S340/01					Rev.