




NO.	NOTES
1	All dimensions in millimetres unless otherwise stated.
2	Do not scale off drawing. All dimensions to be checked on site by contractor.
3	Drawings to be used for purposes of Planning Application only.
4	These are not Construction Drawings.
5	The contractor is to set out, check and co-ordinate all dimensions on site during the course of works.

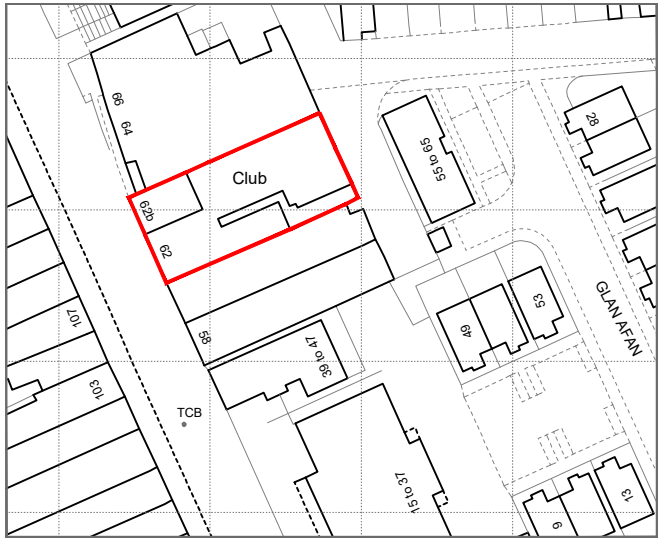



LOCATION PLAN — SCALE 1:1250



PROPOSED SITE SHOWN HATCHED
AND IN RED.

area 536.42

DRAWING NUMBER; 2528; AL(00)01.

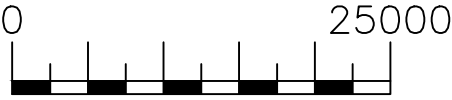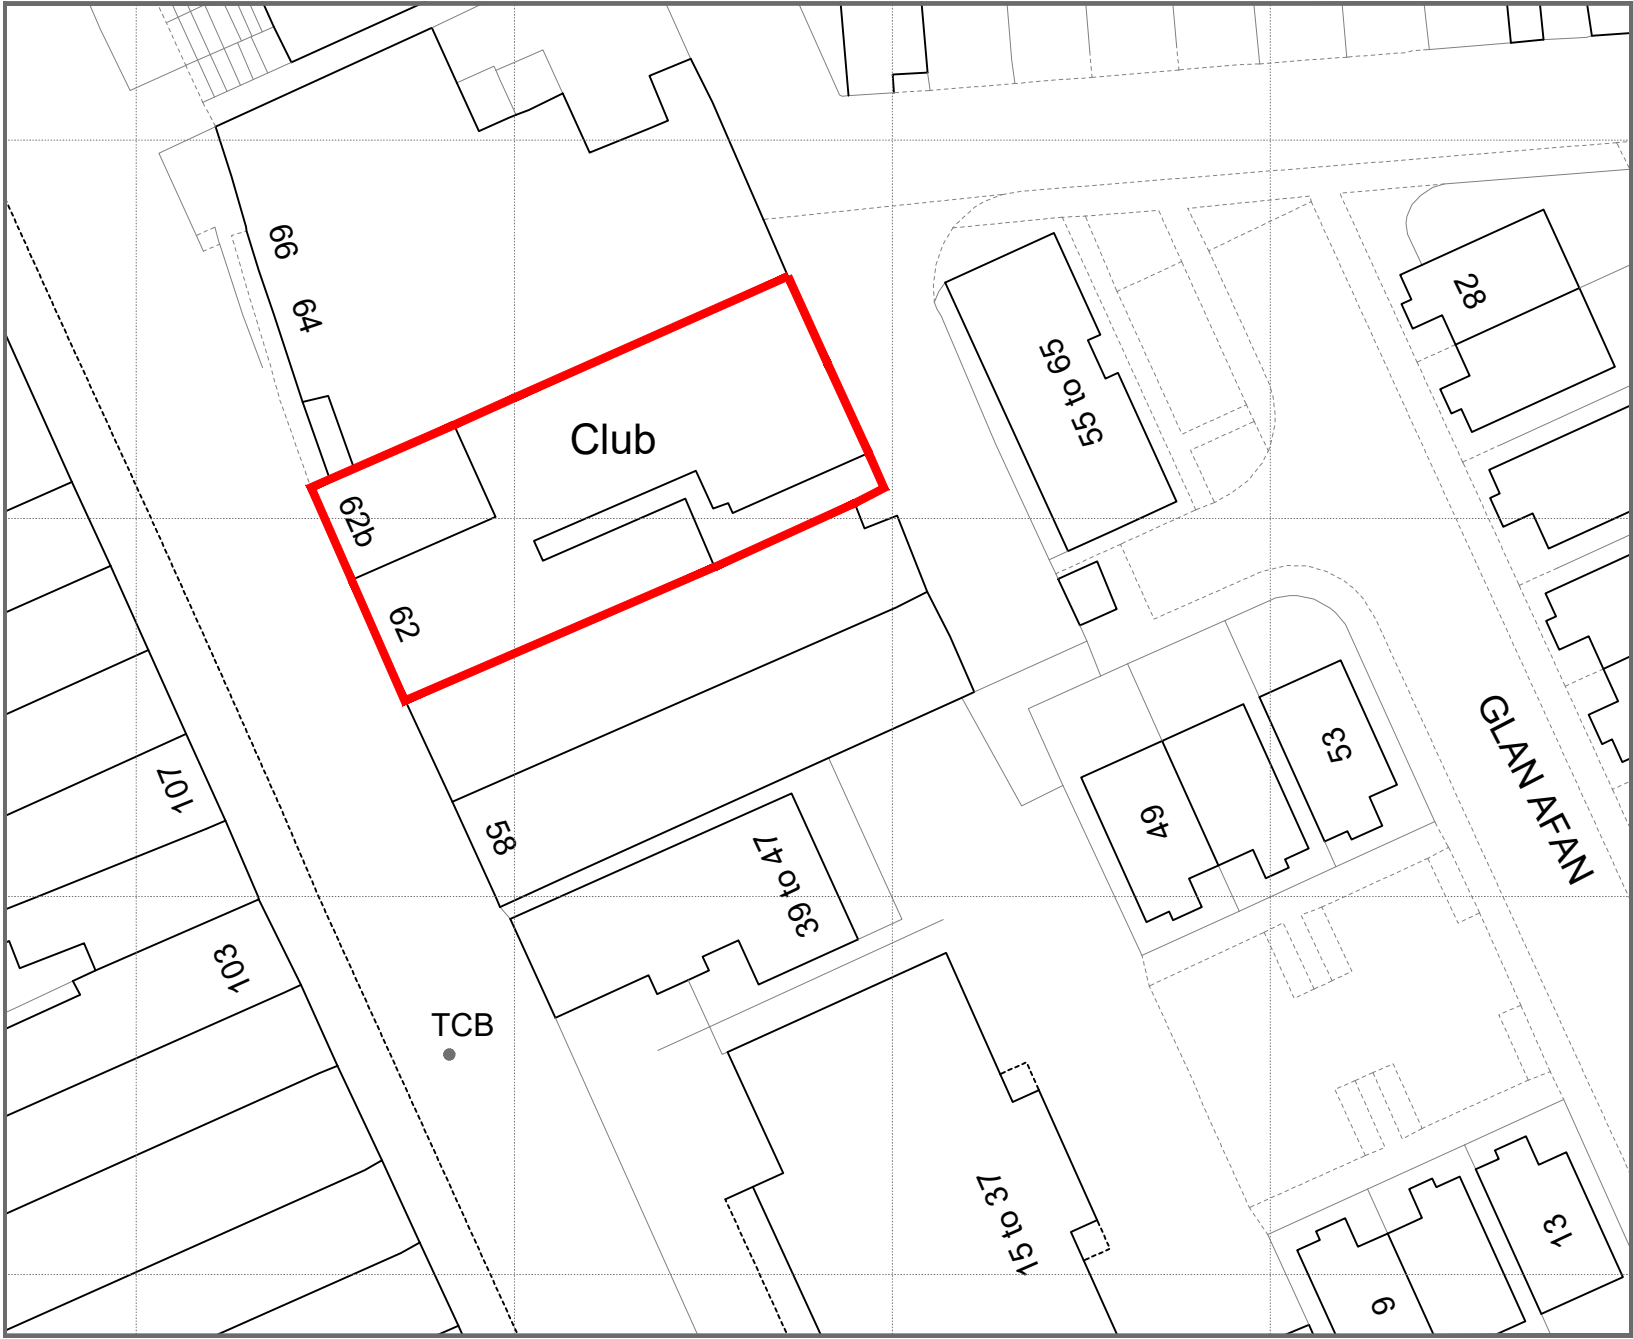

SCALE 1: 500

BLOCK PLAN — SCALE 1:500



REVISIONS :
A. 28/07/25 COMPLETED.

SHEET TITLE:
AS SHOWN.

PROJECT DESCRIPTION:
PROPOSED RESIDENTIAL DEVELOPMENT
AT 62 - 62B, STATION ROAD,
PORT TALBOT, SA1 8JG.
FOR MR AND MAXIMUS AND MRS OKWOR.

atrium
Planning Consultants
MOBILE: 07505 210952
EMAIL: atriumplanning@icloud.com

DATE:
APRIL 25.
SCALE:
AS SHOWN
SHEET:
A-3