# Superseded




EXISTING GROUND FLOOR PLAN




PROPOSED GROUND FLOOR PLAN

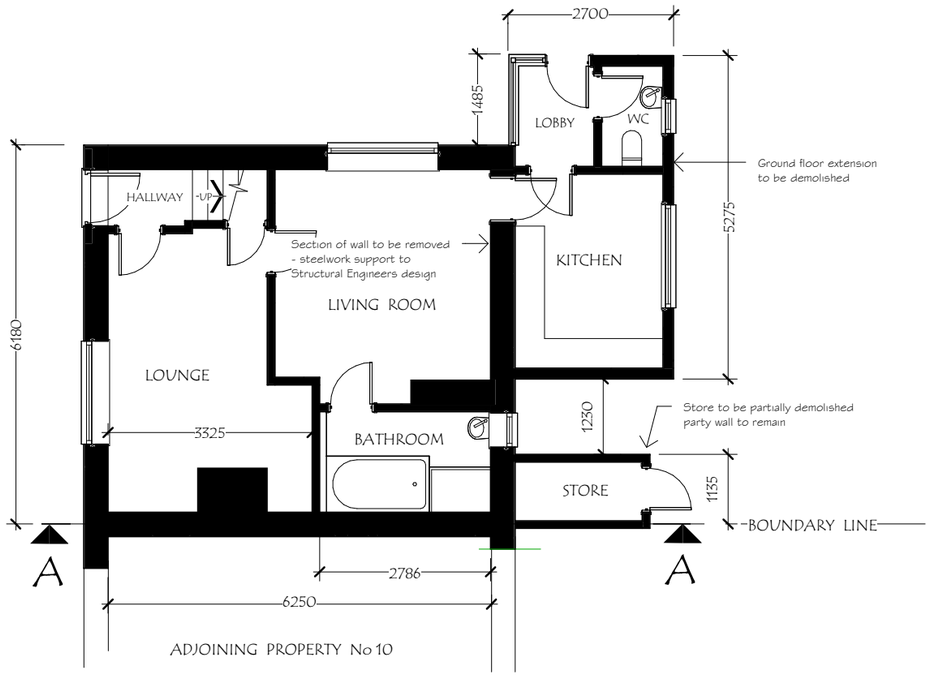


EXISTING FIRST FLOOR PLAN

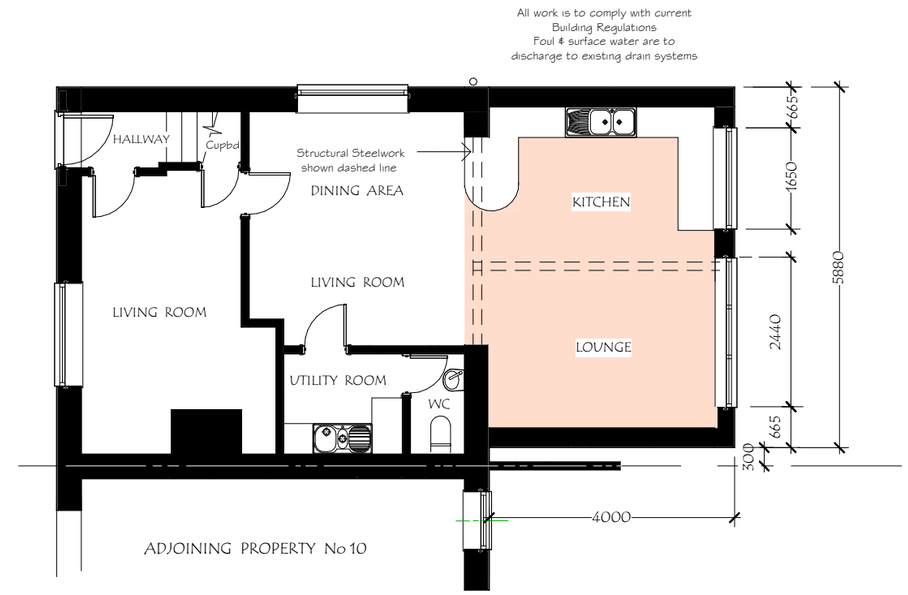


PROPOSED FIRST FLOOR PLAN

Rev A Window ommited from proposed 1st floor rear & added to side elevation DG 15 04 26

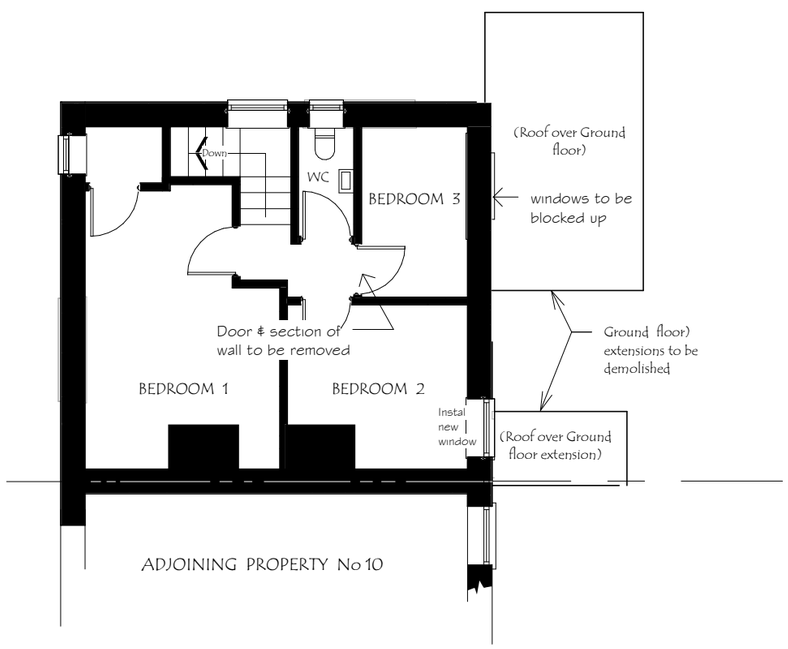PROPOSED SINGLE & TWO STOREY REAR EXTENSIONS at
9 DAN Y COED, CWMAVON, PORT TALBOT. SA12 9NH

| SHEET | | | | |
|---|---|---|---|---|
| EXISTING & PROPOSED FLOOR PLANS | DRAWN. DG<br>DATE. 17 03 26<br>SCALE 1 : 50 | DRAWING No<br>26/DYC/4 | REV<br>A |
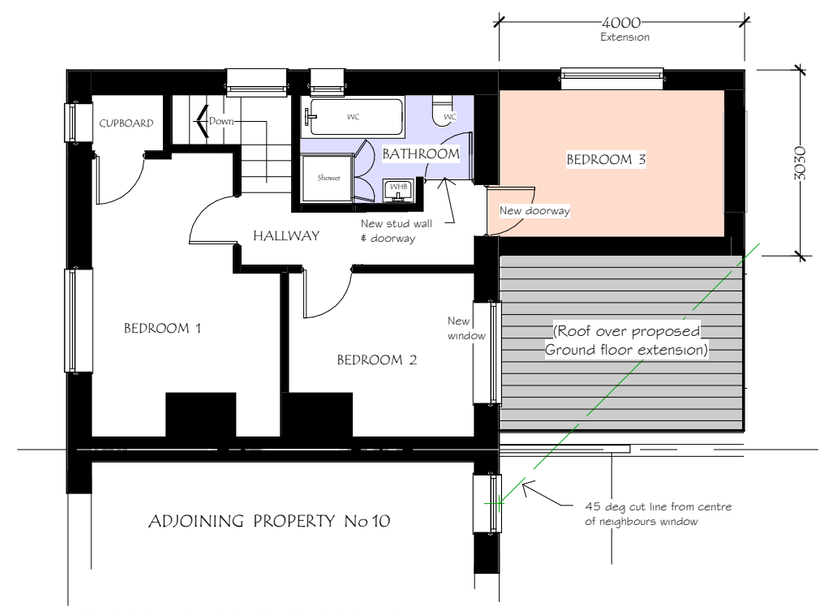
| REVISION | DETAILS | DRAWN / DATE |
|---|---|---|