Superseded

THIS DRAWING IS COPYRIGHT Notes:

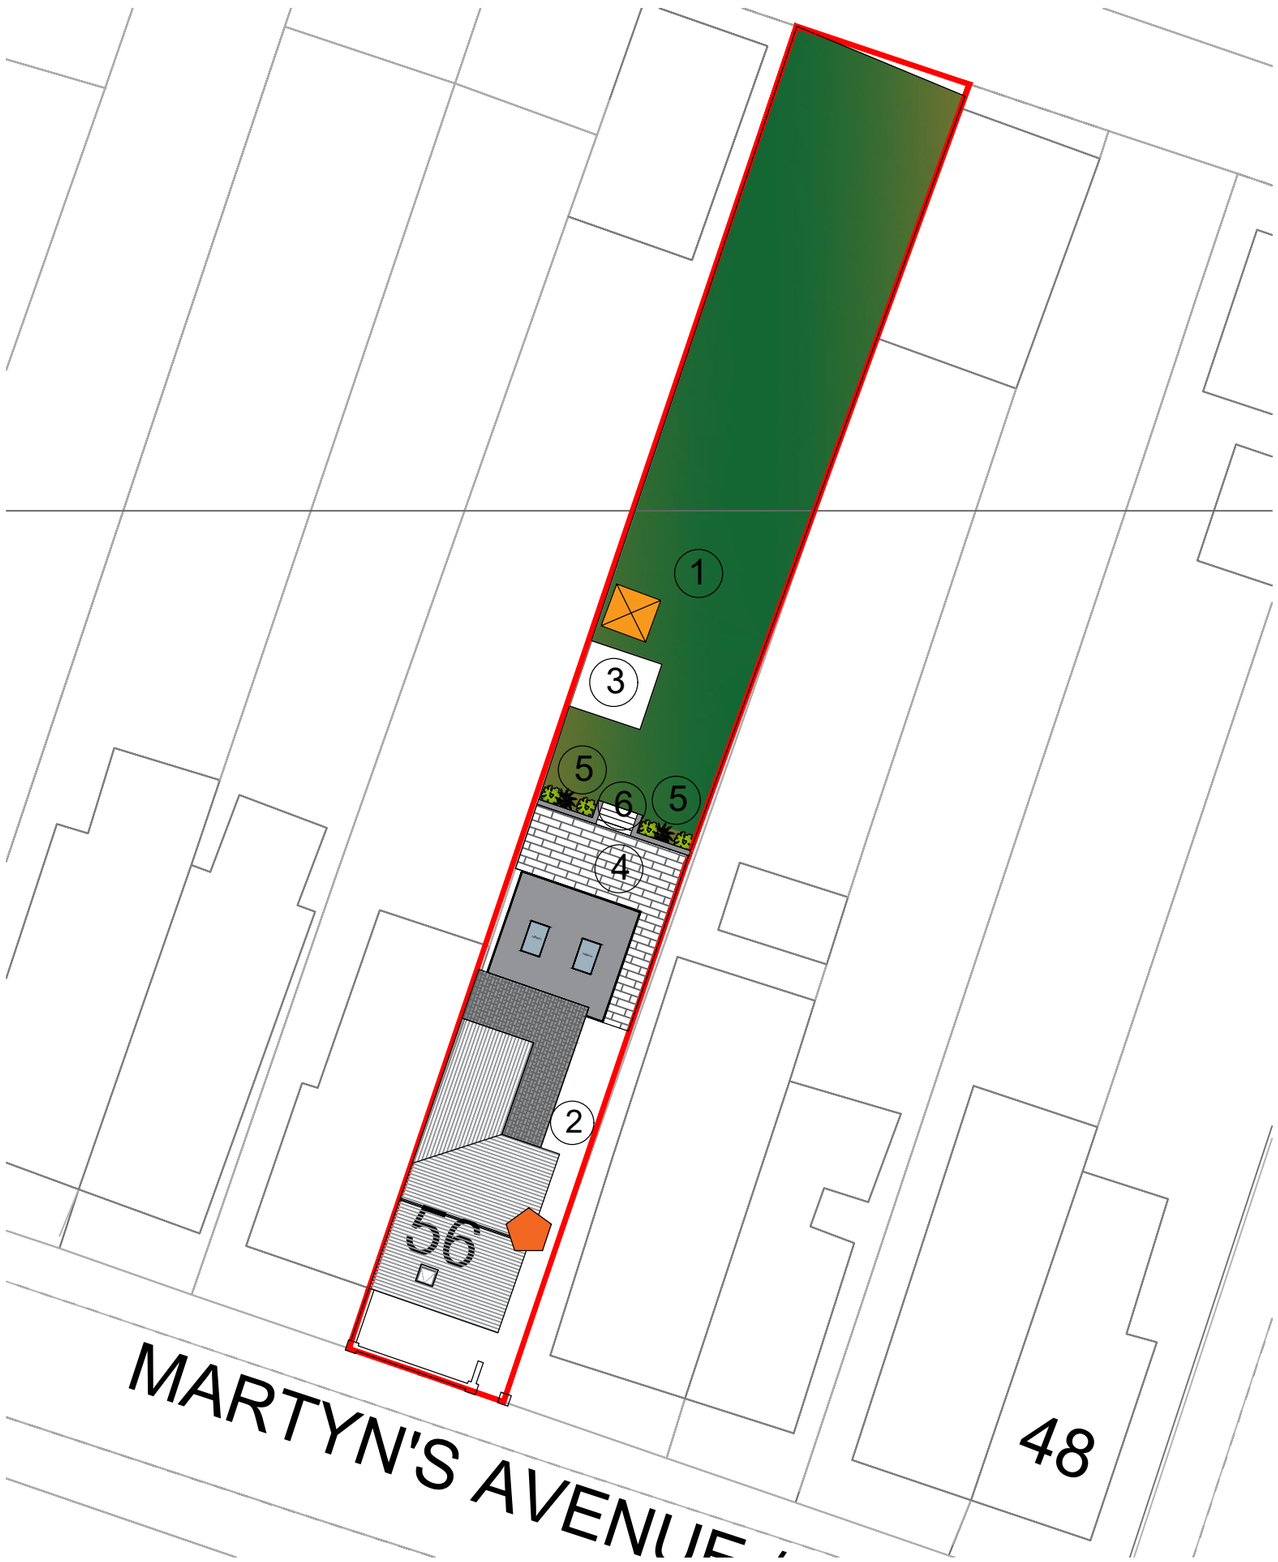

SITE LOCATION PLAN
SCALE: 1:250

SITE LOCATION PLAN
SCALE: 1:500

1 Existing lawn area retained

2 Existing Paved patio retained

3 Existing deck / hardstanding retained

4 Proposed New patio area

5 Proposed enhanced planting borders with native shrubs and pollinator plants

6 Proposed new retaining wall and steps to upper garden

Log pile - Habitat to comprise stacks of above ground wood to create shelter for groups such as invertebrates and small mammals. Partially buried logs, with half of their length below ground to create opportunities for dead wood specialists such as the stag beetle.

House martin nest cup

N

Scale 1:500

0 10 20 50

REV:	DESCRIPTION:	BY:	DATE:
STATUS: planning application			

HAFOD DESIGN LTD
Architectural Services
Hafod Design ltd
07830 296758
craig@hafoddesign.co.uk
www.hafoddesign.co.uk

CLIENT:
Mr T Adams-Norton
56 St Martins Avenue
Seven Sisters

SITE:
56 St Martins Avenue
Seven Sisters

TITLE:
Proposed site Block Plan
BEMP plan

SCALE AT A3:	DATE:	DRAWN:	CHECKED:
1:250 /1:500	12.03.26	CW	CW
PROJECT NO:	DRAWING NO:		REVISION:
haf_194	194_SP02		-