



Notes

Dimensions are in millimetres unless otherwise stated.  
Not To Scale. If In Doubt Please Ask



PROPOSED STEEL LAYOUT PLAN.



PROPOSED GROUND FLOOR PLAN.

|                                |      |  |
|--------------------------------|------|--|
| Drawing<br>No<br>OaktreeBarn 2 | Rev. |  |
|                                | Date |  |