Superseded

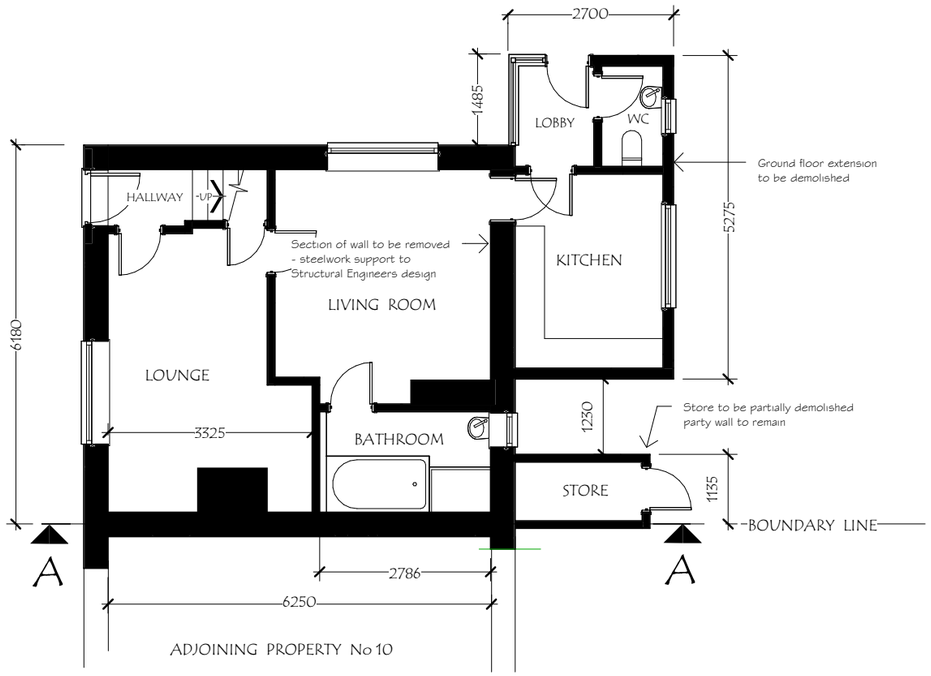

EXISTING GROUND FLOOR PLAN

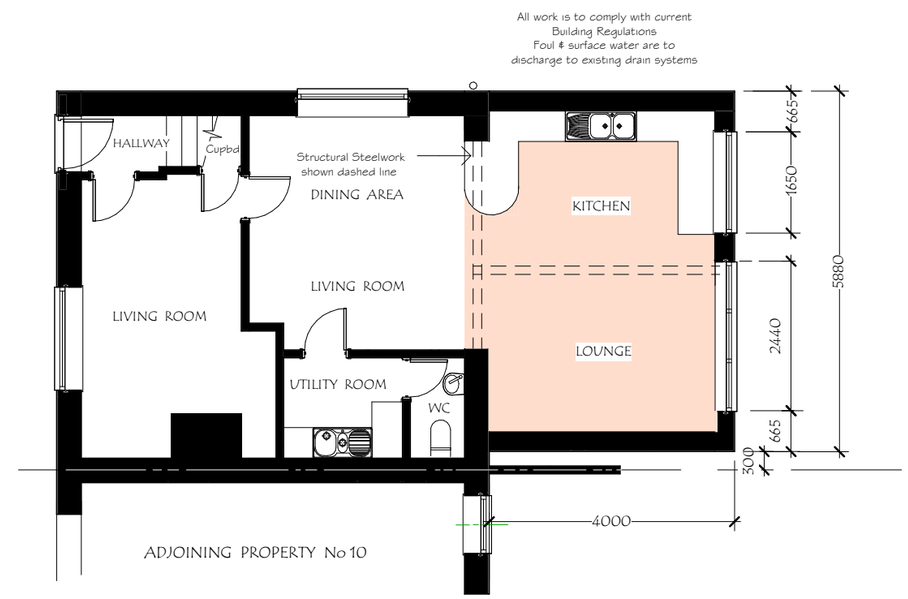

PROPOSED GROUND FLOOR PLAN

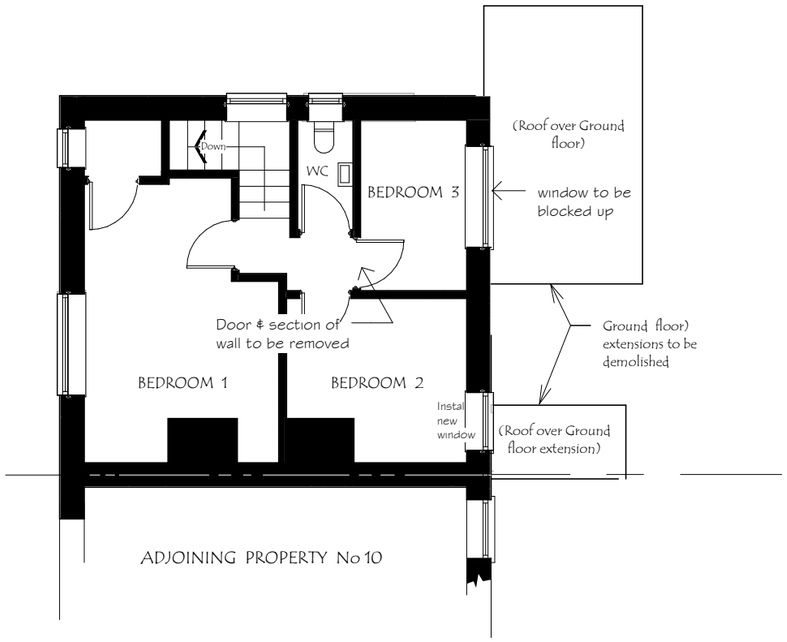

EXISTING FIRST FLOOR PLAN

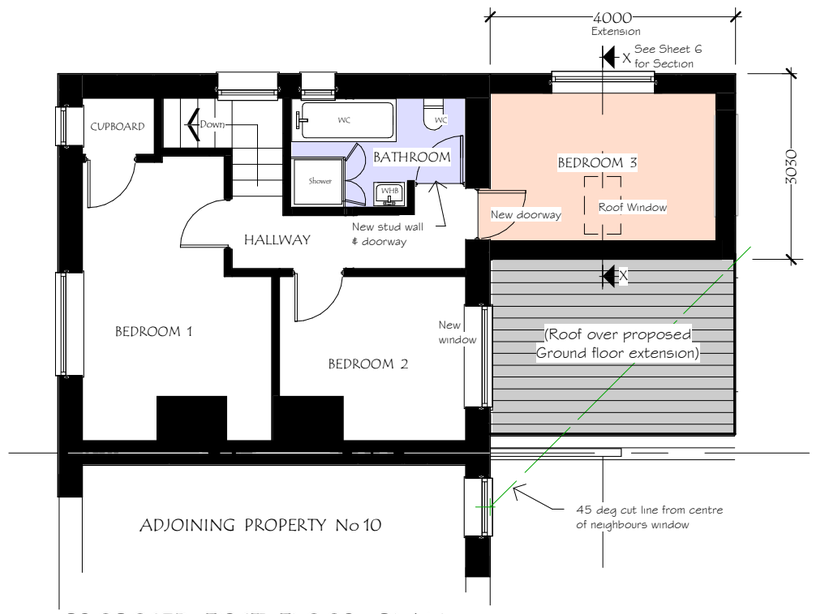

PROPOSED FIRST FLOOR PLAN

Rev C	Existing 1st Floor Bedrooms 1 & 3 - windows now shown	DG 20 04
26/ B	Roof Window shown & Section Line added. Scale stated altered to 1: 100	DG 18 04 26
Rev A	Window ommited from proposed 1st floor rear & added to side elevation	DG 15 04 26

PROPOSED SINGLE & TWO STOREY REAR EXTENSIONS at
9 DAN Y COED, CWMAVON, PORT TALBOT. SA12 9NH

SHEET	DRAWN. DG	DRAWING No	REV
EXISTING & PROPOSED FLOOR PLANS	DATE. 17 03 26	26/DYC/4	C
	SCALE 1 : 100		

REVISION	DETAILS	DRAWN / DATE