


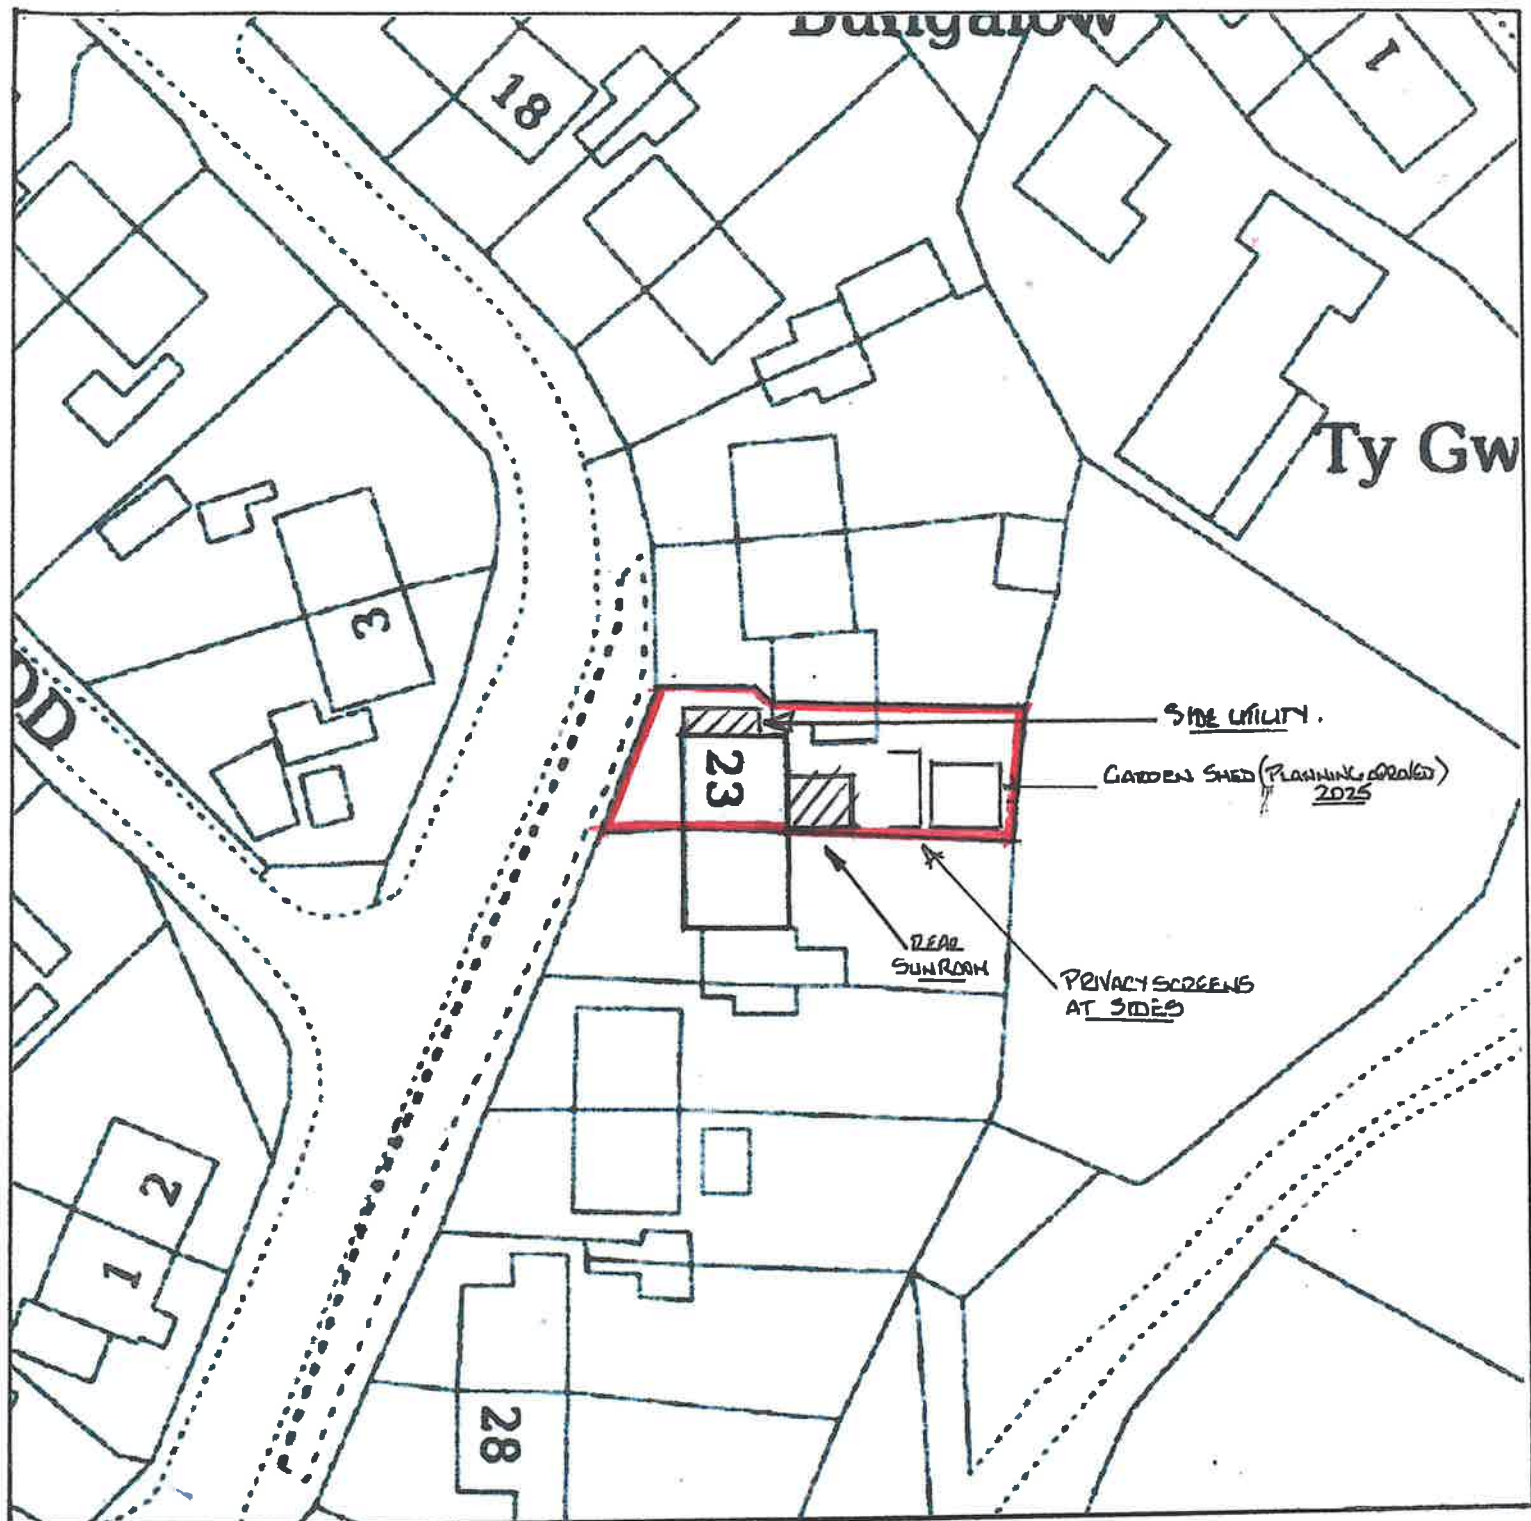

1:500 @ A4



Ref: 23 WOODLAND ROAD
GLYNCORRWG, PORT TALBOT
SA13 3BS

