




PROPOSED REAR SUNROOM AND SIDE UTILITY ROOM

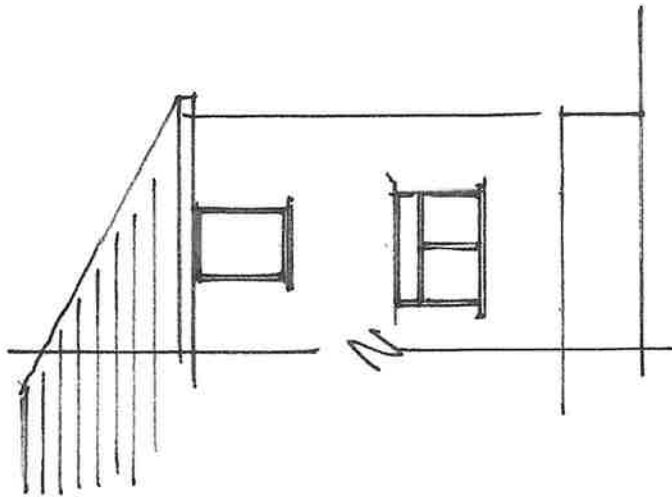

REAR VIEW

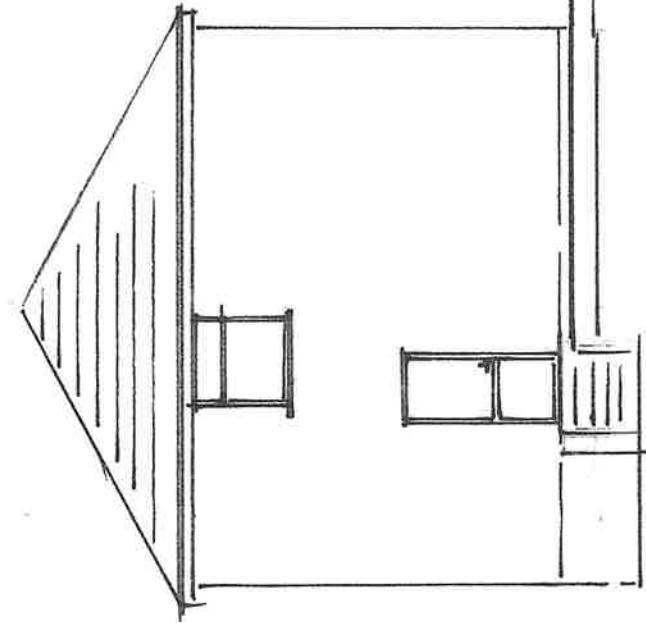

SIDE VIEW

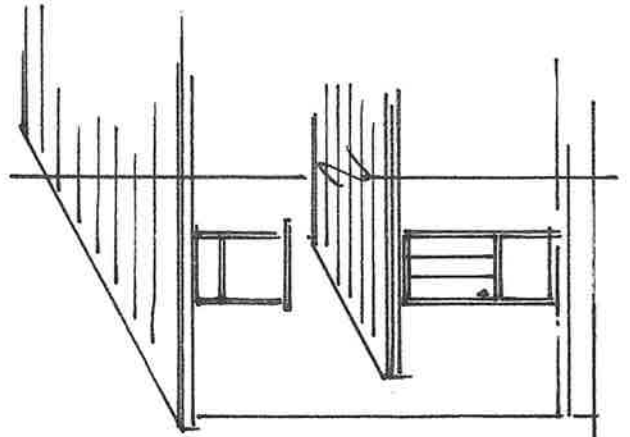

FRONT VIEW

EXISTING VIEWS

* SIDE UTILITY ROOM *

23 WOODLAND ROAD
GLYNCORRWG
PORT TALBOT
SA133BS
Drg No 4 RC.

Scale 1:100 @ A4

5m