



PROPOSED REAR SUNROOM AND SIDE UTILITY ROOM

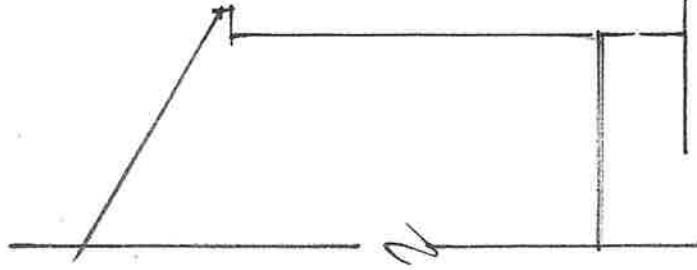

SIDE VIEWS

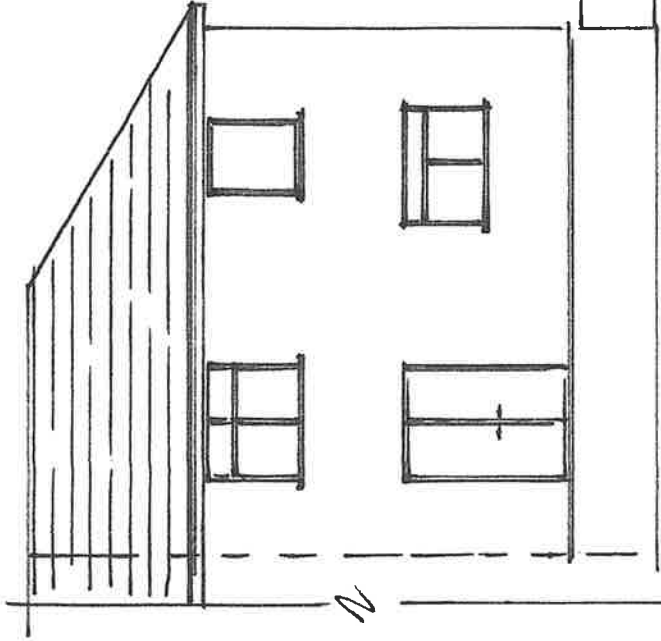

REAR VIEW

SIDE VIEWS

EXISTING VIEWS

* DEAR SUNROOM *

23 WOODLAND ROAD
GLYNCORRWG
PORT TALBOT
SA133BS
Drg No 2 RC.

5m

Scale 1:100 @ A4