



PROPOSED REAR SUNROOM AND SIDE UTILITY ROOM

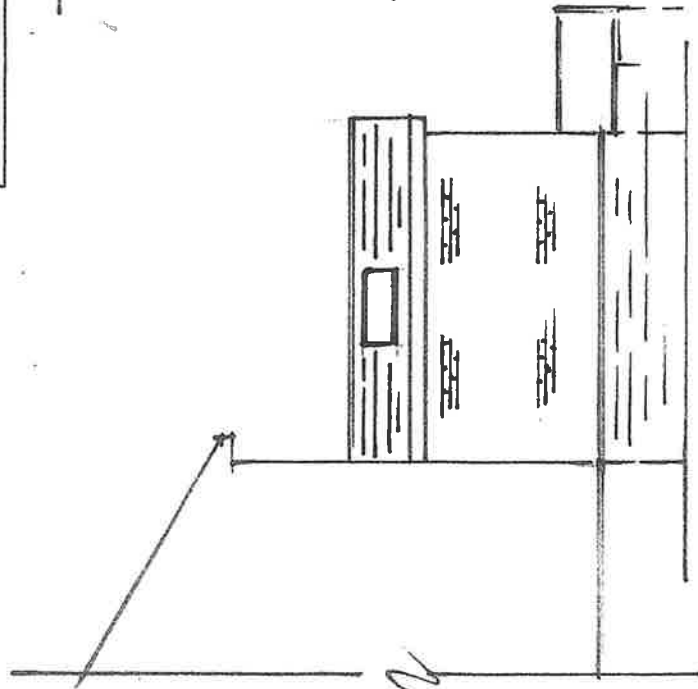

SIDE VIEWS

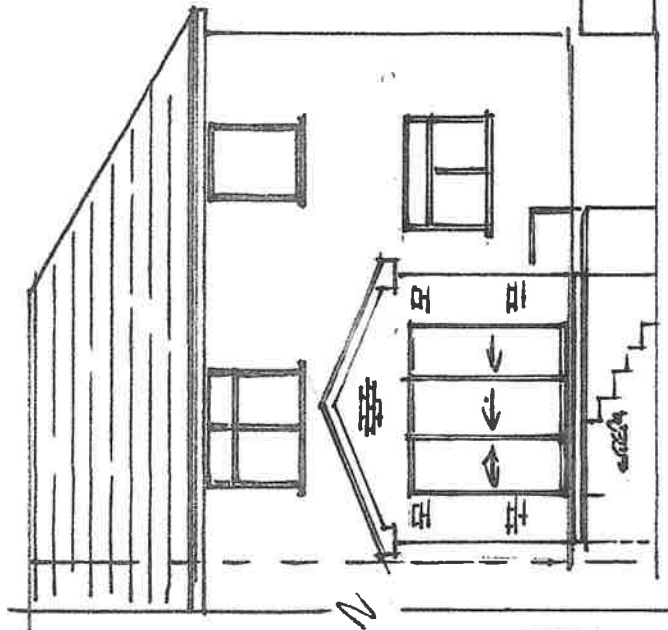

REAR VIEW

TILES ROOF & VENT
ROOFLIGHTS

BIRD BOX

SIDE VIEWS

RAISED PANEL
BALUSTRADE

PROPOSED VIEWS

WALLS IN SMOOTH RENDER FINISH
ROOF IN EASY INTEGRATING TILES
2ND FLOOR ROOF LIGHTS
WHITE UPVC BIPART DOORS

* REAR SUNROOM *

23 WOODLAND ROAD
GLYNCORRWG
PORT TALBOT
SA133BS
Drg No 3 RC

Scale 1:100 @ A4

5m