



PROPOSED REAR SUNROOM AND SIDE UTILITY ROOM

EXISTING FLOORPLANS

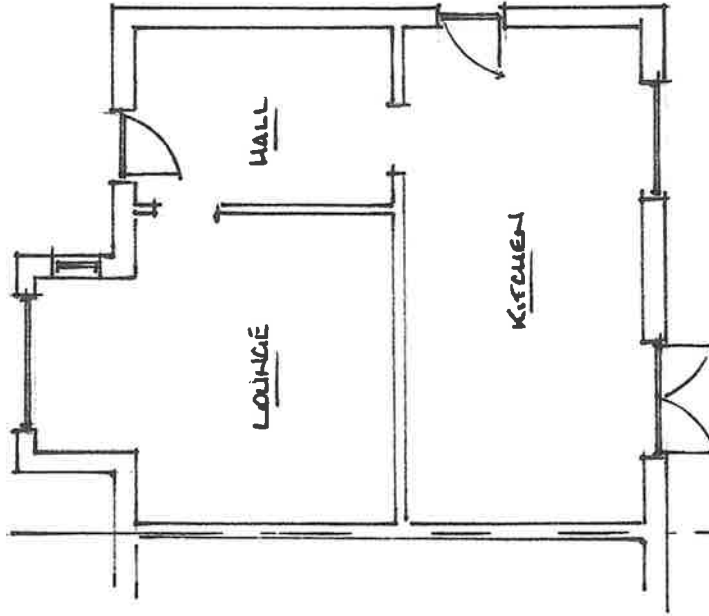

PROPOSED FLOORPLANS

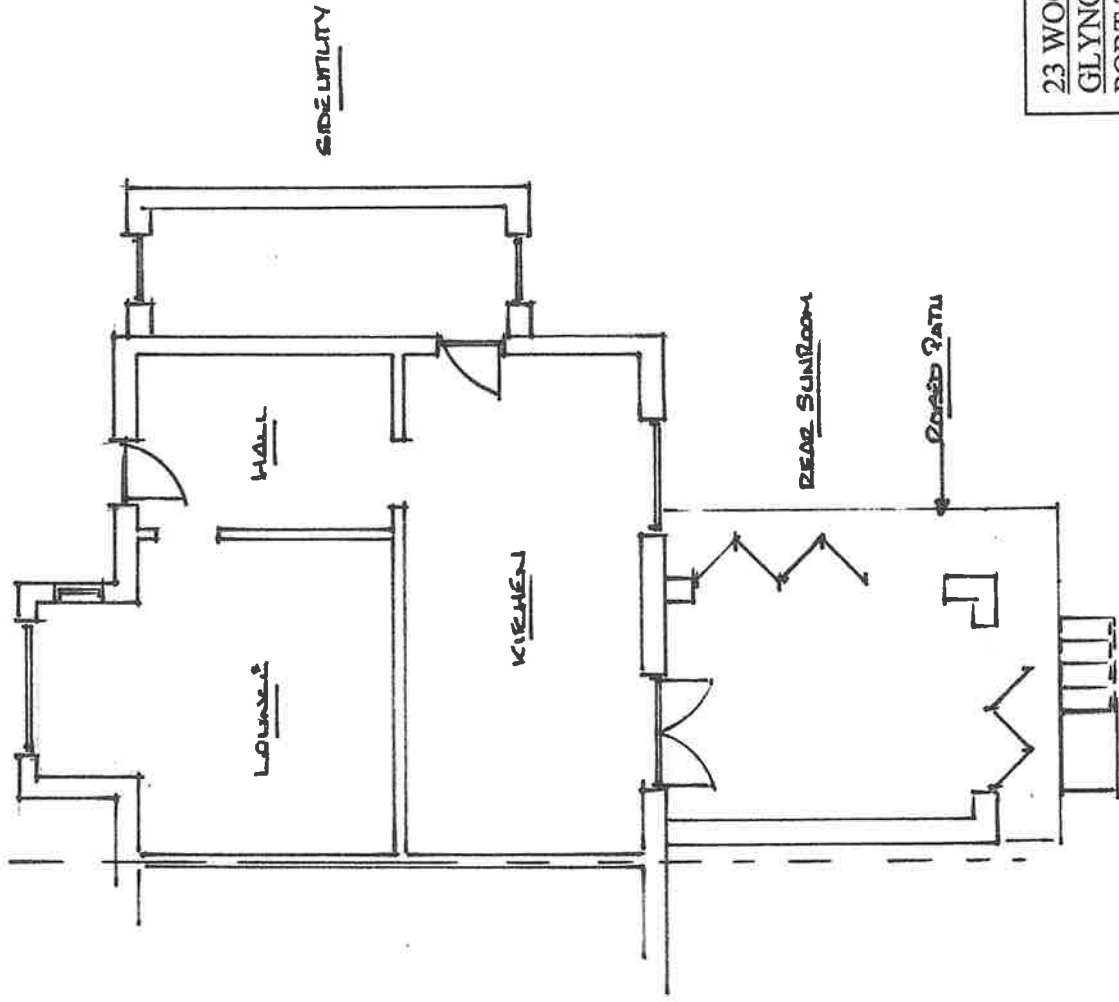

23 WOODLAND ROAD
GLYNCORRWG
PORT TALBOT
SA133BS
Drg No 1 RC

Scale 1:100 @ A4

5m