




PROPOSED REAR SUNROOM AND SIDE UTILITY ROOM

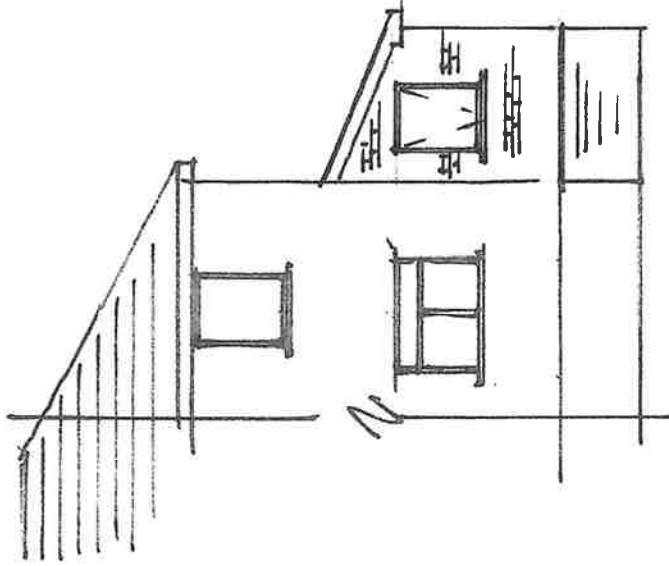

REAR VIEW

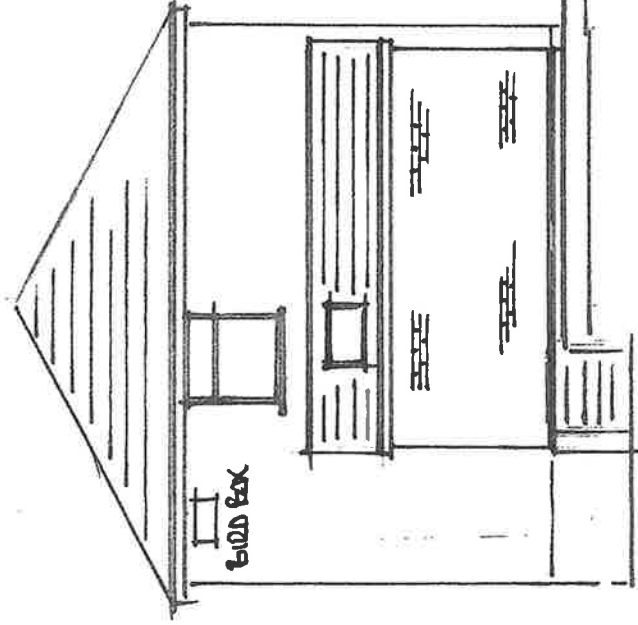

SIDE VIEW

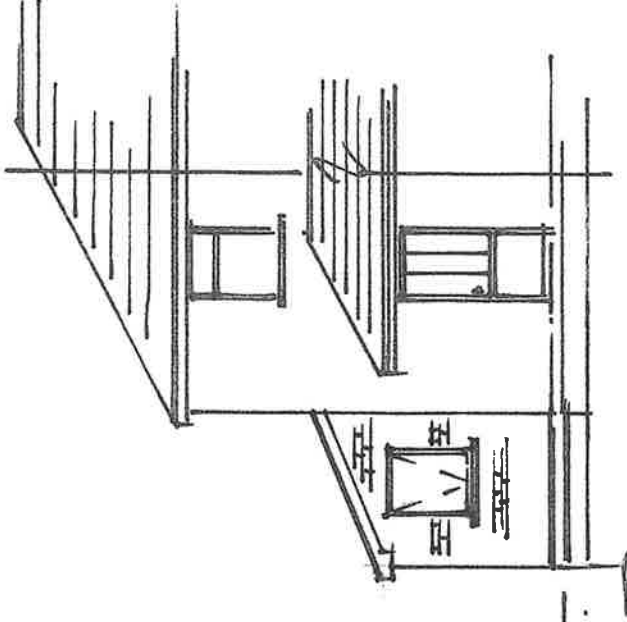

FRONT VIEW

PROPOSED VIEWS

WALLS IN SMOOTH RENDRED FINISH
ROOF IN CEMENT INTERLOCKING TILES
1 NO VELUX ROOF LIGHT
WHITE UPVC WINDOWS

SIDE UTILITY ROOM

23 WOODLAND ROAD
GLYNCORRWG
PORT TALBOT
SA133BS
Drg No 5 RC

Scale 1:100 @ A4

5m