



RENEWABLE ENERGY SYSTEMS PROPOSED:
AIR SOURCE HEAT PUMP - aroTHERM PLUS 12kW;
SIZE: 1100mm(w) x 1565mm(h) x 450mm(d)
SOLAR PANELS - 2 NO. JOULE NAVITAS SOLAR THERMAL PANELS;
SIZE: 1170(w) x 1730mm(h) x 83mm(d)

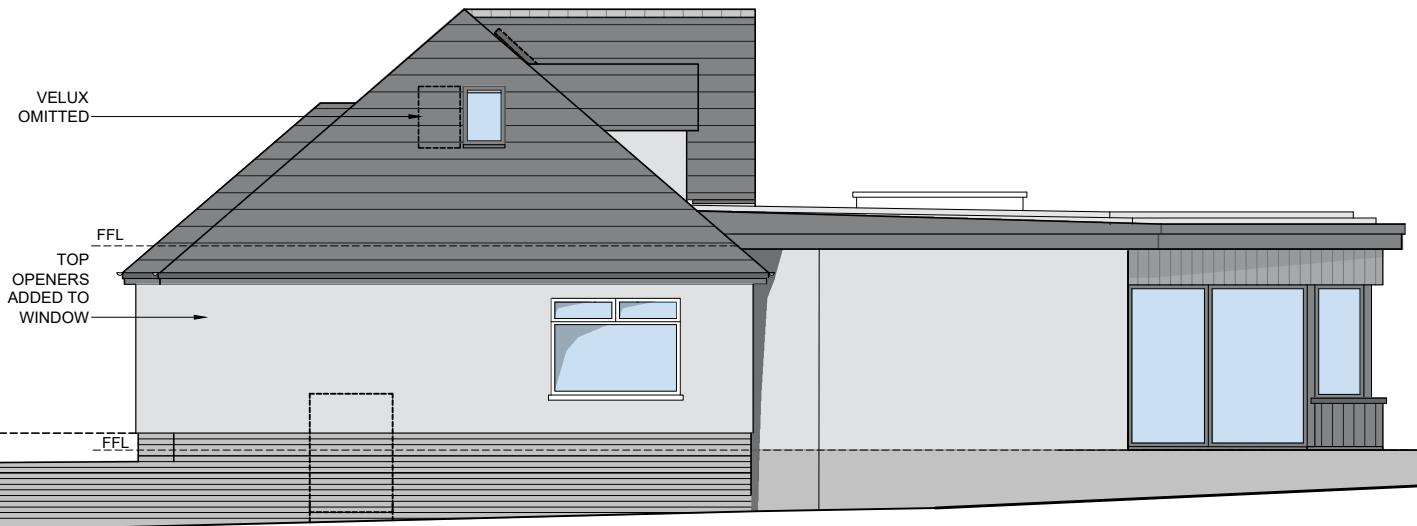


West Facing Elevation 1:100



Rear (South Facing) Elevation 1:100

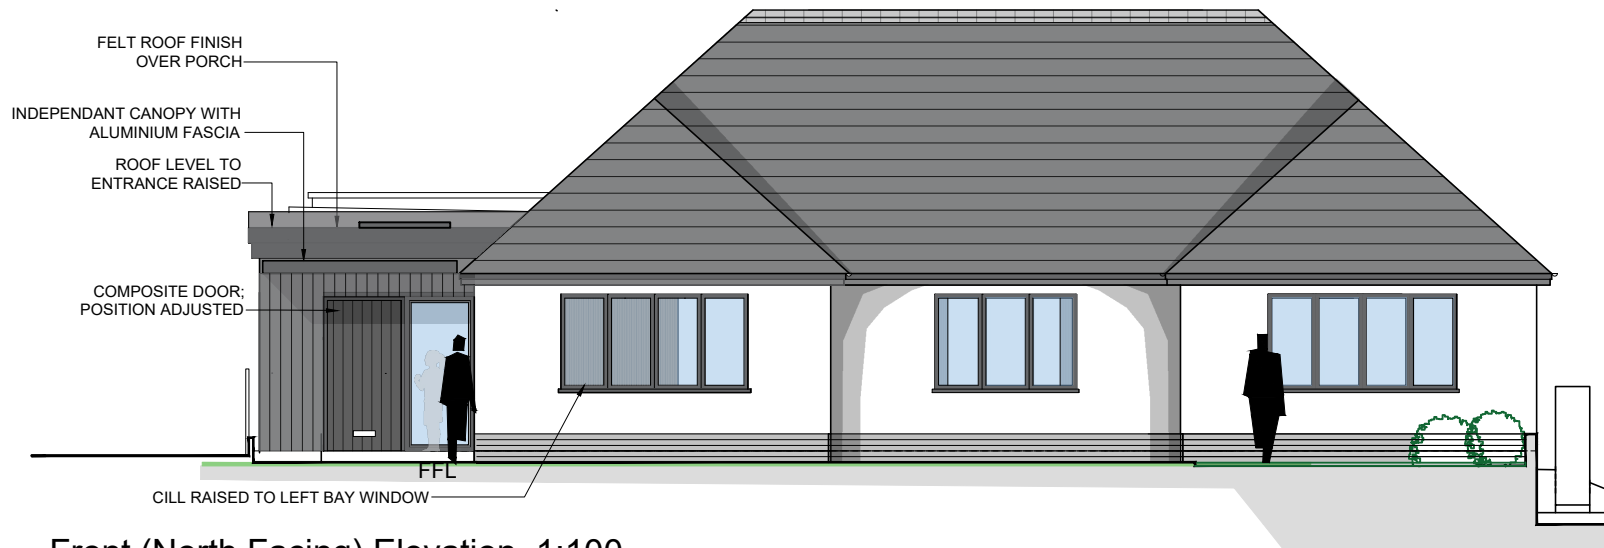

Front (North Facing) Elevation 1:100

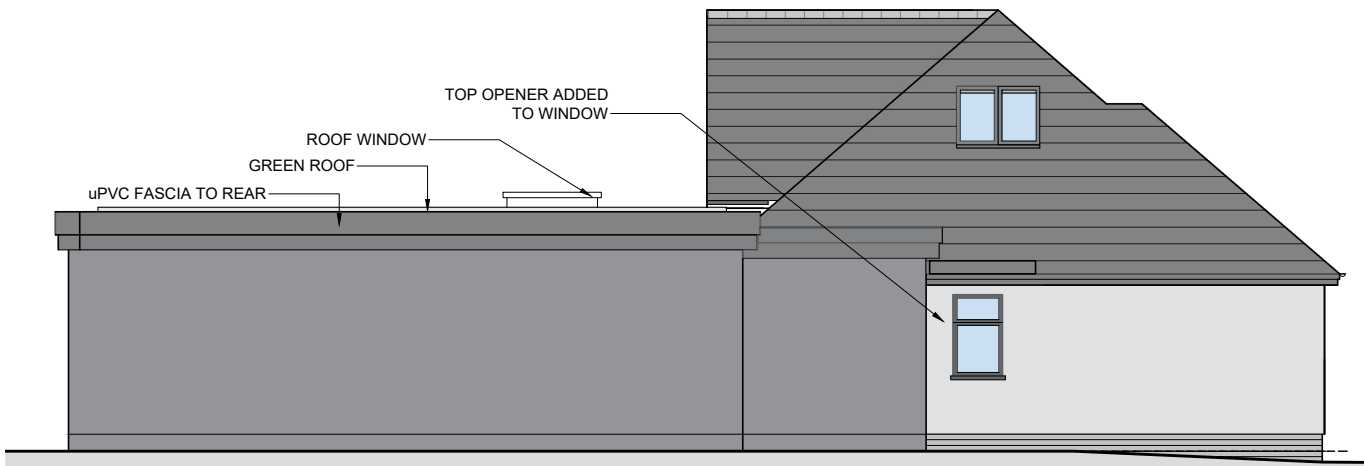

East Facing Elevation 1:100

